

TYPE C2H6/C2H3 - Plots 61-62

plans & elevations

Notes

1. This drawing is the copyright of MH Architects Ltd

2. Do not scale this drawing except for Local Authority planning purposes

3. All dimensions must be checked on site by the contractor prior to commencement of the works.

Client Approval

X

A - Approved


X

B - Approved with comments


X

C - Do not use


Rev.	Revision Note/Purpose of Issue	Drw By	Date	Chk By	Date
------	--------------------------------	--------	------	--------	------

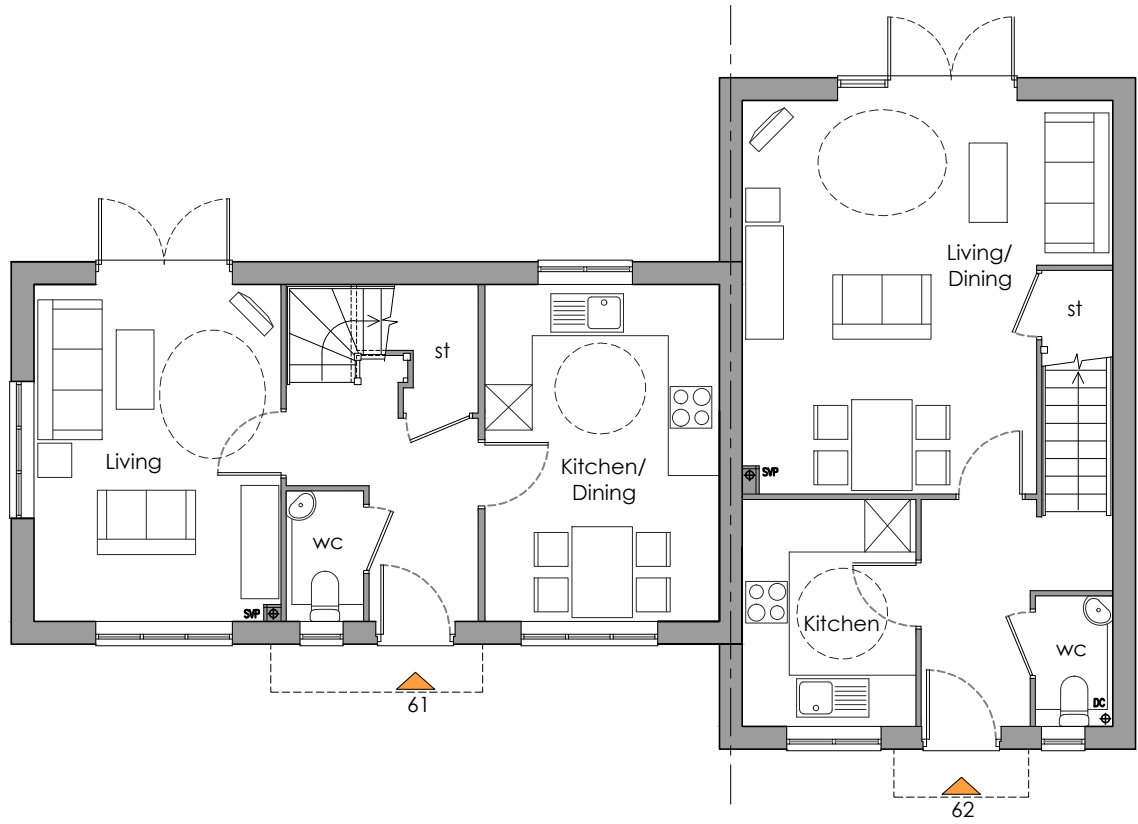

GROUND
floor plan

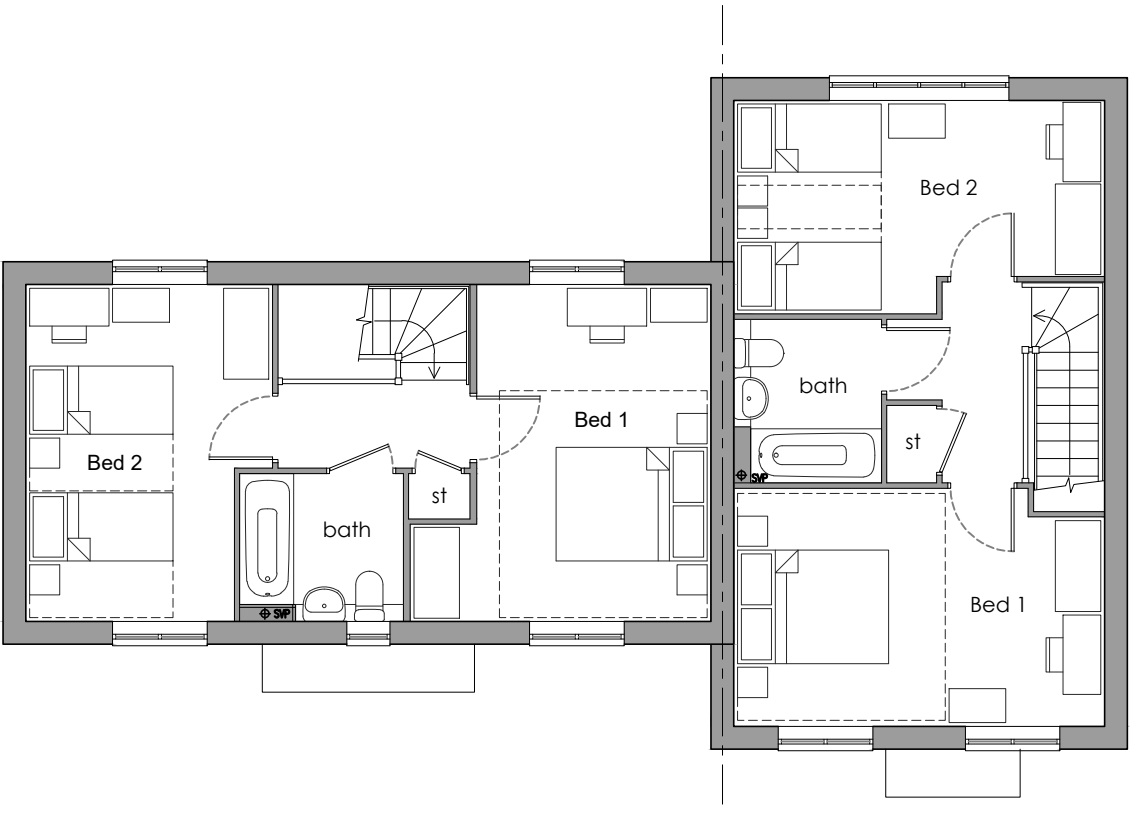


FIRST
floor plan

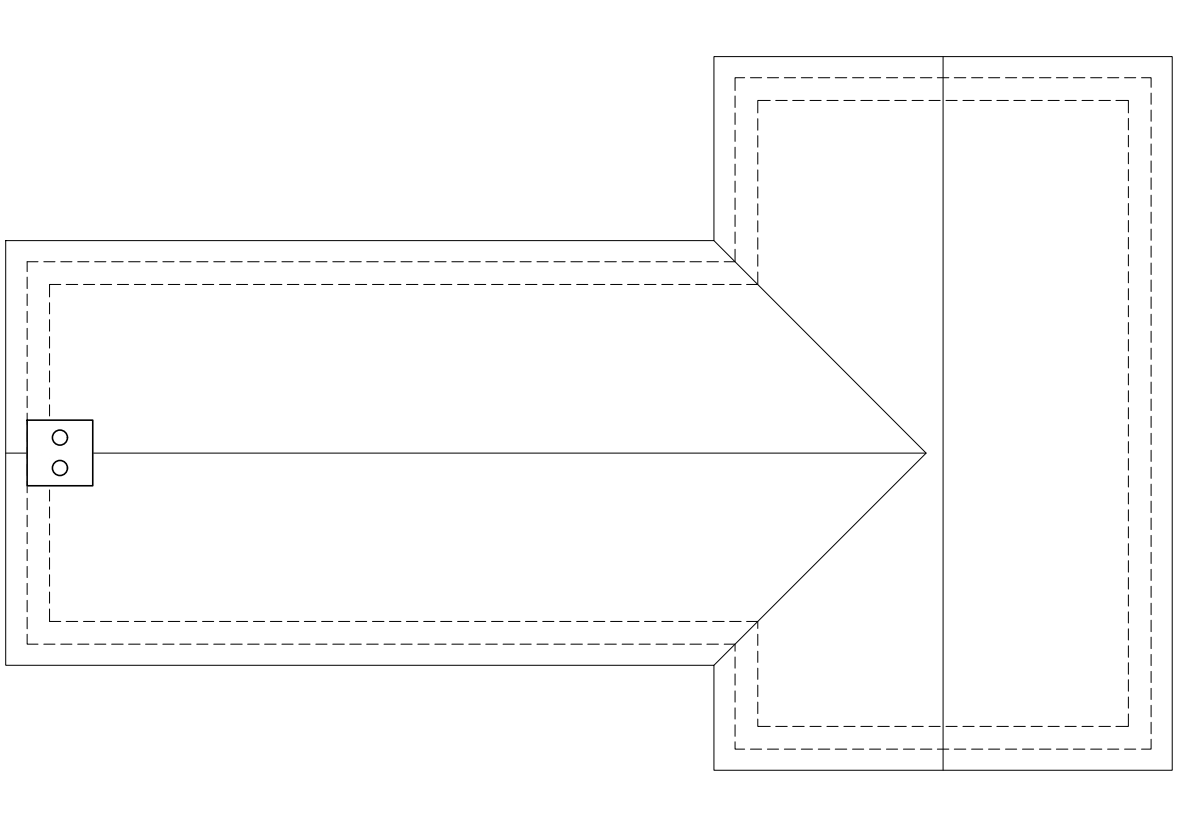

ROOF
plan



FRONT
elevation

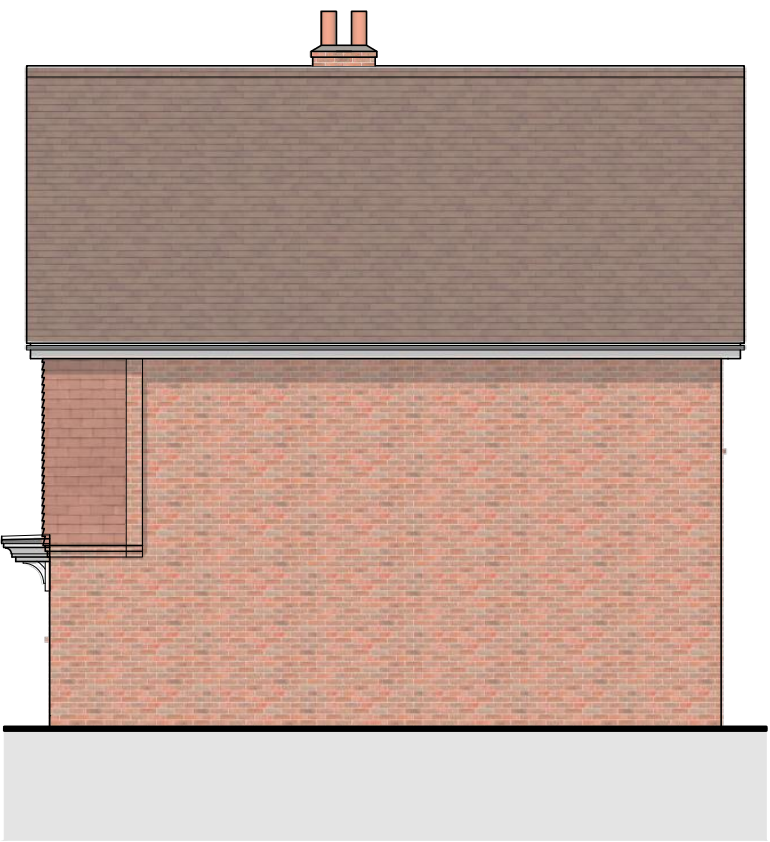

SIDE
elevation



REAR
elevation



SIDE
elevation

Schedule of accommodation		
C2H3 - GIA	79.92	sqm
	860	sqft

Schedule of accommodation		
C2H6 - GIA	79.42	sqm
	855	sqft



Residential Development at Lidsey Road
Woodgate
West Sussex, PO20 3SU
For Thakeham & Southern Housing Group

Drawing title

Proposed Plans & Elevations
Units 61-62

Drawn

Date

Checked

Date

Scale at A1

JK

JAN 21

HUG

JAN 21

1:100

Job No.

Pro.

Org.

Zone

Level

Type

Role

No.

Rev.

19-121

LID

MHA

00

XX

DR

A

0136

03

Purpose of Issue

PRELIMINARY

Ground Floor 1 Bicentennial Building
Southern Gate | Chichester
West Sussex | PO19 8EZ

t: 01243 774748
e: admin@mharchitects.co.uk
www.mharchitects.co.uk

Limited Company
Registered in England No.1994233

