

TYPE C2H6/C2H3 - Plots 61-62

plans & elevations

Notes


1. This drawing is the copyright of MH Architects Ltd

2. Do not scale this drawing except for Local Authority planning purposes


3. All dimensions must be checked on site by the contractor prior to commencement of the works.




Client Approval				
X	A - Approved			
X	B - Approved with comments			
X	C - Do not use			
Rev.	Revision Note/Purpose of Issue	Drw By	Date	Chk By Date

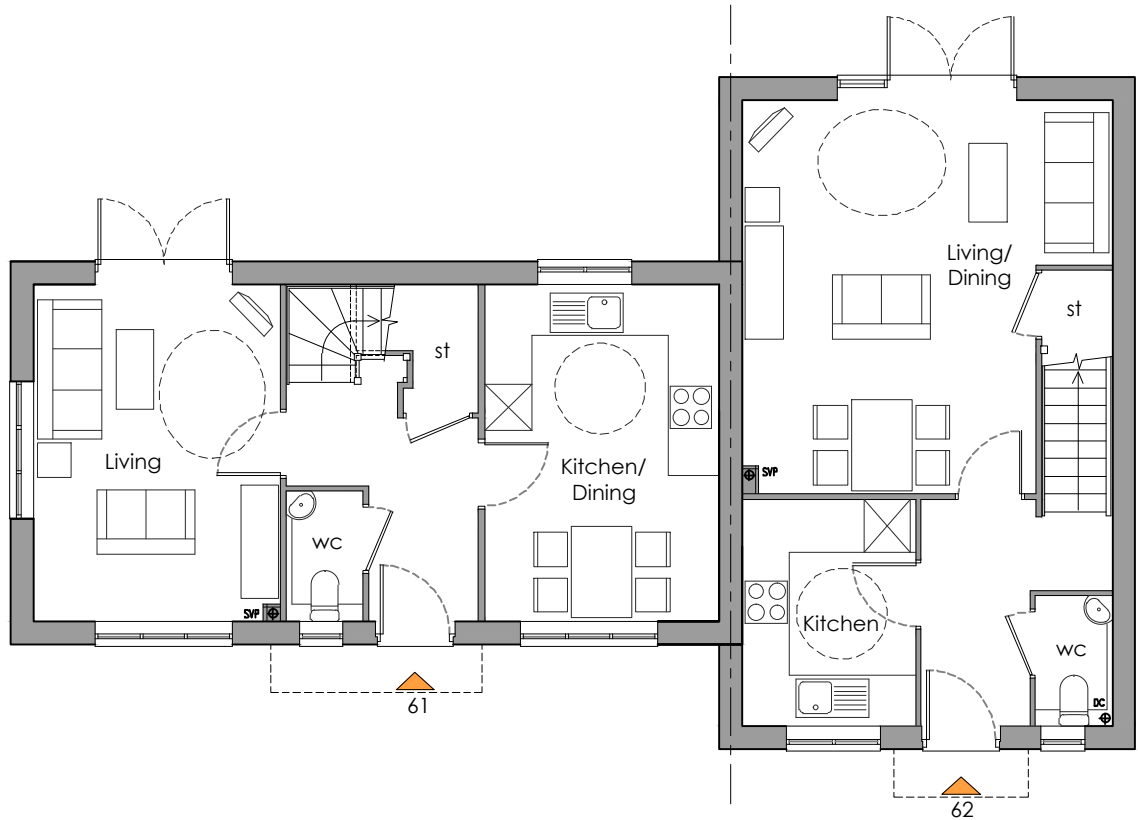

GROUND floor plan

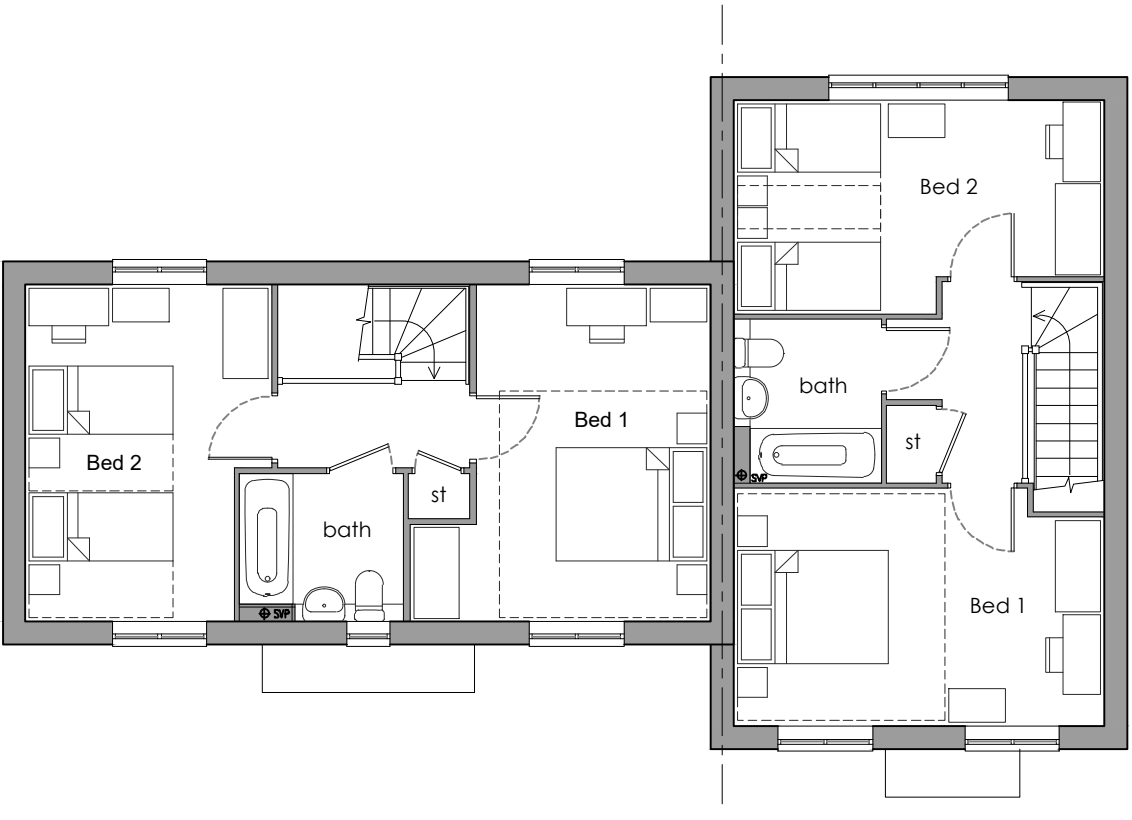


FIRST floor plan

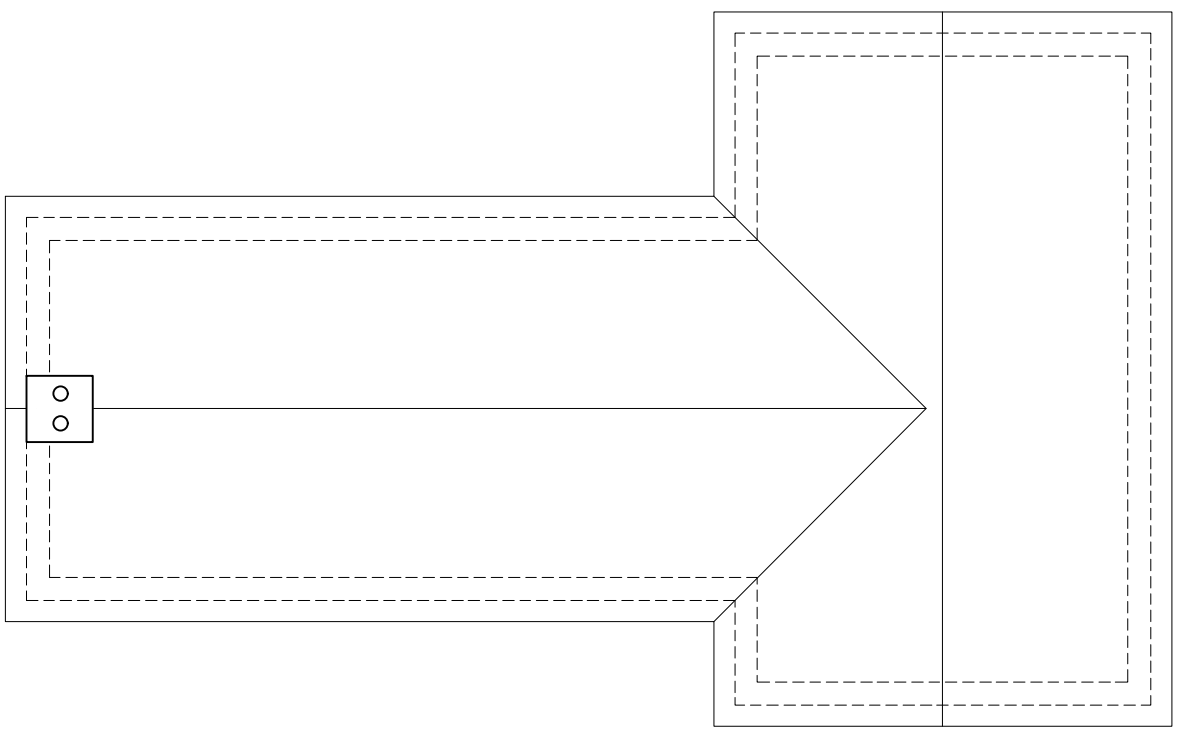

ROOF plan



FRONT elevation

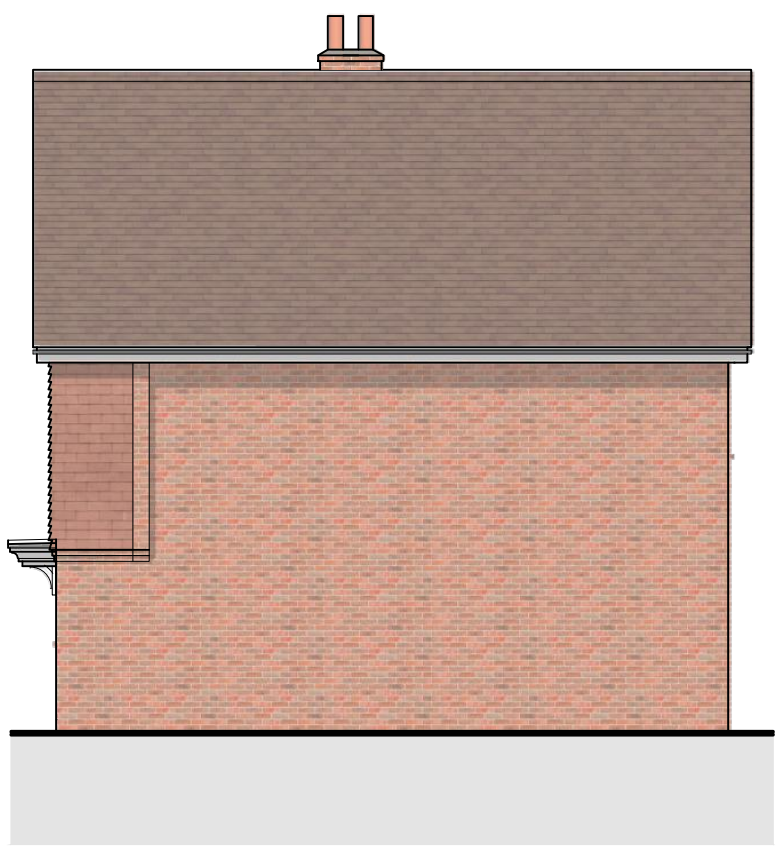

SIDE elevation



REAR elevation



SIDE elevation

Schedule of accommodation	
C2H3 - GIA	79.92 sqm
	860 sqft

Schedule of accommodation	
C2H6 - GIA	79.42 sqm
	855 sqft



Residential Development at Lidsey Road Woodgate

West Sussex, PO20 3SU

For Thakeham & Southern Housing Group

Drawing title									
Proposed Plans & Elevations Units 61-62									
Drawn	Date	Checked	Date	Scale at A1					
JK	JAN 21	HUG	JAN 21	1:100					
Job No.	Pro.	Org.	Zone	Level	Type	Role	No.	Rev.	
19-121	LID	MHA	00	XX	DR	A	0136	04	
Purpose of Issue									
PRELIMINARY									

Ground Floor | Bicentennial Building
Southern Gate | Chichester
West Sussex | PO19 8EZ

t: 01243 774748
e: admin@mharchitects.co.uk
www.mharchitects.co.uk

Limited Company
Registered in England No 09942733

