



This drawing is subject to copyright.  
Do not scale from this drawing.

Based on drawing by MH Architects  
Drawing number x-site.dwg

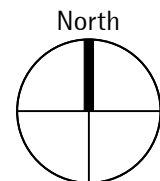


## LEGEND


## HARD LANDSCAPE

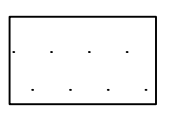


Vehicular blacktop surface

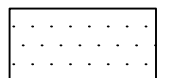


Pedestrian blacktop surface

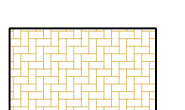


Concrete block paving, colour:  
Bracken laid herringbone

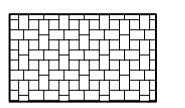


Concrete block paving, colour: dark grey, laid offset herringbone

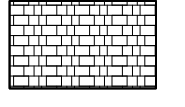


Concrete block paving, coursed

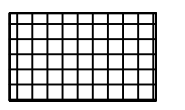


Concrete paving slabs to private entrance paths. Size: 450 x 450 x 50mm, Colour: Buff

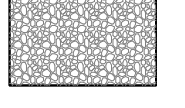

### Permeable self-binding gravel

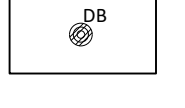

Waste bin

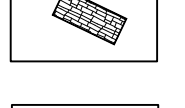

Timber bench, root fixed



timber bollard



piles



Natural tree trunk, de-barked - play



Stepping logs, varying heights, max 600mm above ground. set min 1/3

For soft landscape key see 2949-LA-01.  
To be read in conjunction with 2949-RE-01.

| F   | Trees relocated where they interfere with highways or easements.                                         | 30/06/21 | SB    |         |
|-----|---|----------|-------|---------|
| E   | Indicative road barrier locations added. Subject to engineer's detailed design.                          | 13/05/21 | SB    |         |
| D   | SUDs to Lidsley Rd frontage adjusted following receipt of drainage layout. 3m tree exclusion zone added. | 13/05/21 | SB    |         |
| C   | Updated to latest Architects layout                                                                      | 12/05/21 | SS    | SB      |
| B   | Updated as per latest architects site layout. LAP revised. Ecology added.                                | 20/01/21 | SB    |         |
| A   | Changes as per latest site plan and email comments 12/01/21.                                             | 14/01/21 | SB    |         |
| Rev | Description                                                                                              | Date     | Drawn | Checked |

Drawing Status

## PLANNING



9A Lensfield Road,  
Cambridge, CB2 1EN  
01223 358055  
[www.allenpyke.co.uk](http://www.allenpyke.co.uk)  
**CAMBRIDGE • KINGSTON UPON THAMES**  
registered practice of the Landscape Institute

Client  
Thakeham Client Ltd

Scale  
1:250@A1

Project  
Lidsey Road  
Woodgate

By/Chk  
SB

Drawing Title  
General Arrangement Plan  
1 of 2

Date  
06/01/202

Drawing Number  
2949-LA-02

Revision  
F