


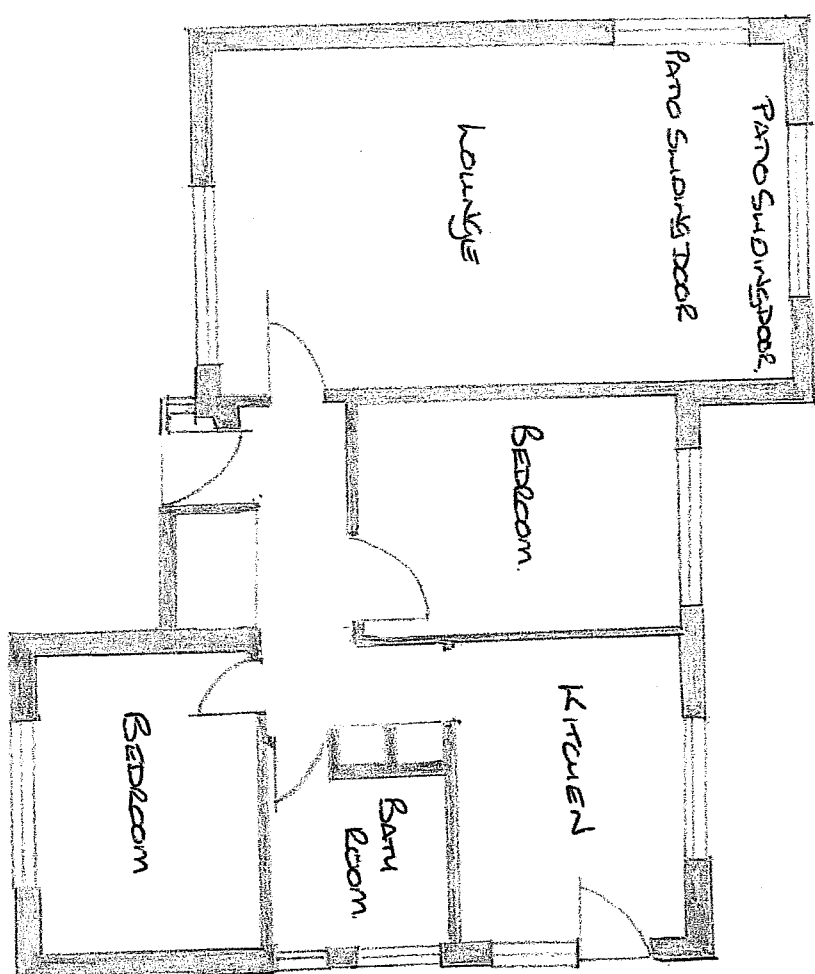

SCALE 1:100

27104 CLOSE WESTEGATE

EXISTING FLOOR PLAN