



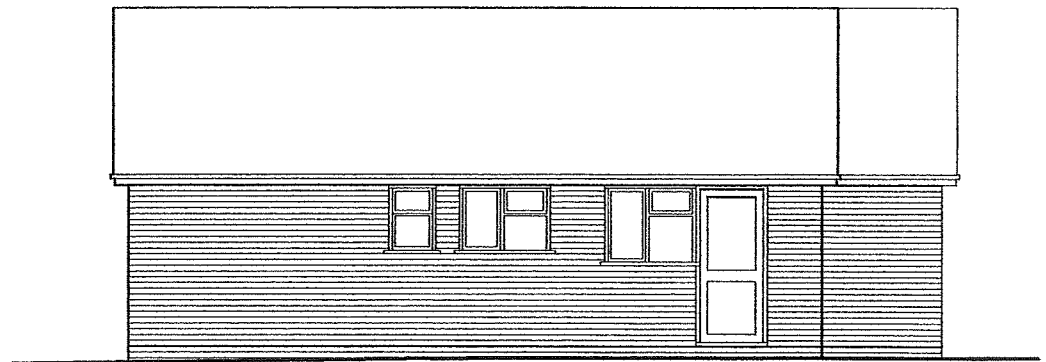

EAST SIDE ELEVATION

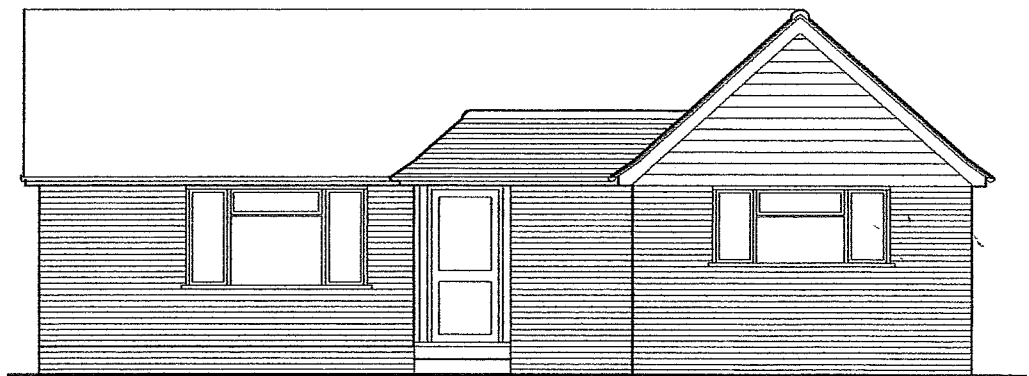

FRONT ELEVATION

27 104 CLOSE PO 203EE

Scale 1:100

EXISTING ELEVATION