




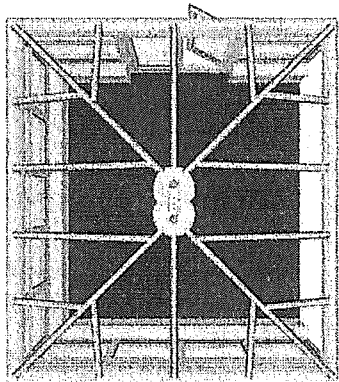


PLAN ELEVATION

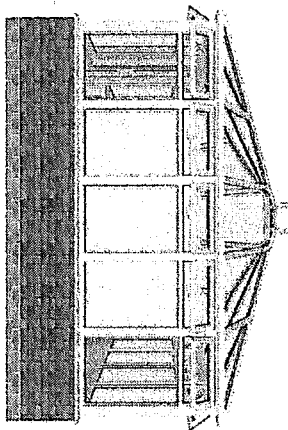

FRONT ELEVATION

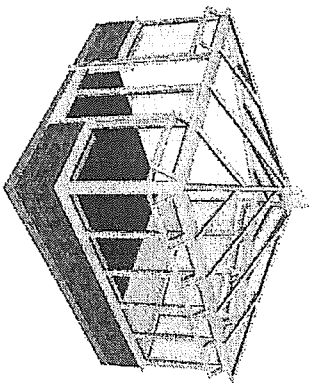

LEFT 3D VIEW

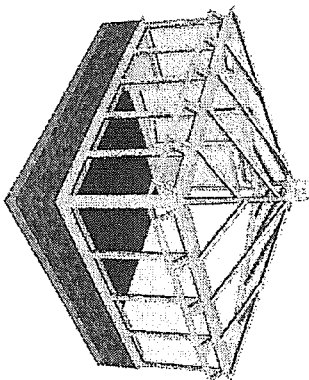

RIGHT 3D VIEW

Prepared for: Mr Adams
Reference: Adams 27 Ivy Close
Date: 10 / 10 / 2017
No of Views: Four
Designers Signature:

O/A Width: 4300 mm O/A Depth: 4000 mm
Gutter Ht: 2100 mm Transom Drop: 360mm
Roof Pitch: 25.0°
Internal Volume: 41.081 cu.m
Dwarf Wall Ht: 600 mm
Floor Area: 14.490 sq.m