


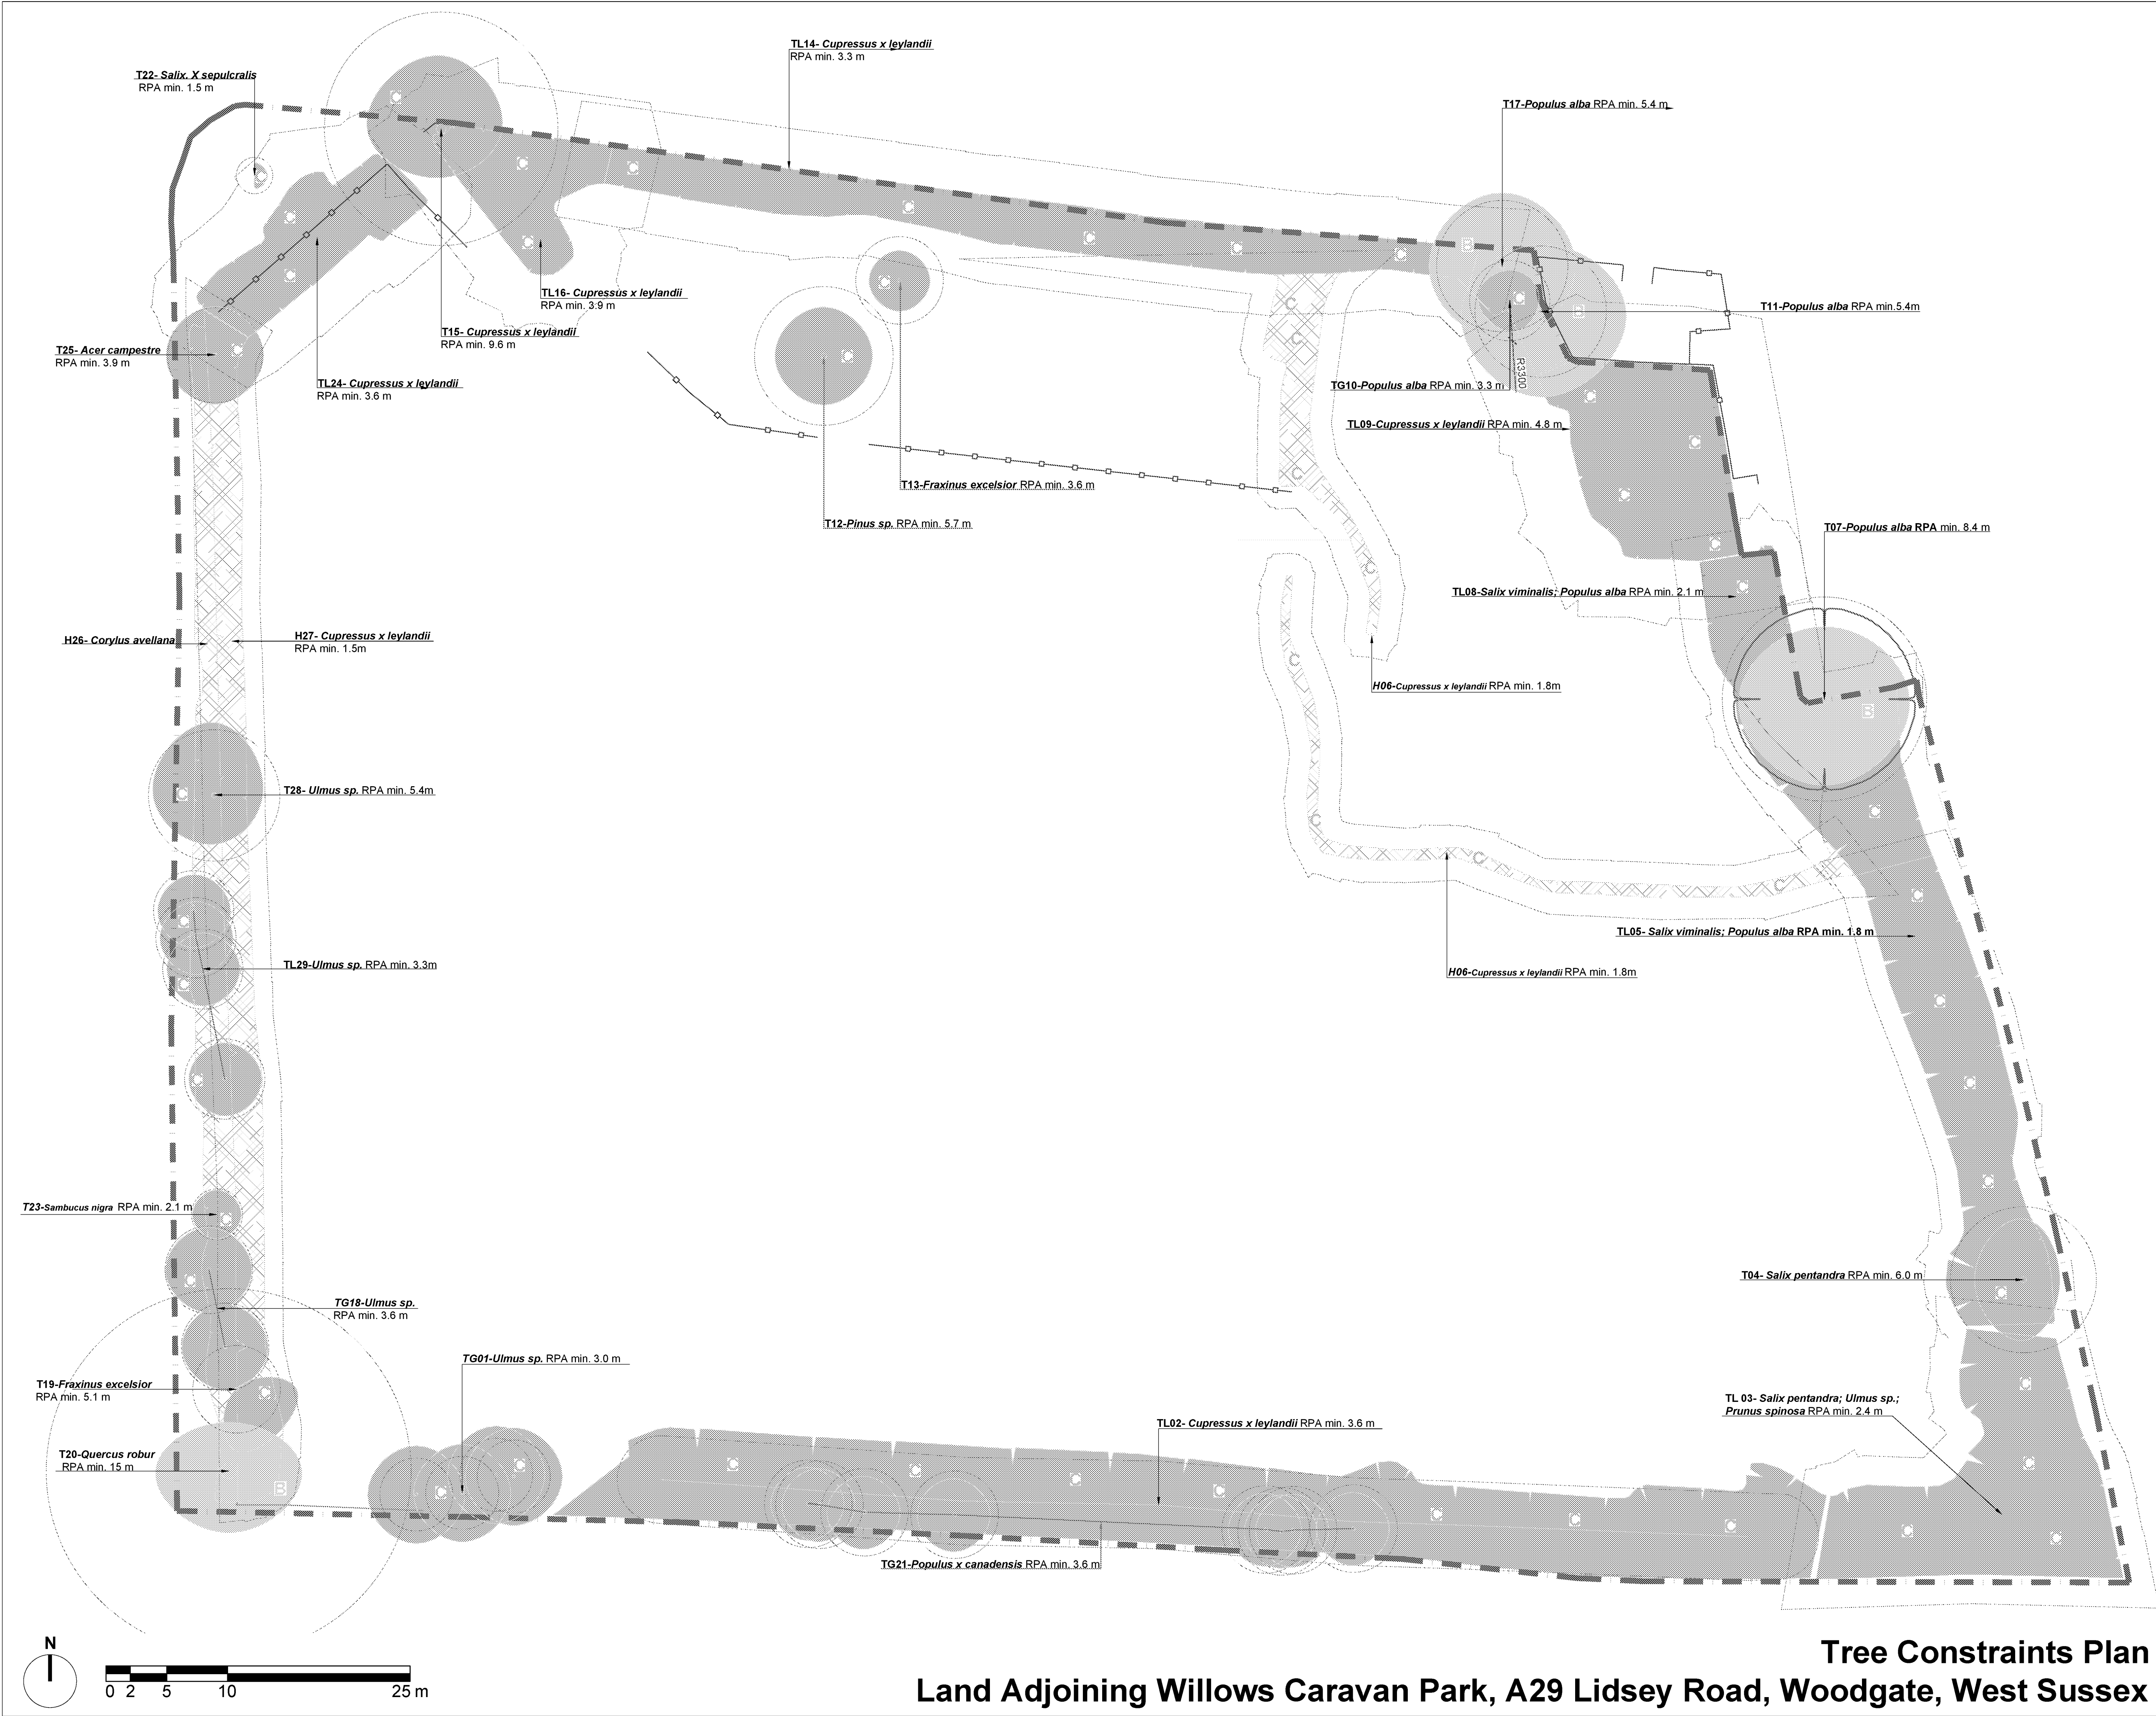

Legend

Site Survey Boundary.

Tree/ Tree Group/
Tree Line/ Hedge
Identification Label

Tree Root Protection Areas
Tree Root Protection Areas
calculated and specified in
accordance with BS 5837:2012 -
"Trees in Relation to Design,
Demolition and Construction".

Category A Trees
Trees of High Quality and
Value.

Category B Trees
Trees of Moderate Quality
and Value.

Category C Trees
Trees of Low Quality and
Value.

Category U Trees
Trees unsuitable for
retention.

Category C Hedgerows
hedgerows of Low Quality
and Value.

Notes:
1. Drawing to be viewed in colour
(Refer to LLD1198-ARB-SCH-01 - Existing Tree
Schedule)

PLANNING ISSUE

Rev	Description	Date	Initials
02	Planning Issue	23.02.18	MZ
01	Planning Issue	15.09.17	GS
00	Draft Planning Issue	02.08.17	JH

LIZARD
Landscape Design and Ecology
The Old Bank, 34 South Street, Tarring, Worthing, West Sussex, BN14 7LH
T. 01903 216633 E. lizardlandscape@btconnect.com W. lizardlandscapeecology.com

Project Title and Location

Land Adjoining Willows Caravan Park
Client
Stiles Harold Williams Partnership LLP

Drawing Title

Tree Constraints Plan

Scale

1:250@A1

Drawn

JH

Approved

JJ

Date

02.08.2017

Drawing No.

LLD1198-ARB-DWG-001

CAD Filename

LLD1198-CAD-ARB

Revision

02

Tree Constraints Plan
Land Adjoining Willows Caravan Park, A29 Lidsey Road, Woodgate, West Sussex