


THIS DRAWING SHOULD BE READ IN CONJUNCTION WITH ANY OTHER RELEVANT DRAWINGS AND SPECIFICATIONS. THE BUILDER SHOULD CHECK ALL LEVELS AND SITE DIMENSIONS BEFORE WORK STARTS AND NOTIFY SCANDIA OF ANY DISCREPANCY IF IN DOUBT PLEASE ASK

© COPYRIGHT IN THIS DRAWING AND WORK EXECUTED IS AND REMAINS THE PROPERTY OF SCANDIA-HUS LIMITED AND OR ITS SUBSIDIARIES IN THE UNITED KINGDOM AND IN ANY OTHER COUNTRY. NO PART OF THIS DRAWING OR THE INFORMATION CONTAINED HEREIN IS TO BE REPRODUCED OR TRANSMITTED IN ANY FORM OR BY ANY MEANS, ELECTRONIC OR MECHANICAL, INCLUDING PHOTOCOPYING, RECORDING, OR BY ANY INFORMATION STORAGE AND RETRIEVAL SYSTEM, WITHOUT THE WRITTEN PERMISSION OF SCANDIA-HUS LIMITED. ANY REPRODUCTIONS SHOULD BE OBTAINED FROM SCANDIA-HUS LIMITED & ANY SUCH REPRODUCTIONS SHOULD INCLUDE THIS & THE FOREGOING STATEMENT

REV	DESCRIPTION	DATE	DRN	CHK
A	MOOS TO LAYOUT	23.09.16	EW	
B	AMENDED BI FOLD DOORS	10.10.16	EW	
C	AMENDED KITCHEN LAYOUT	06.02.17	EW	
D	AMENDED KITCHEN LAYOUT	31.05.17	EW	
E	CHANGED WC DOORS	20.06.17	EW	
F	MINOR LAYOUT ADJ + INTERNAL DOORS	17.07.17	EW	
G	MINOR CALL OFF MOOS	07/08/17	SE	
H	CLIENT MOOS	03.18	SE	

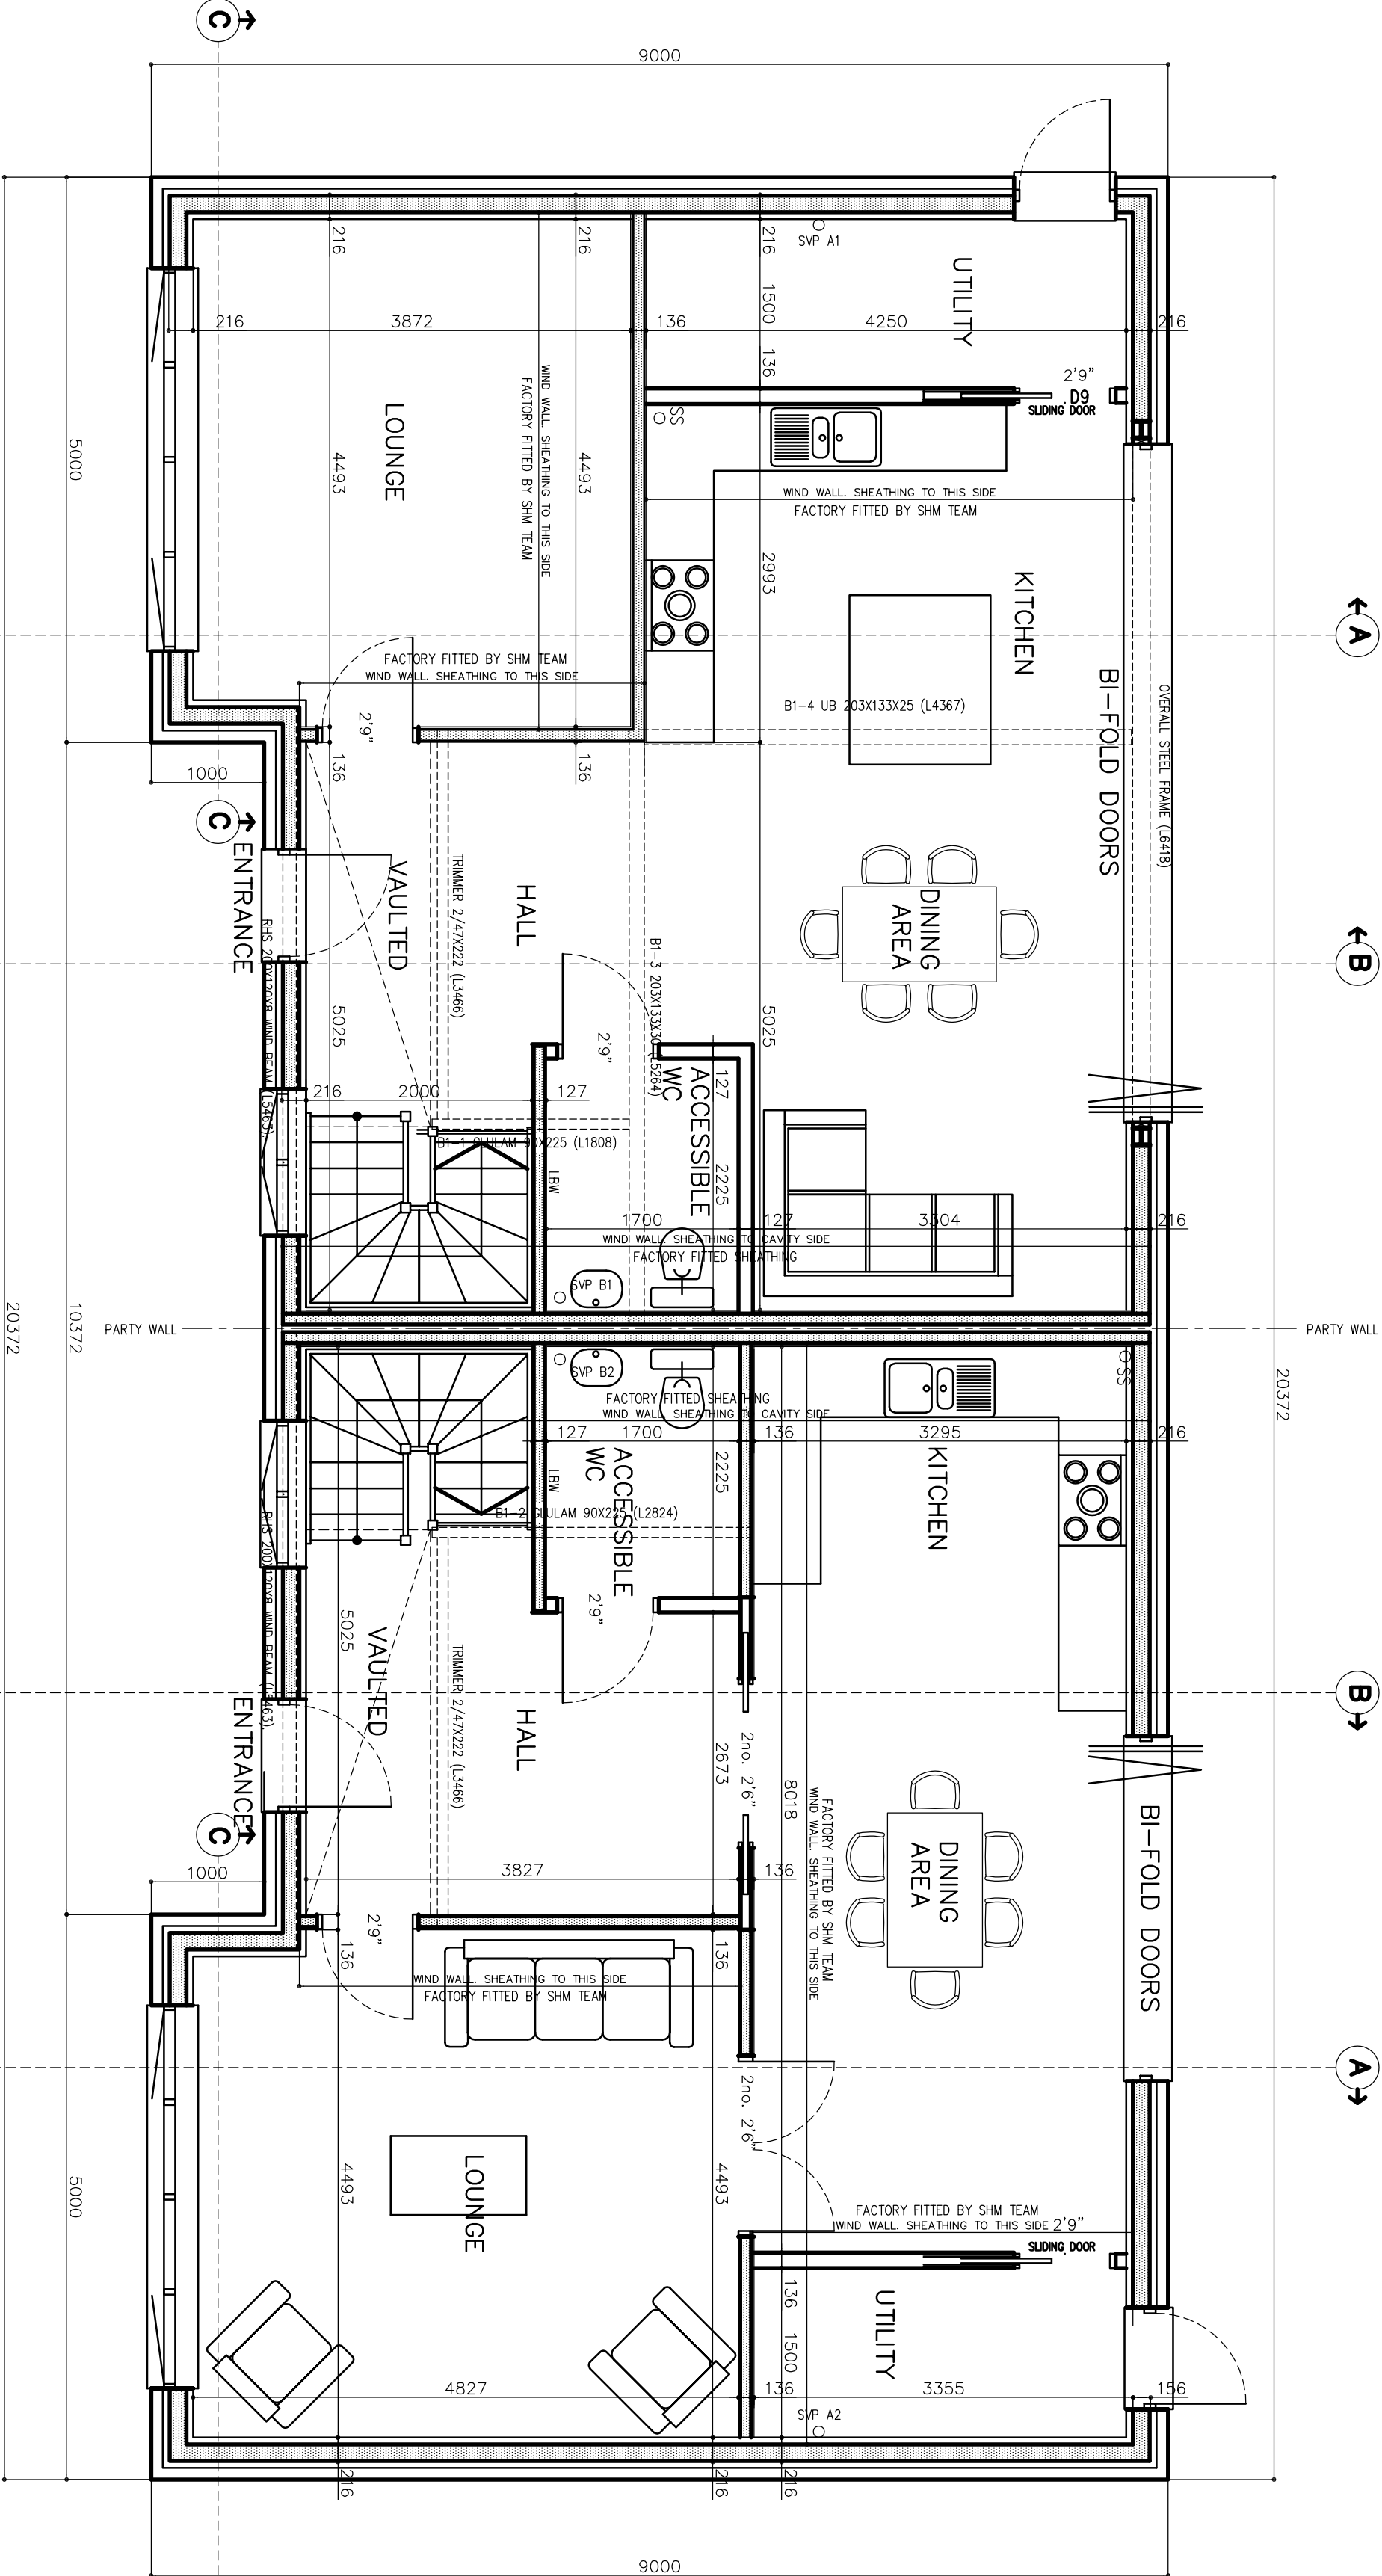

GROUND FLOOR

PLOT 1

PLOT 2

PROPOSED GF PLAN

scandiahus

SCANDIA-HUS BUSINESS PARK,
FELCOURT ROAD, FELCOURT, EAST GRINSTEAD,
WEST SUSSEX, RH19 2LP : TEL 01342 858060

FOR
MR DUGGIN

SITE

LAND AT FONTWELL AVENUE
CHICHESTER

TITLE

PROPOSED GF PLAN

C/No. 215818

O/No.

DRAWN SE

DATE 14.07.17

SCALE 1:50@A2

DRAWING NUMBER 02

REV H

ARUN DISTRICT COUNCIL AL2121NMA