NOTES

CONTRACTORS MUST VERIFY ALL DIMENSIONS ON SITE BEFORE COMMENCING ANY WORK ON SHOP DRAWINGS

DO NOT SCALE FROM THIS DRAWING

McBAINS LTD COPYRIGHT

BIM TRANSMITTAL DISCLAIMER

MCBAINS LTD MAKES NO EXPRESS OR IMPLIED WARRANTIES WITH RESPECT TO THE CHARACTER, FUNCTION, OR CAPABILITIES OF THE DATA (INCLUSIVE OF 3RD PARTY DATA INCORPORATED WITHIN), OR THE SUITABILITY OF THE DATA FOR ANY PARTICULAR PURPOSE BEYOND THOSE ORIGINALLY INTENDED BY MCBAINS COOPER CONSULTING LTD. PLEASE REFER TO OUR STANDARD TERMS AND CONDITIONS FOR FURTHER DETAILS.

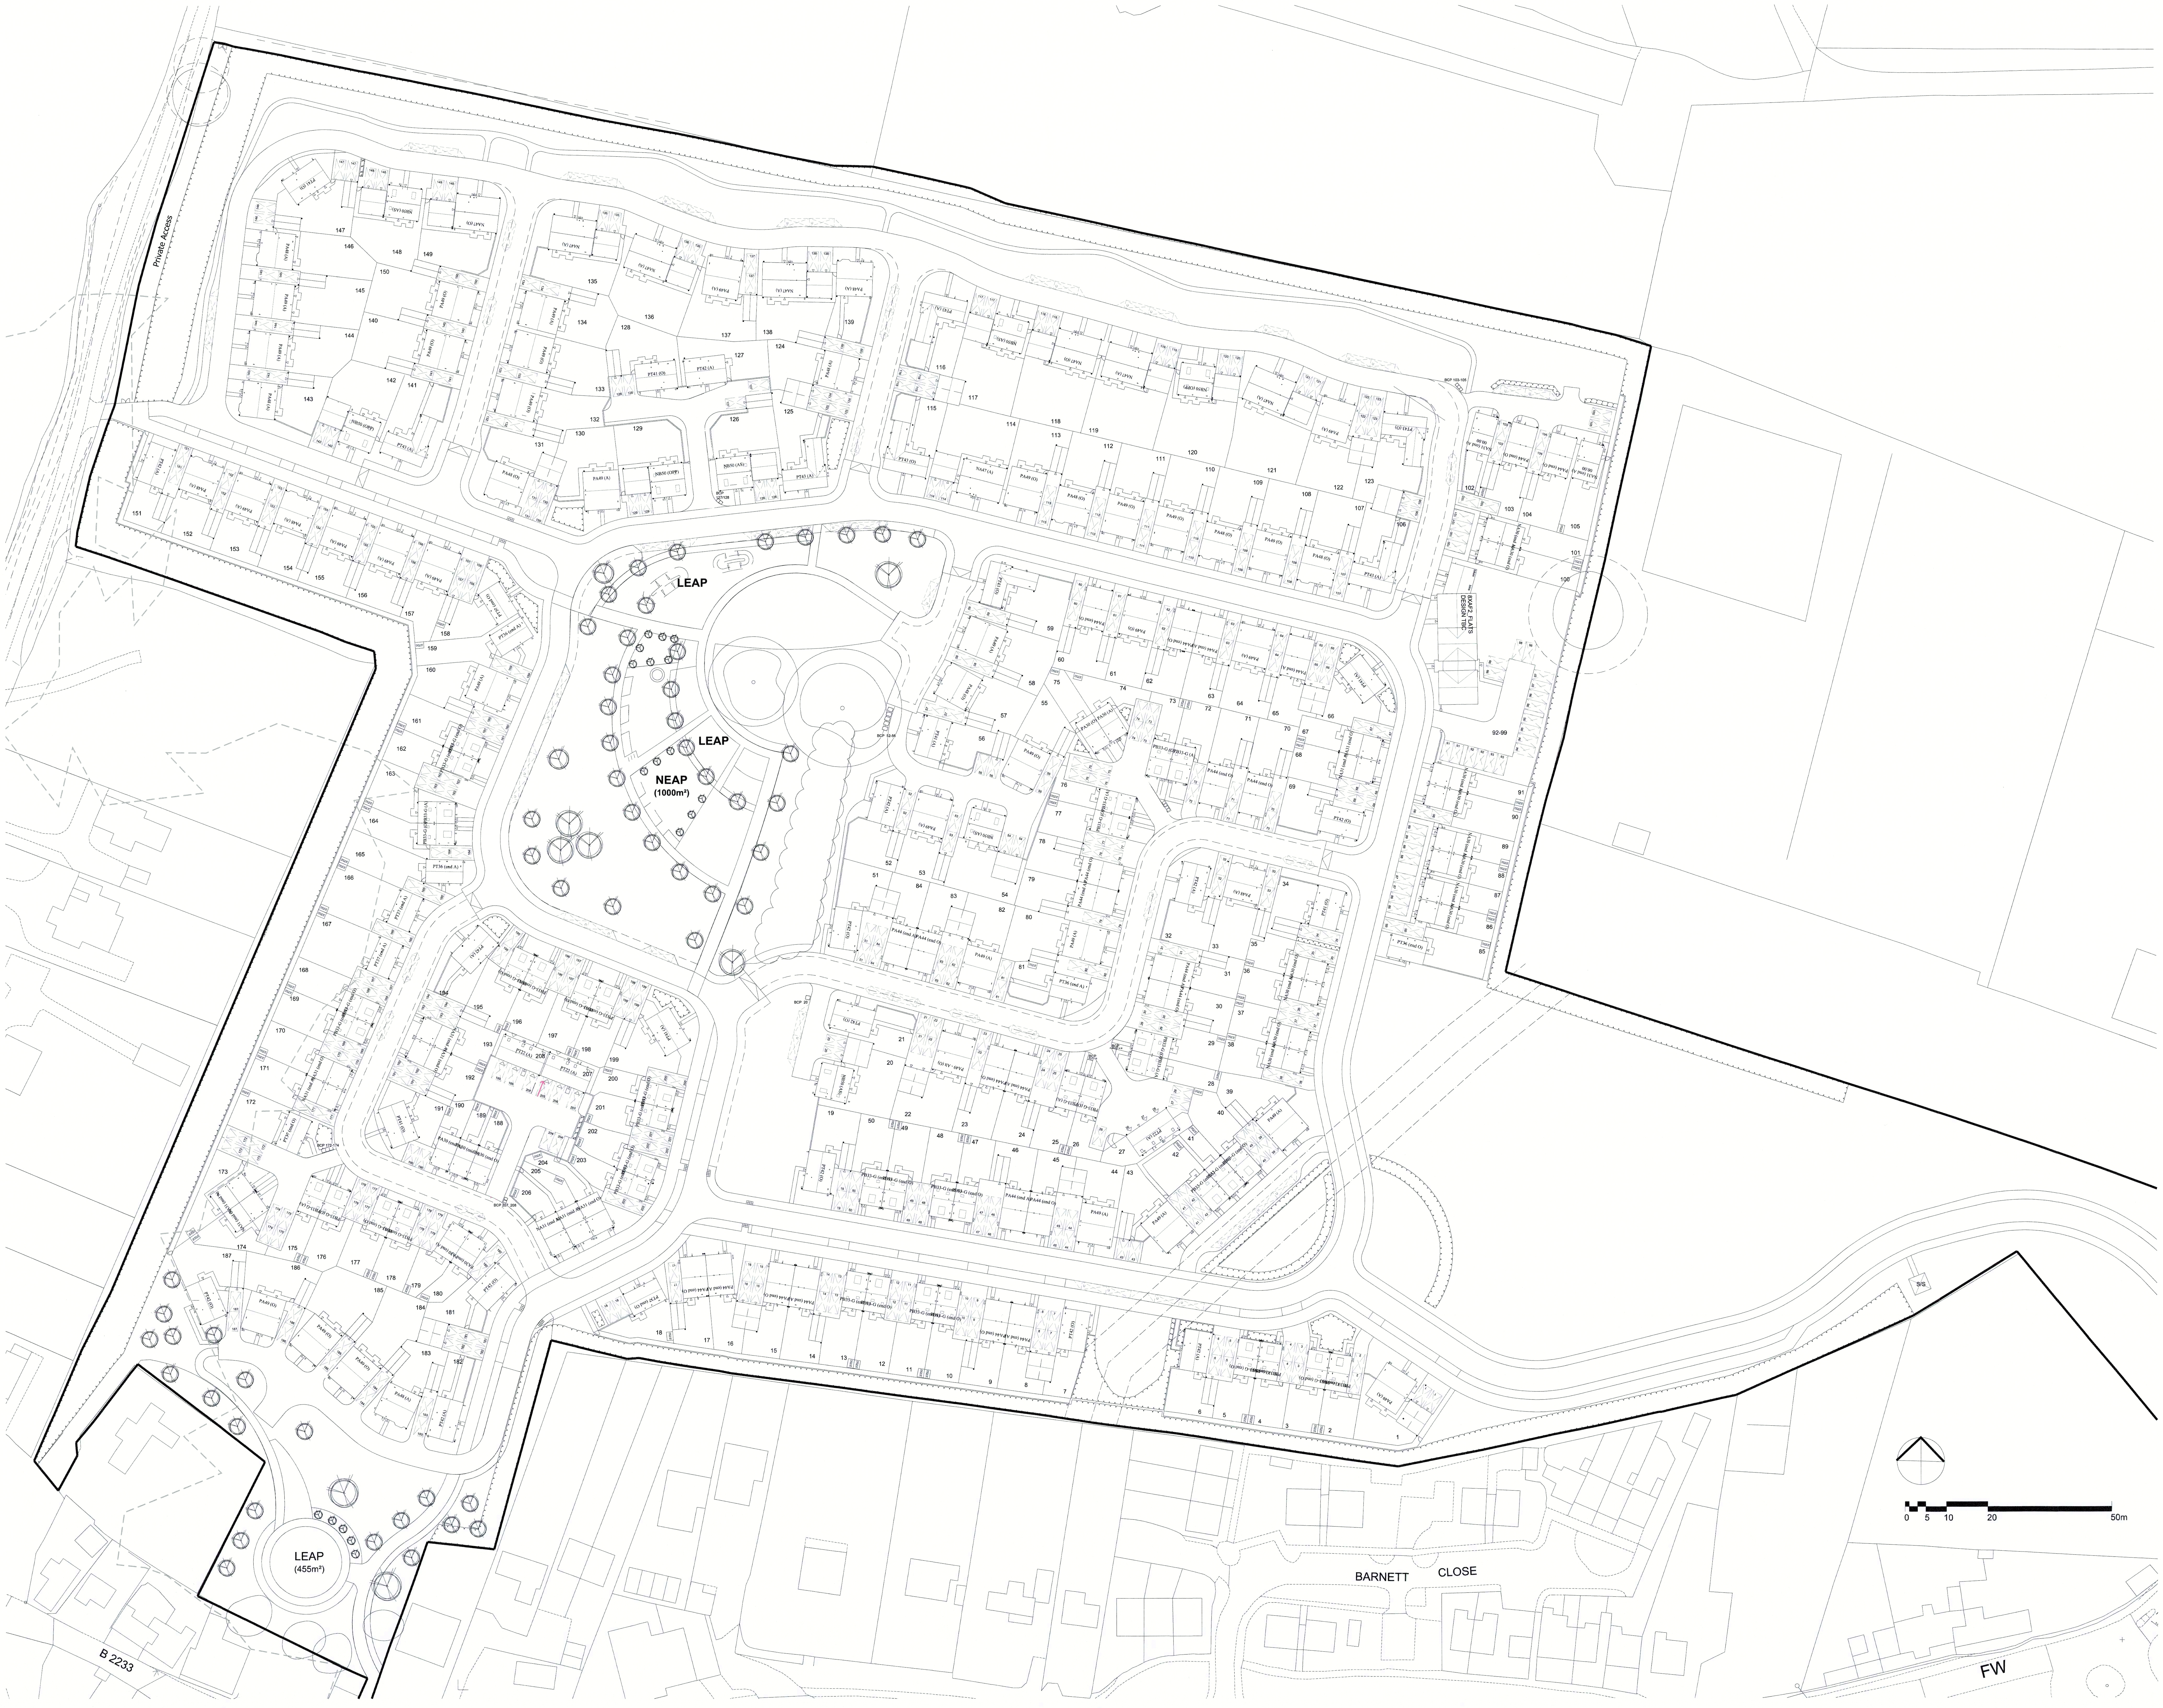

REV	AMENDMENT	DATE	CHKD
C	BCP's ALTERED AS PER LA FEEDBACK	07.06.18	
B	Updated to suit layout	18.01.2018	
A	Updated to suit layout	18.12.2017	

DRAWING STATUS
PLANNING

McBains Ltd
5th Fl, 26 Finsbury Square London EC2A 1DS
+44 (0)20 7786 7900 mcbains.co.uk

CLIENT
Taylor Wimpey

PROJECT
LAND AT NYTON NURSERIES
EASTERGATE AND WESTERGATE
WEST SUSSEX

DRAWING TITLE
REFUSE MANAGEMENT PLAN

ARCHITECTURE

SCALE	DRAWN BY	CHECKED	DATE
1:500 @ A0 1:1000@A2	TS	/	AUG'17

DRAWING NUMBER	REVISION
59650 - 105	C