




east elevation

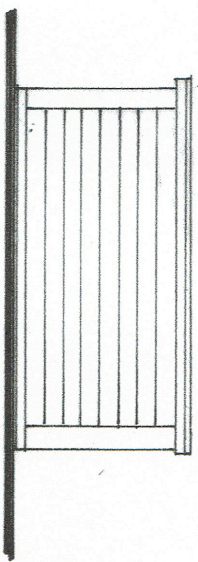


west elevation

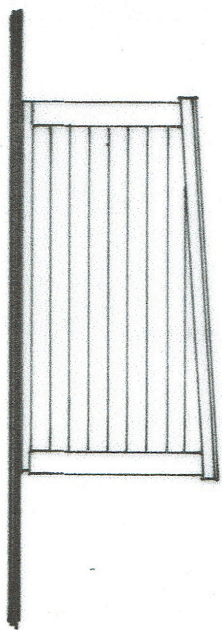

south elevation

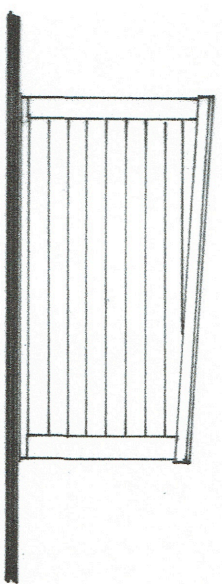

north elevation

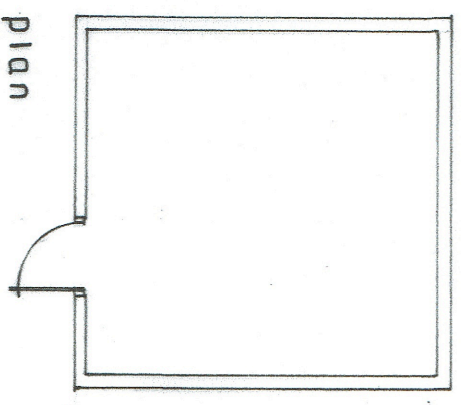

plan

1 : 100

TIMBER LOG CABIN WITH CEDAR
SHINGLE ROOF

The map shows a residential area with several streets and properties. The streets shown are Orchard, Belle, and Edenville. The properties are numbered, and some are labeled with names like 'Woodgate Villas', 'Holly Cottage', 'Gas Gov', and 'Shelter'. A red rectangle highlights a property at number 27 on Belle Street. The map is oriented with North at the top.

Streets and Labels:

- Orchard
- Belle
- Edenville
- Woodgate Villas
- Holly Cottage
- Gas Gov
- Shelter
- LB
- Belle Meade

Property Numbers:

- 1, 2, 10, 6, 10, 1, 20, 27, 1, 4, 10, 12

Other Features:

- 8.7m
- +

©Green copyright and database right 2009
Drainance Survey licence 100649957
Reproduction in whole or in part is prohibited
without the prior permission of DrainanceSurvey

