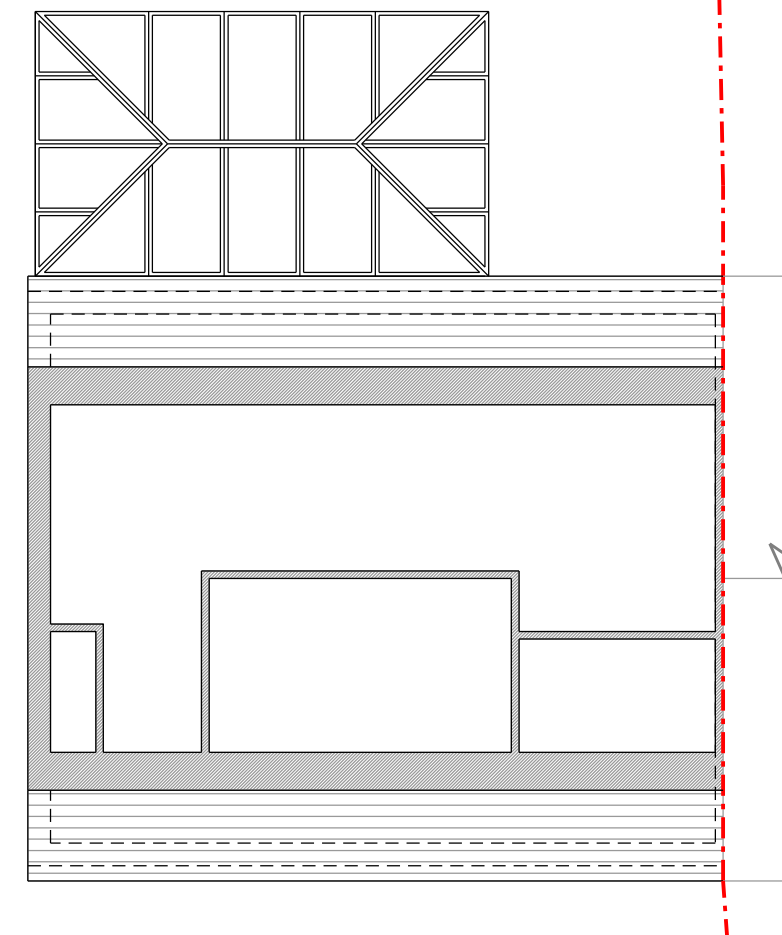
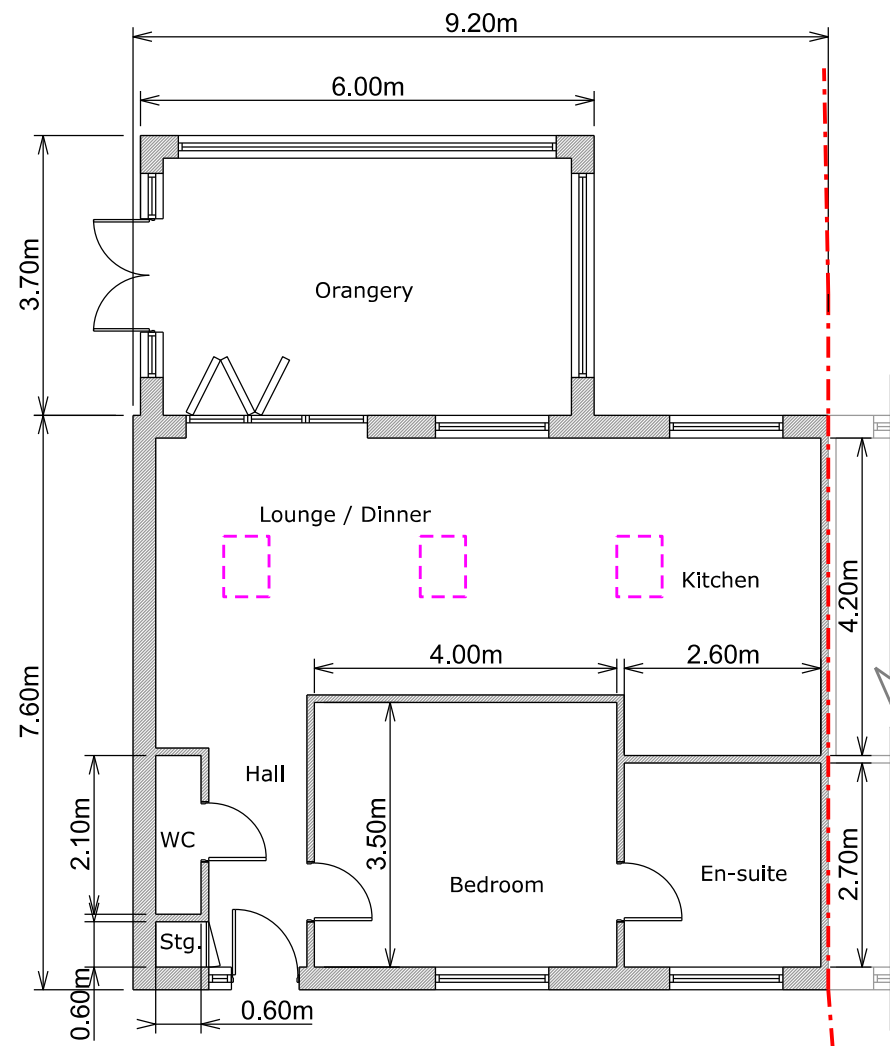


Copyright in design and this drawing is the property of Resi.

Reproduction in whole or in part is forbidden without written sanction of Resi.

All dimensions to be cross-checked on site prior to completing a Building Regulations package, structural engineering, the party wall process and construction.

Print to scale (as actual size)

NOTES

REV:	Rev	Rev Note	Date
-	-	Planning Issue	05/03/19

KEYS
--- Boundary line
Proposed walls
Existing walls
Existing removed
Rooflight




JOB TITLE
PROPOSED GROUND FLOOR SIDE
EXTENSION, FLOOR PLAN REDESIGN
AND ALL ASSOCIATED WORKS AT
EASTER COTTAGE OLD DAIRY LANE

STATUS
PLANNING

CLIENT
SIMON CHAPMAN

DRAWING TITLE
EXISTING FLOOR PLANS

SCALE	1/100 @ A3	DRAWN	CZ
DATE	FEBRUARY 2019	CHECKED	AB
DRAWING NO.	1074 - 01	REV.	-

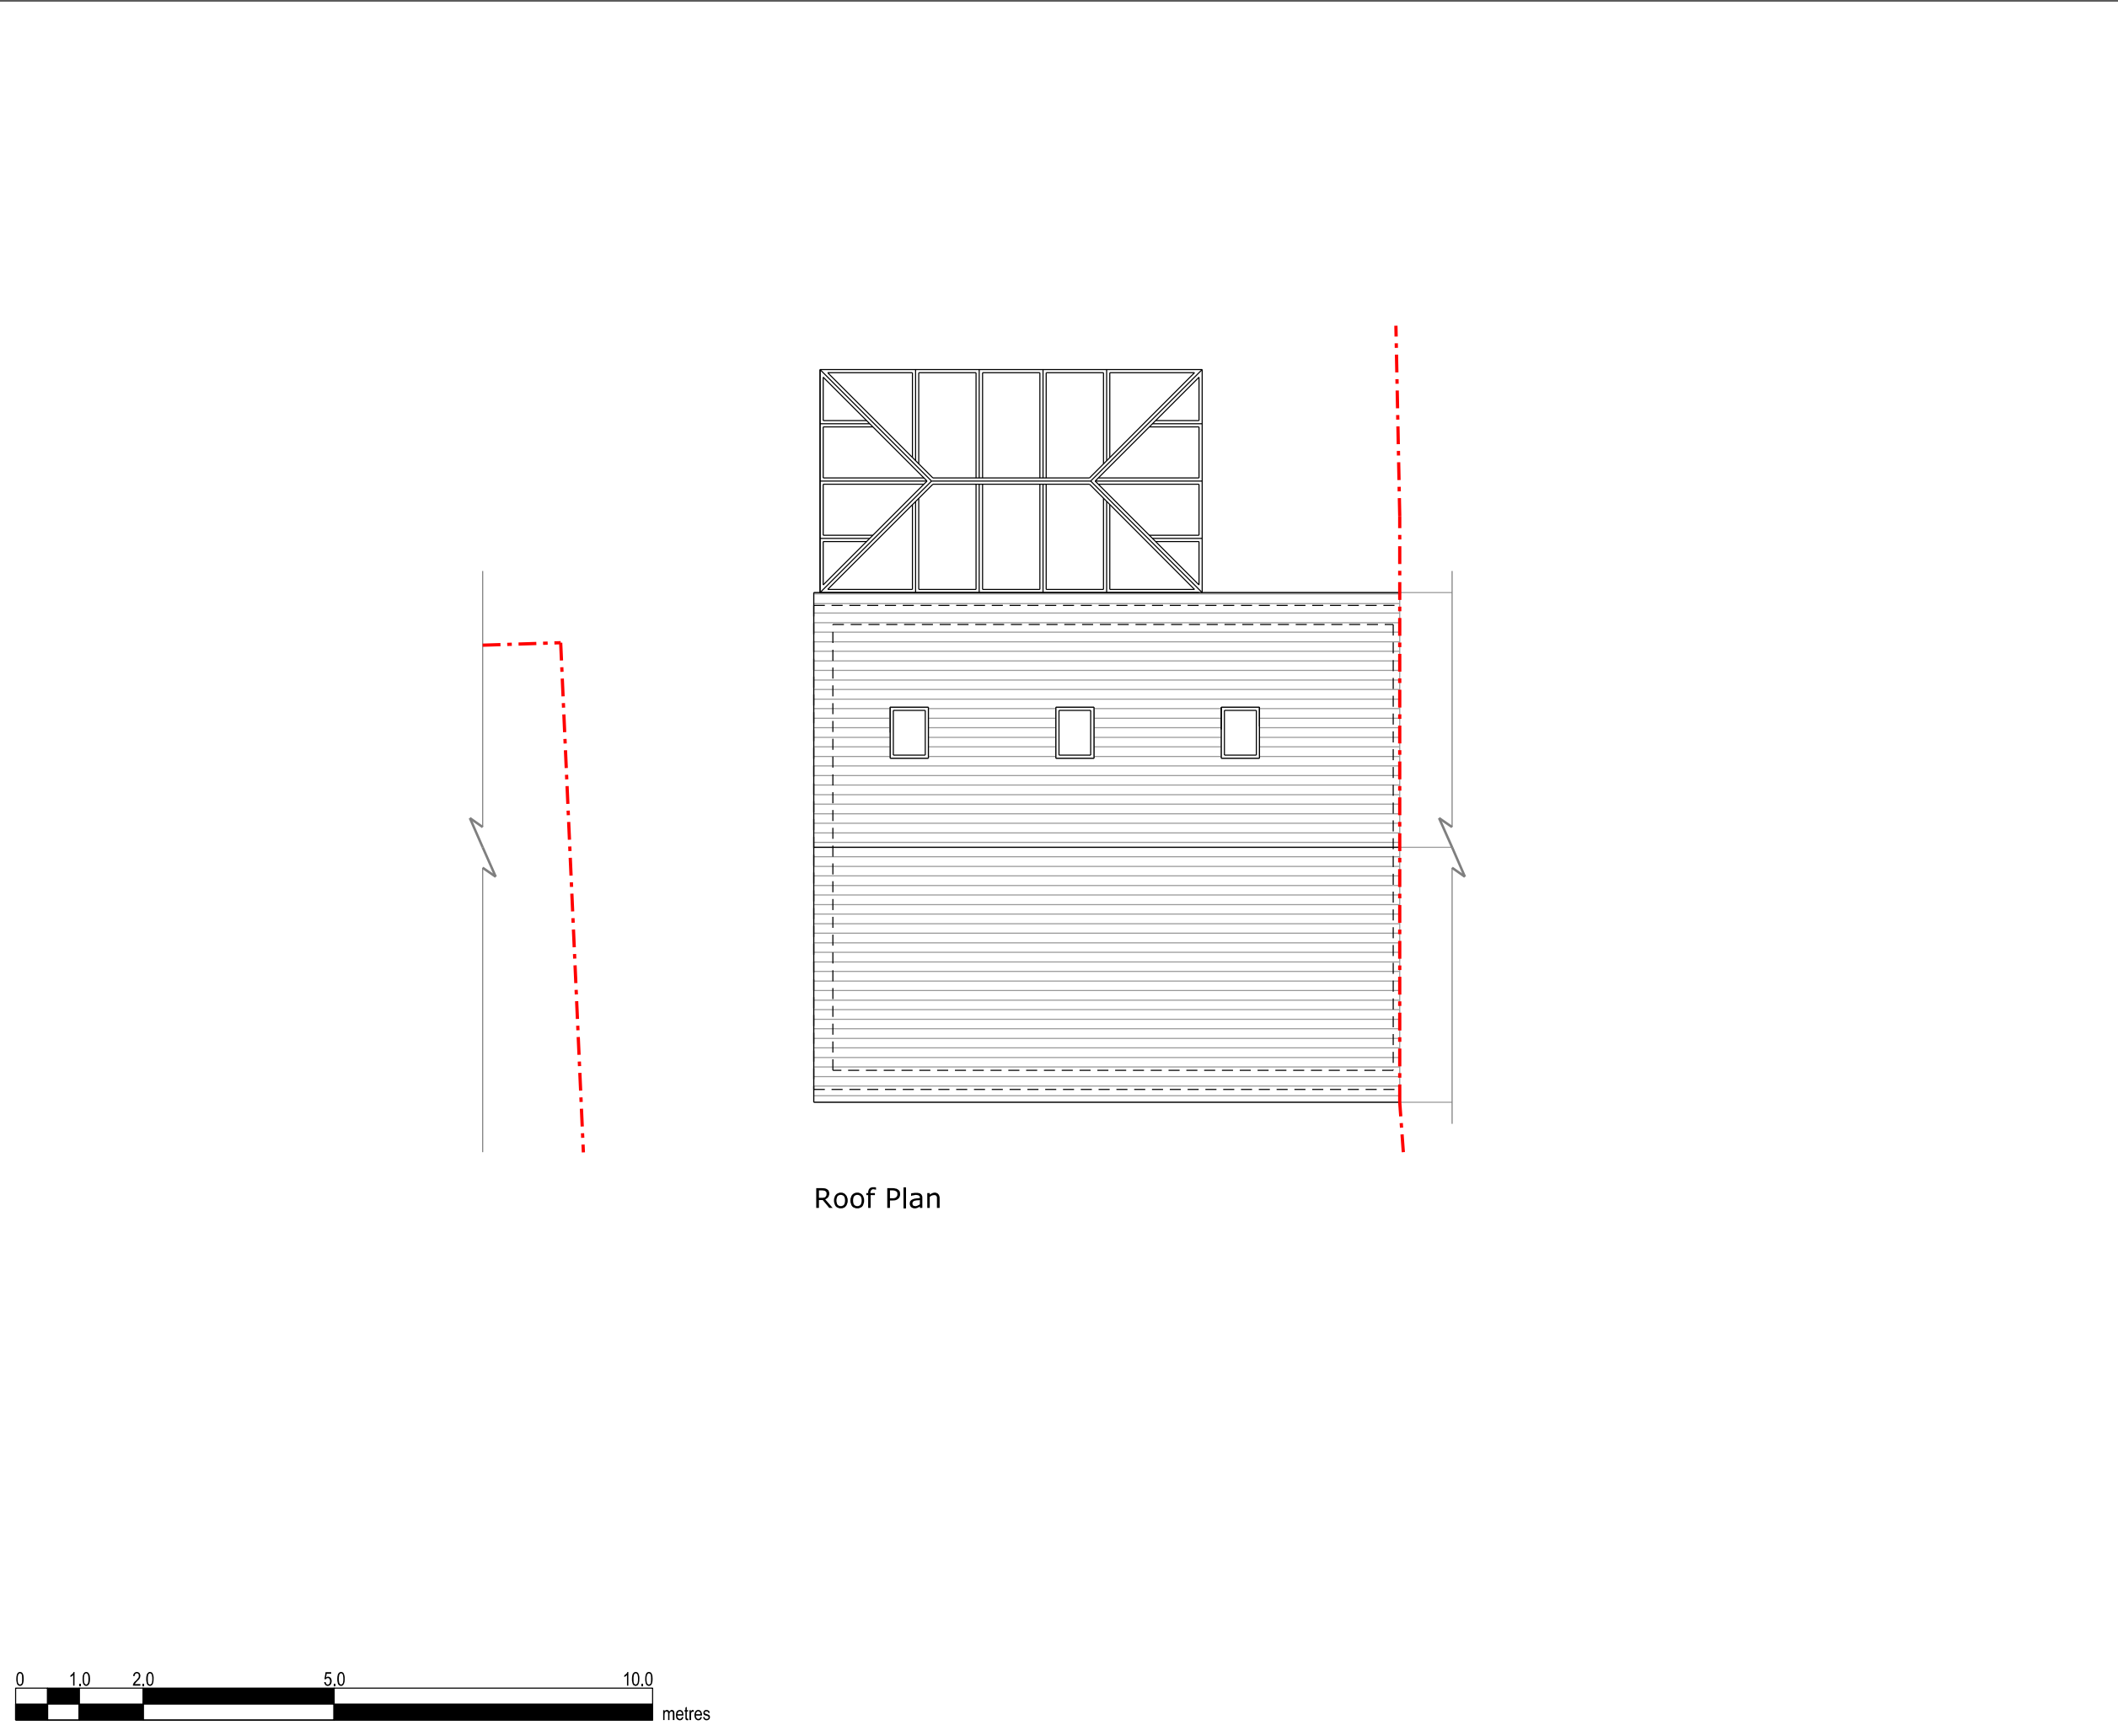

Roof Plan

Copyright in design and this drawing is the property of Resi.

Reproduction in whole or in part is forbidden without written sanction of Resi.

All dimensions to be cross-checked on site prior to completing a Building Regulations package, structural engineering, the party wall process and construction.

Print to scale (as actual size)

NOTES

REV:		
Rev	Rev Note	Date
-	Planning Issue	05/03/19

KEYS	
	Boundary line
	Proposed walls
	Existing walls
	Existing removed
	Rooflight



JOB TITLE

PROPOSED GROUND FLOOR SIDE
EXTENSION, FLOOR PLAN REDESIGN
AND ALL ASSOCIATED WORKS AT
EASTER COTTAGE OLD DAIRY LANE

STATUS

PLANNING

CLIENT

SIMON CHAPMAN


DRAWING TITLE

EXISTING FLOOR PLAN


SCALE	1/100 @ A3	DRAWN	AB
DATE	FEBRUARY 2019	CHECKED	RM
DRAWING NO.	1074 - 02	REV.	-




Front Elevation

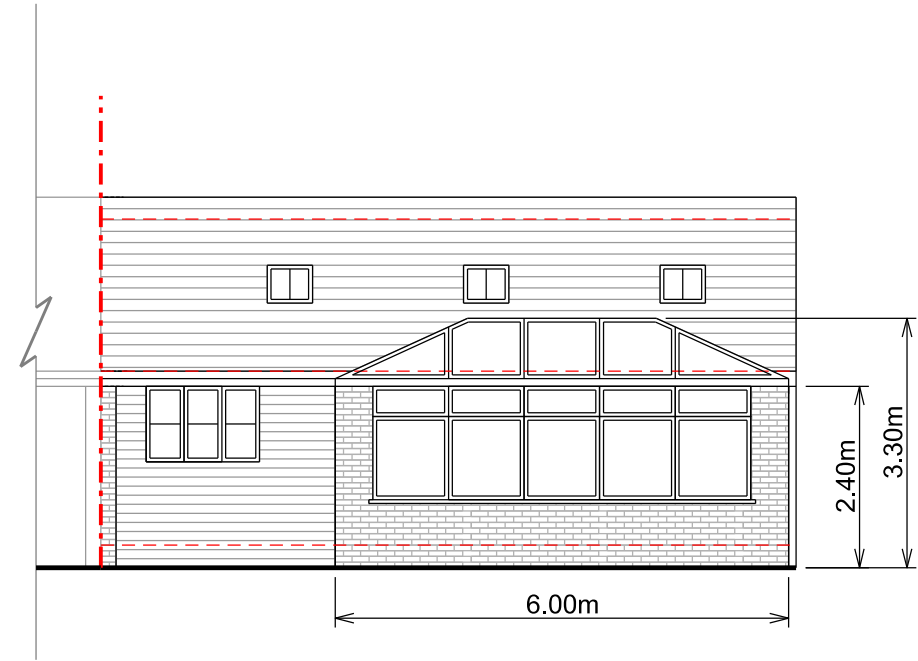


Rear Elevation

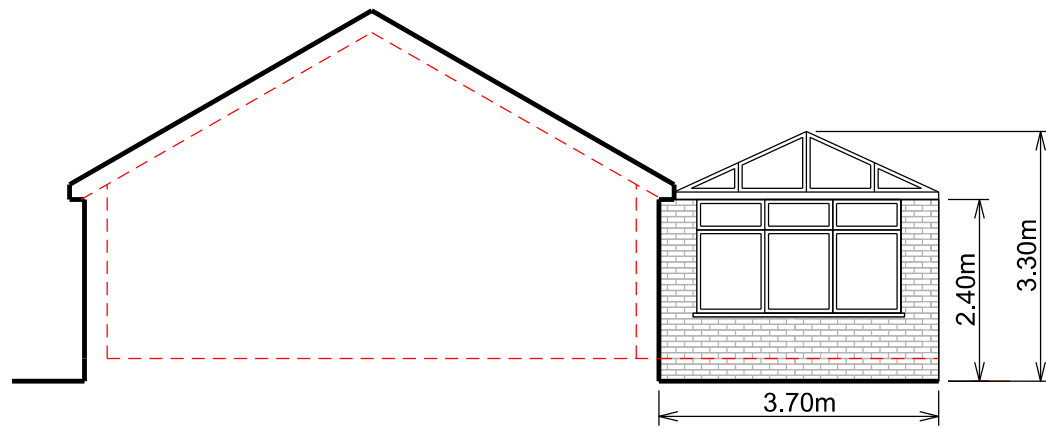

Right Side Elevation

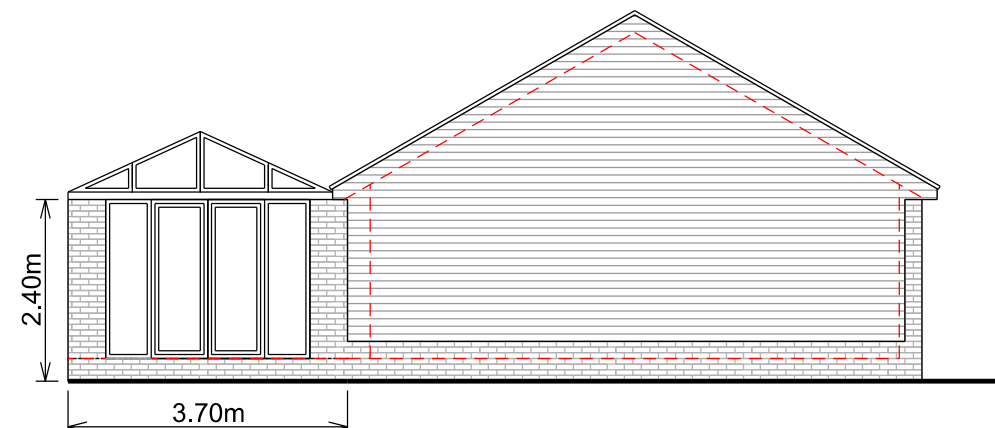

Left Side Elevation

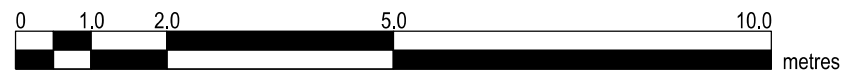

Copyright in design and this drawing is the property of Resi.

Reproduction in whole or in part is forbidden without written sanction of Resi.

All dimensions to be cross-checked on site prior to completing a Building Regulations package, structural engineering, the party wall process and construction.

Print to scale (as actual size)

- NOTES
- EXISTING MATERIALS:
- Brickwork / Walls - London stock brick and black painted timber cladding
- Pitched Roof - Slate tiles
- Windows - Timber windows and aluminium fixed glazed panels
- Doors - Grey painted glazed timber single door and brown aluminium/uPVC glazed double doors
- RWP / Gutters / Fascia - Black uPVC downpipes, gutters and black painted timber fascias

REV:		
Rev	Rev Note	Date
-	Planning Issue	05/03/19

- KEYS
- - - Boundary line
 - Proposed walls
 - Existing walls
 - Existing removed
 - Rooflight



JOB TITLE

PROPOSED GROUND FLOOR SIDE EXTENSION, FLOOR PLAN REDESIGN AND ALL ASSOCIATED WORKS AT EASTER COTTAGE OLD DAIRY LANE

STATUS

PLANNING


CLIENT

SIMON CHAPMAN


DRAWING TITLE

EXISTING ELEVATIONS

SCALE	1/100 @ A3	DRAWN	CZ
DATE	FEBRUARY 2019	CHECKED	AB
DRAWING NO.	1074 - 03	REV.	-

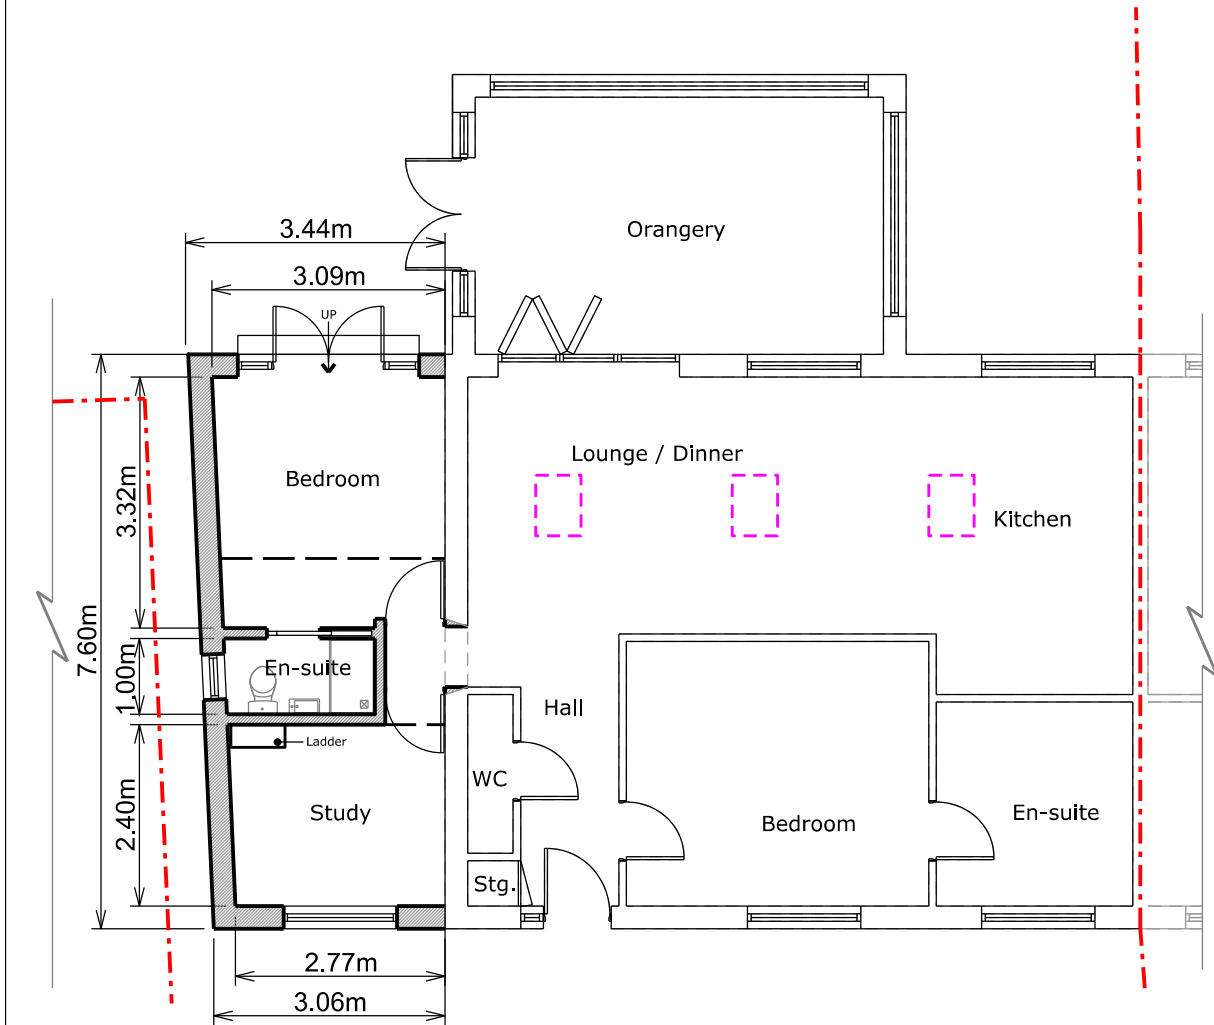

Ground Floor Plan

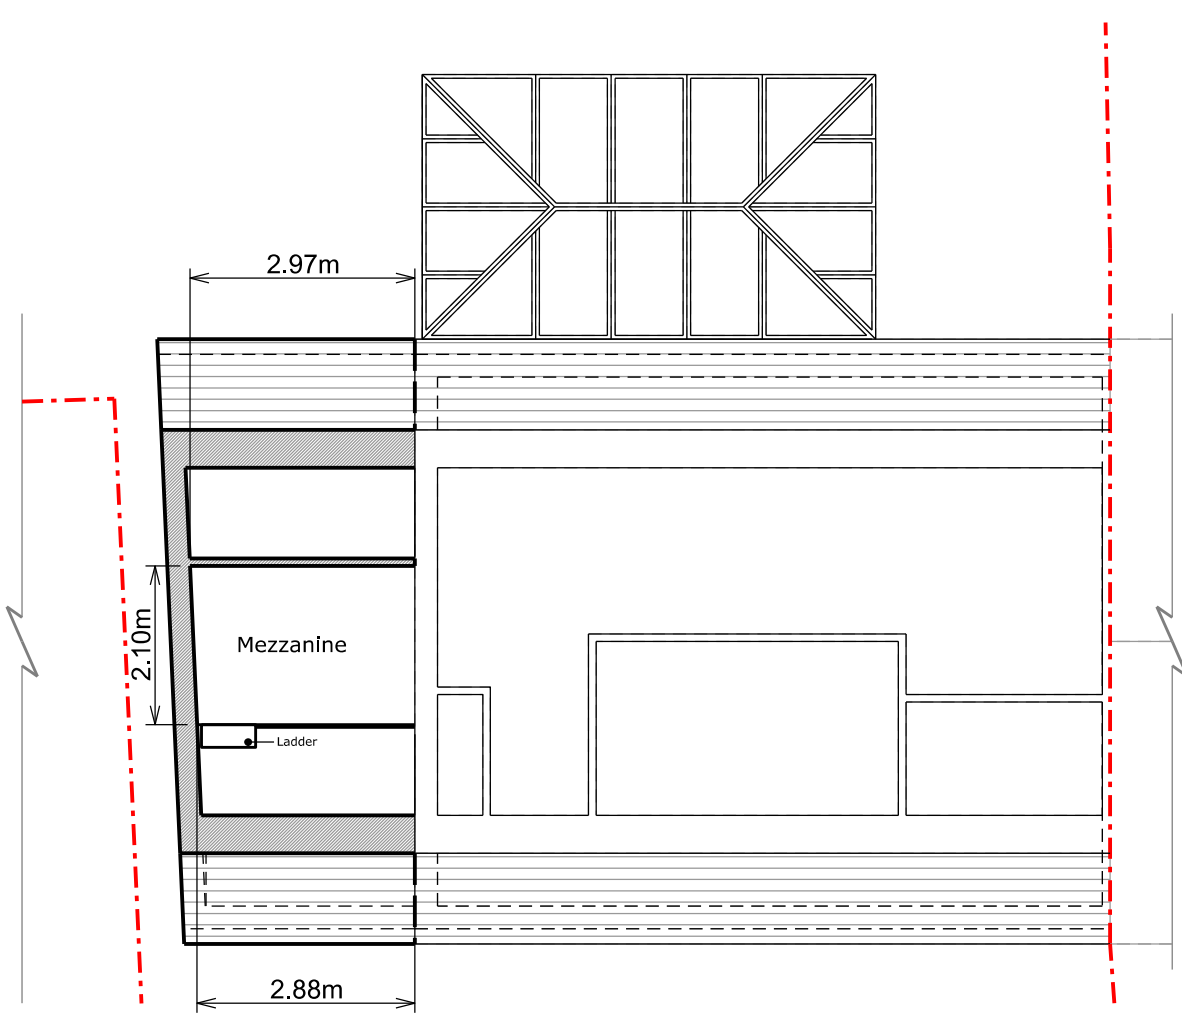

Mezzanine Floor Plan

Copyright in design and this drawing is the property of Resi.

Reproduction in whole or in part is forbidden without written sanction of Resi.

All dimensions to be cross-checked on site prior to completing a Building Regulations package, structural engineering, the party wall process and construction.

Print to scale (as actual size)

NOTES		

REV	Rev	Rev Note	Date
-	-	Planning Issue	05/03/19

KEYS	
	Boundary line
	Proposed walls
	Existing walls
	Existing removed
	Rooflight




JOB TITLE
PROPOSED GROUND FLOOR SIDE
EXTENSION, FLOOR PLAN REDESIGN
AND ALL ASSOCIATED WORKS AT
EASTER COTTAGE OLD DAIRY LANE

STATUS
PLANNING


CLIENT
SIMON CHAPMAN

DRAWING TITLE
PROPOSED FLOOR PLANS

SCALE	1/100 @ A3	DRAWN	AB
DATE	FEBRUARY 2019	CHECKED	RM
DRAWING NO.	1074 - 04	REV.	-

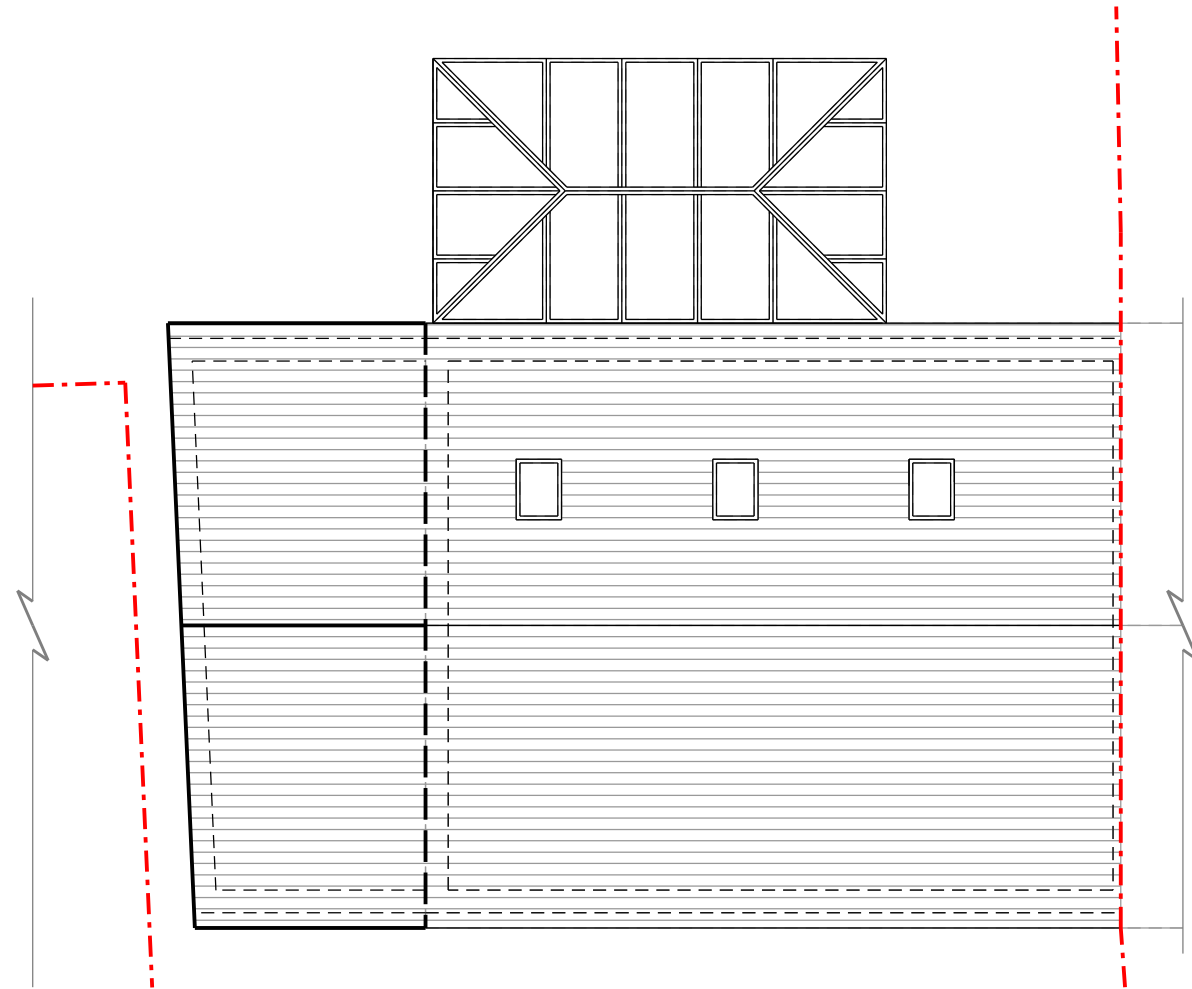

Roof Plan

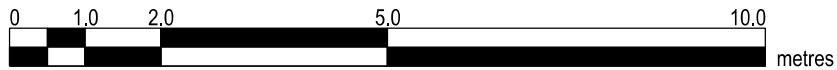

Copyright in design and this drawing is the property of Resi.

Reproduction in whole or in part is forbidden without written sanction of Resi.

All dimensions to be cross-checked on site prior to completing a Building Regulations package, structural engineering, the party wall process and construction.

Print to scale (as actual size)

NOTES

REV:	Rev	Rev Note	Date
	-	Planning Issue	05/03/19

KEYS	
	Boundary line
	Proposed walls
	Existing walls
	Existing removed
	Rooflight



JOB TITLE

PROPOSED GROUND FLOOR SIDE
EXTENSION, FLOOR PLAN REDESIGN
AND ALL ASSOCIATED WORKS AT
EASTER COTTAGE OLD DAIRY LANE

STATUS

PLANNING


CLIENT

SIMON CHAPMAN

DRAWING TITLE


PROPOSED FLOOR PLAN

SCALE	1/100 @ A3	DRAWN	AB
DATE	FEBRUARY 2019	CHECKED	RM
DRAWING NO.	1074 - 05	REV.	-

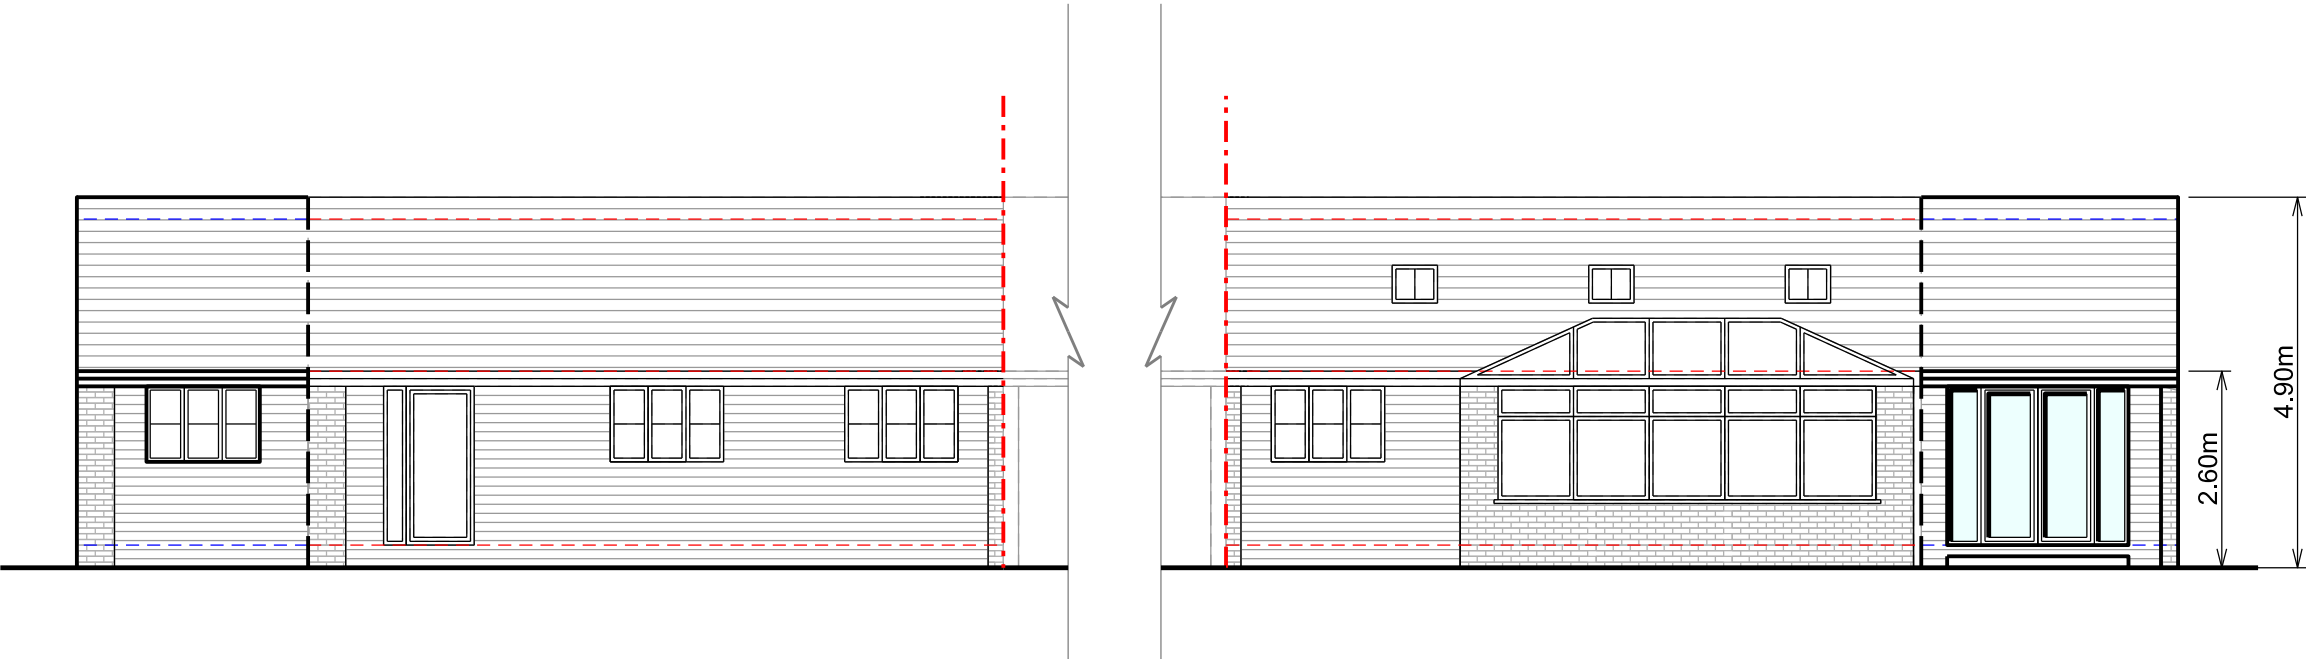

Front Elevation

Rear Elevation

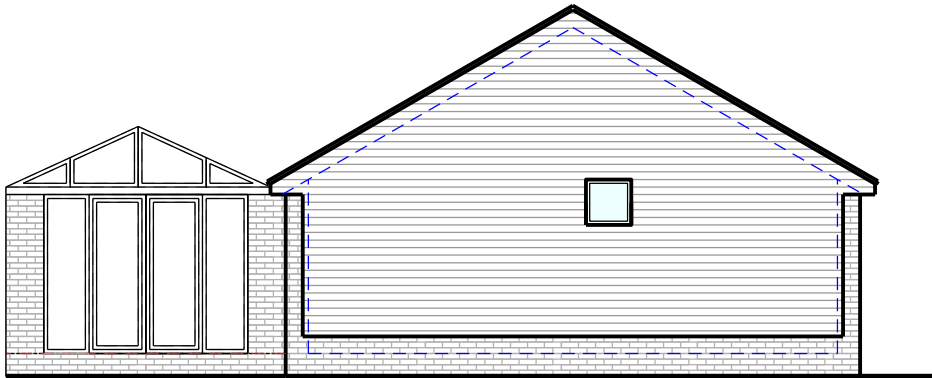

Left Side Elevation

Copyright in design and this drawing is the property of Resi.

Reproduction in whole or in part is forbidden without written sanction of Resi.

All dimensions to be cross-checked on site prior to completing a Building Regulations package, structural engineering, the party wall process and construction.

Print to scale (as actual size)

NOTES

PROPOSED MATERIALS:

Brickwork / Walls - Black painted timber cladding to match the existing

Pitched Roof - Slate tiles to match the existing

Windows - Timber windows and aluminium fixed glazed panels to match the existing

Doors - Brown aluminium glazed double doors to match the existing

RWP / Gutters / Fascia - Black uPVC downpipes, gutters and black painted timber fascias to match the existing

REV:	Rev	Rev Note	Date
	-	Planning Issue	05/03/19

KEYS

- Boundary line
- Proposed walls
- Existing walls
- Existing removed
- Rooflight



JOB TITLE
PROPOSED GROUND FLOOR SIDE
EXTENSION, FLOOR PLAN REDESIGN
AND ALL ASSOCIATED WORKS AT
EASTER COTTAGE OLD DAIRY LANE

STATUS
PLANNING

CLIENT
SIMON CHAPMAN

DRAWING TITLE
PROPOSED ELEVATIONS

SCALE	1/100 @ A3	DRAWN	AB
DATE	FEBRUARY 2019	CHECKED	RM
DRAWING NO.	1074 - 06	REV.	-