

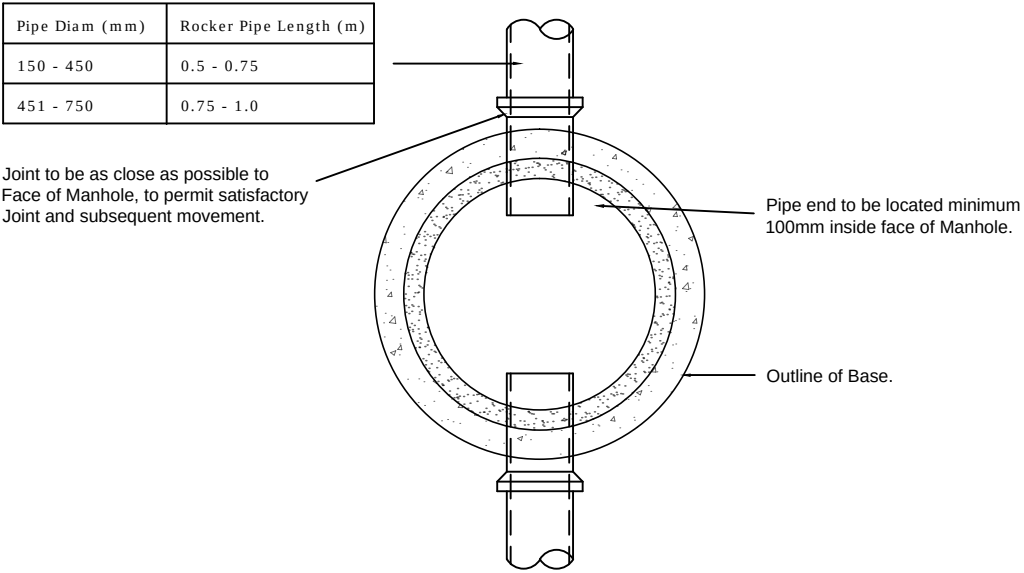


ONLY SCALE FOR PLANNING PURPOSES


Copyright © 2016 Rural Partners Ltd.
All rights reserved. No part of this drawing may be altered, traced, copied, electronically scanned, or photographed with out the consent of Rural Partners Ltd. Neither may this drawing or part of it be used for any purpose other than for which it was issued without the consent of Rural Partners Ltd.

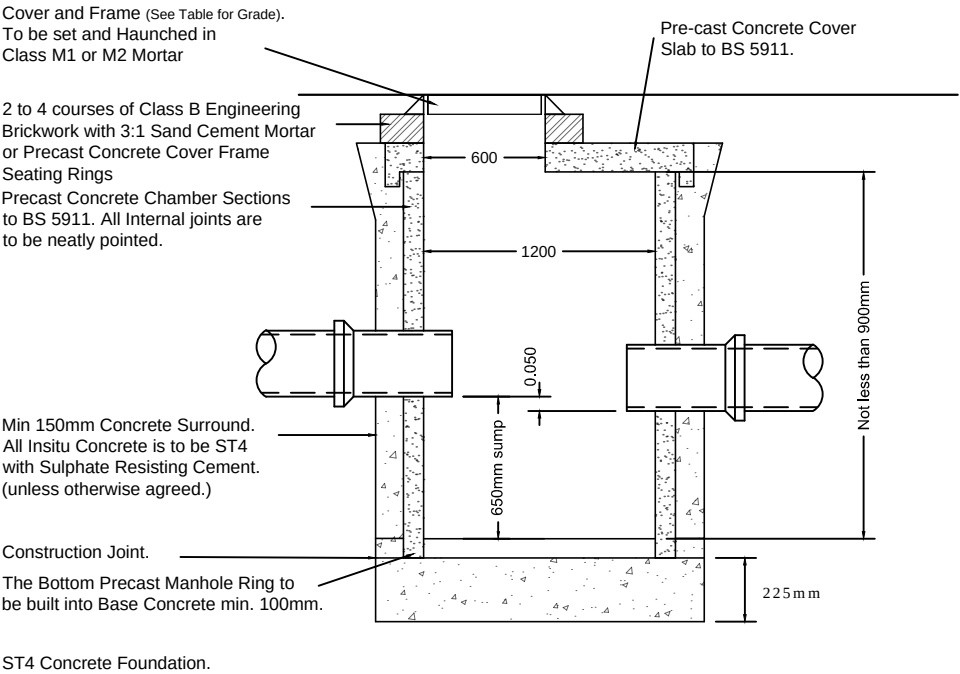


Typical Silt Trap Detail.

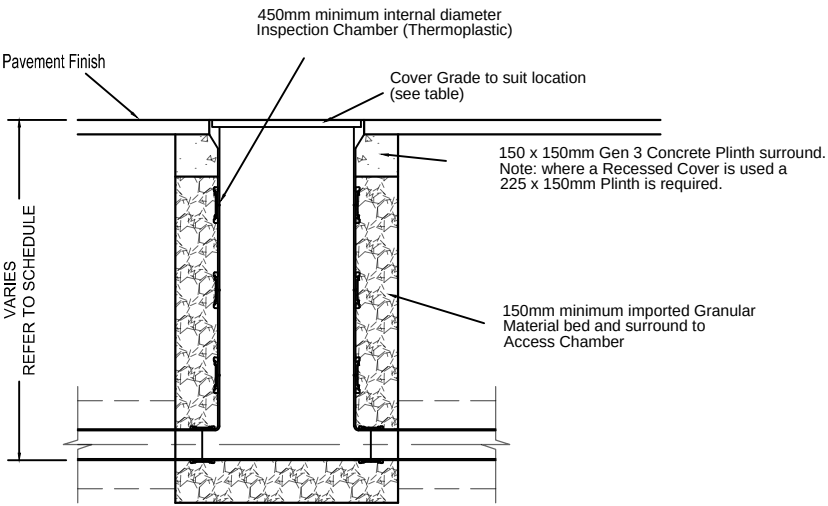

Typical Inspection Chamber

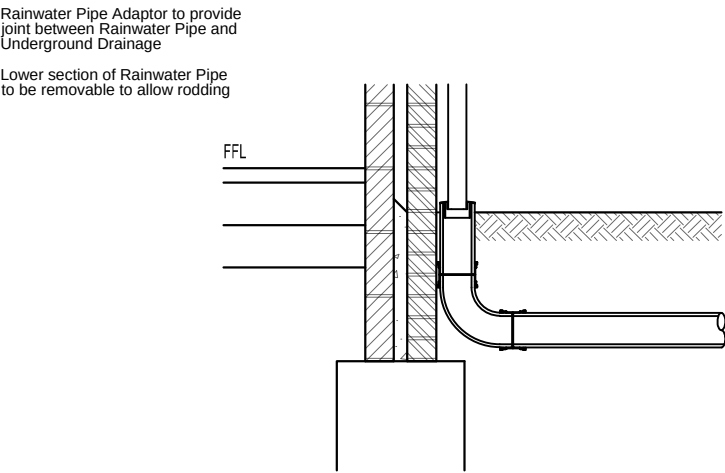


Typical Rainwater Pipe Connection Detail

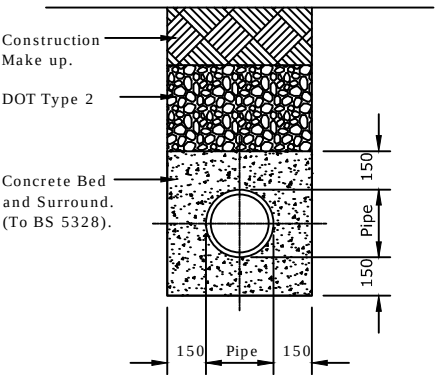

ST4 Concrete Bed and Surround to be used where the Depth between the Finished Construction Level and the Barrel of the Drain is Less than 750mm.

All Dimensions are External Pipe Widths.

Class 'Z' Granular Bed & Surround Hardsurfacing Detail

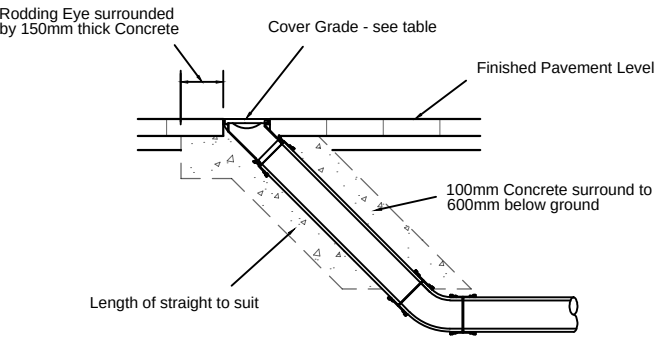

Typical Rodding Eye Access Point Detail

RURAL ASSOCIATES

Project Co-ordination

Agricultural and Environment Consultants
Yapton Lodge North End Road
Yapton Nr Arundel
West Sussex BN18 0DT
Tel 01243 555420 Fax 01243 555421

CLIENT

GTR Ltd
Denmans Lane, Fontwell
West Sussex, BN18 0SU

DRAWING

Proposed Extension
Typical Drainage Details

REV	DESCRIPTION	DATE	BY

SCALE

N.T.S.

DRAWN

SAK

DATE

09-07-19

DRAWING No.

WM/591/41