

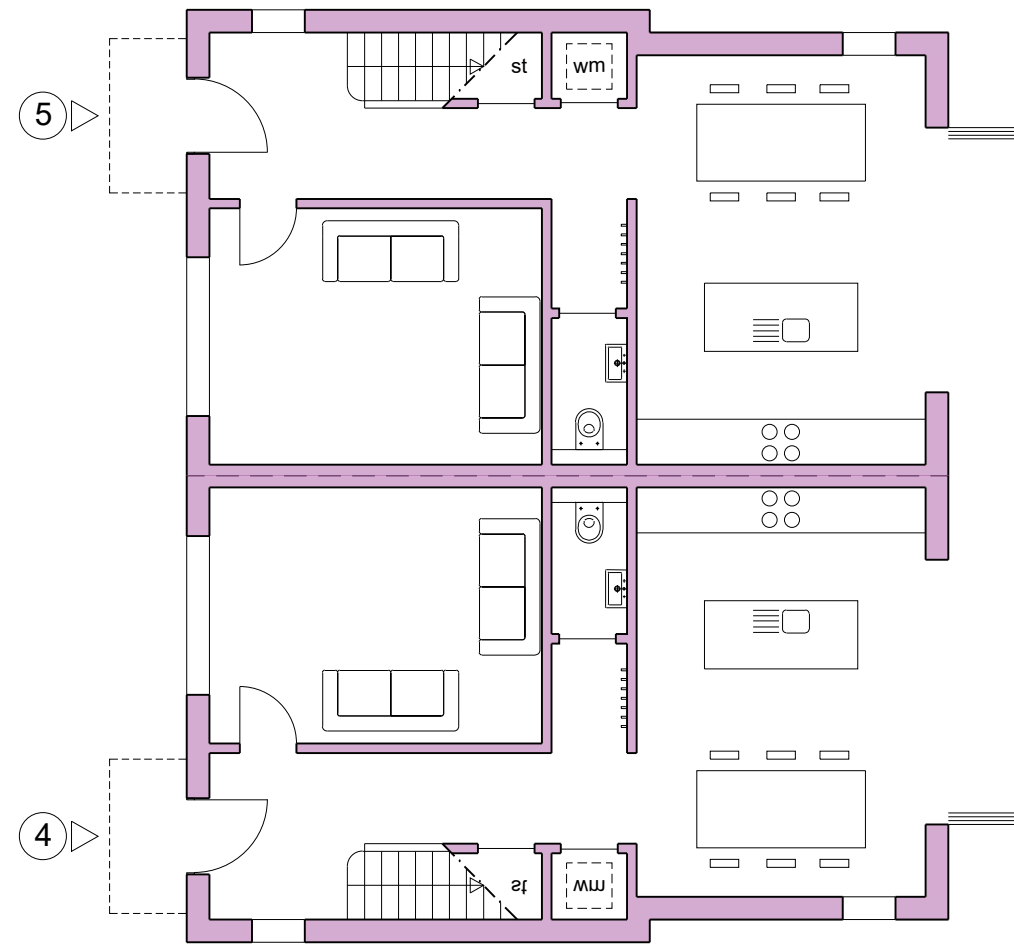


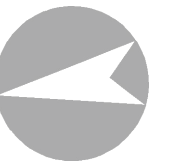

Ground Floor Plan

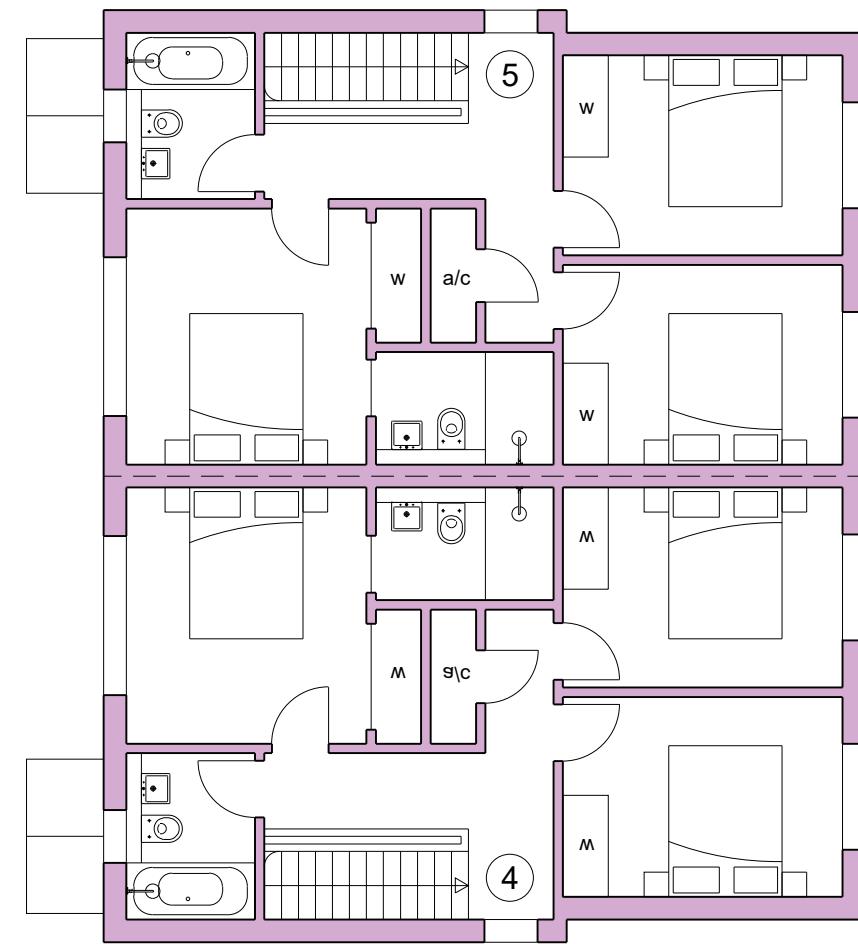

First Floor Plan

Plot 4 and 5 Floor Plans 1:100@A3