



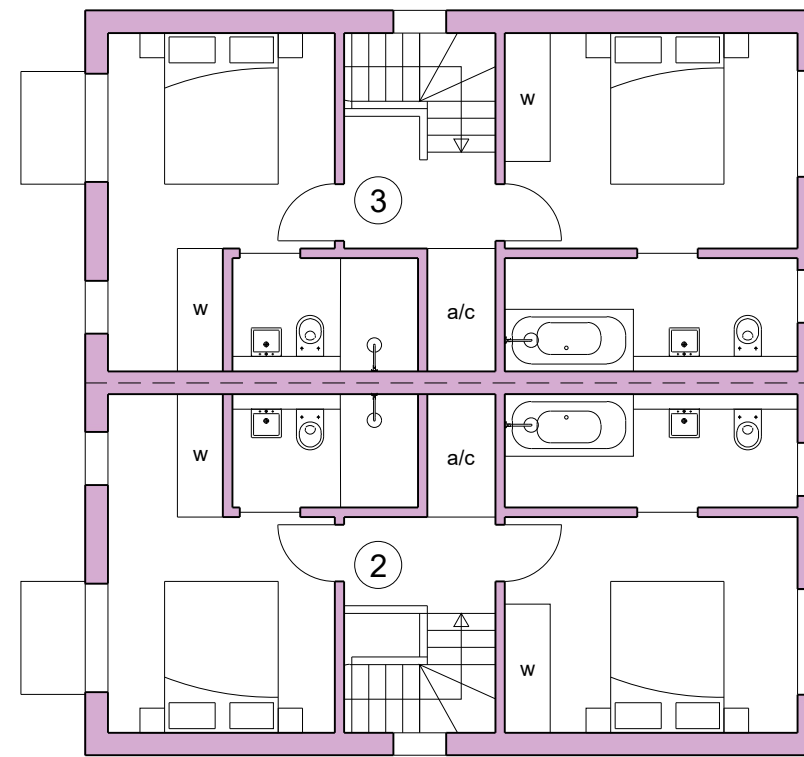

First Floor Plan

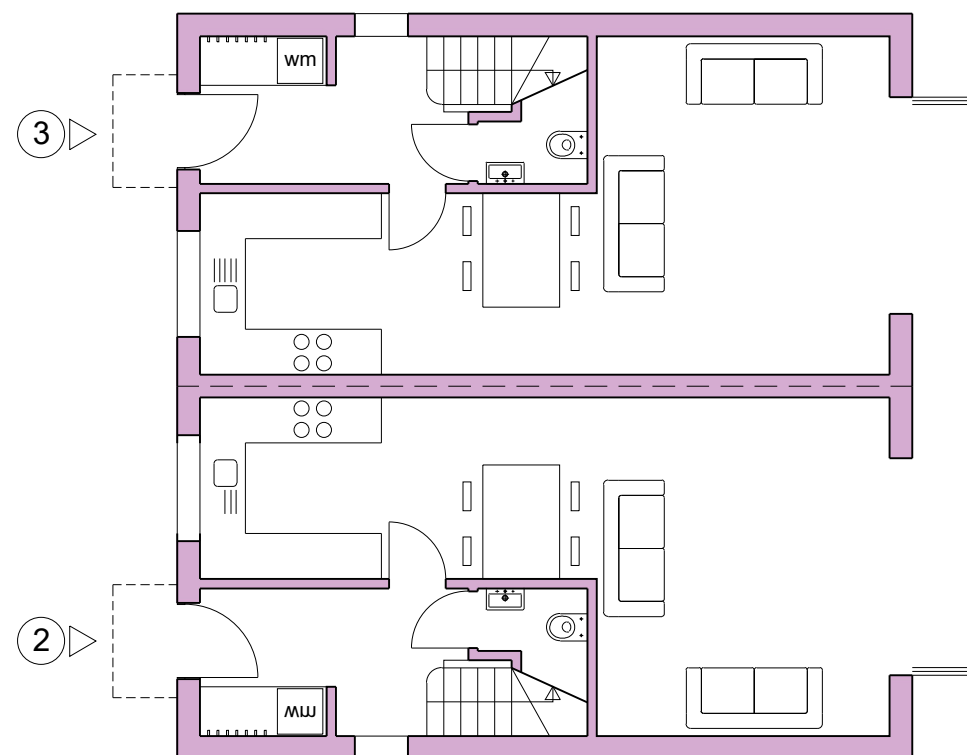

Ground Floor Plan

Plot 2 and 3 Floor Plans 1:100@A3