


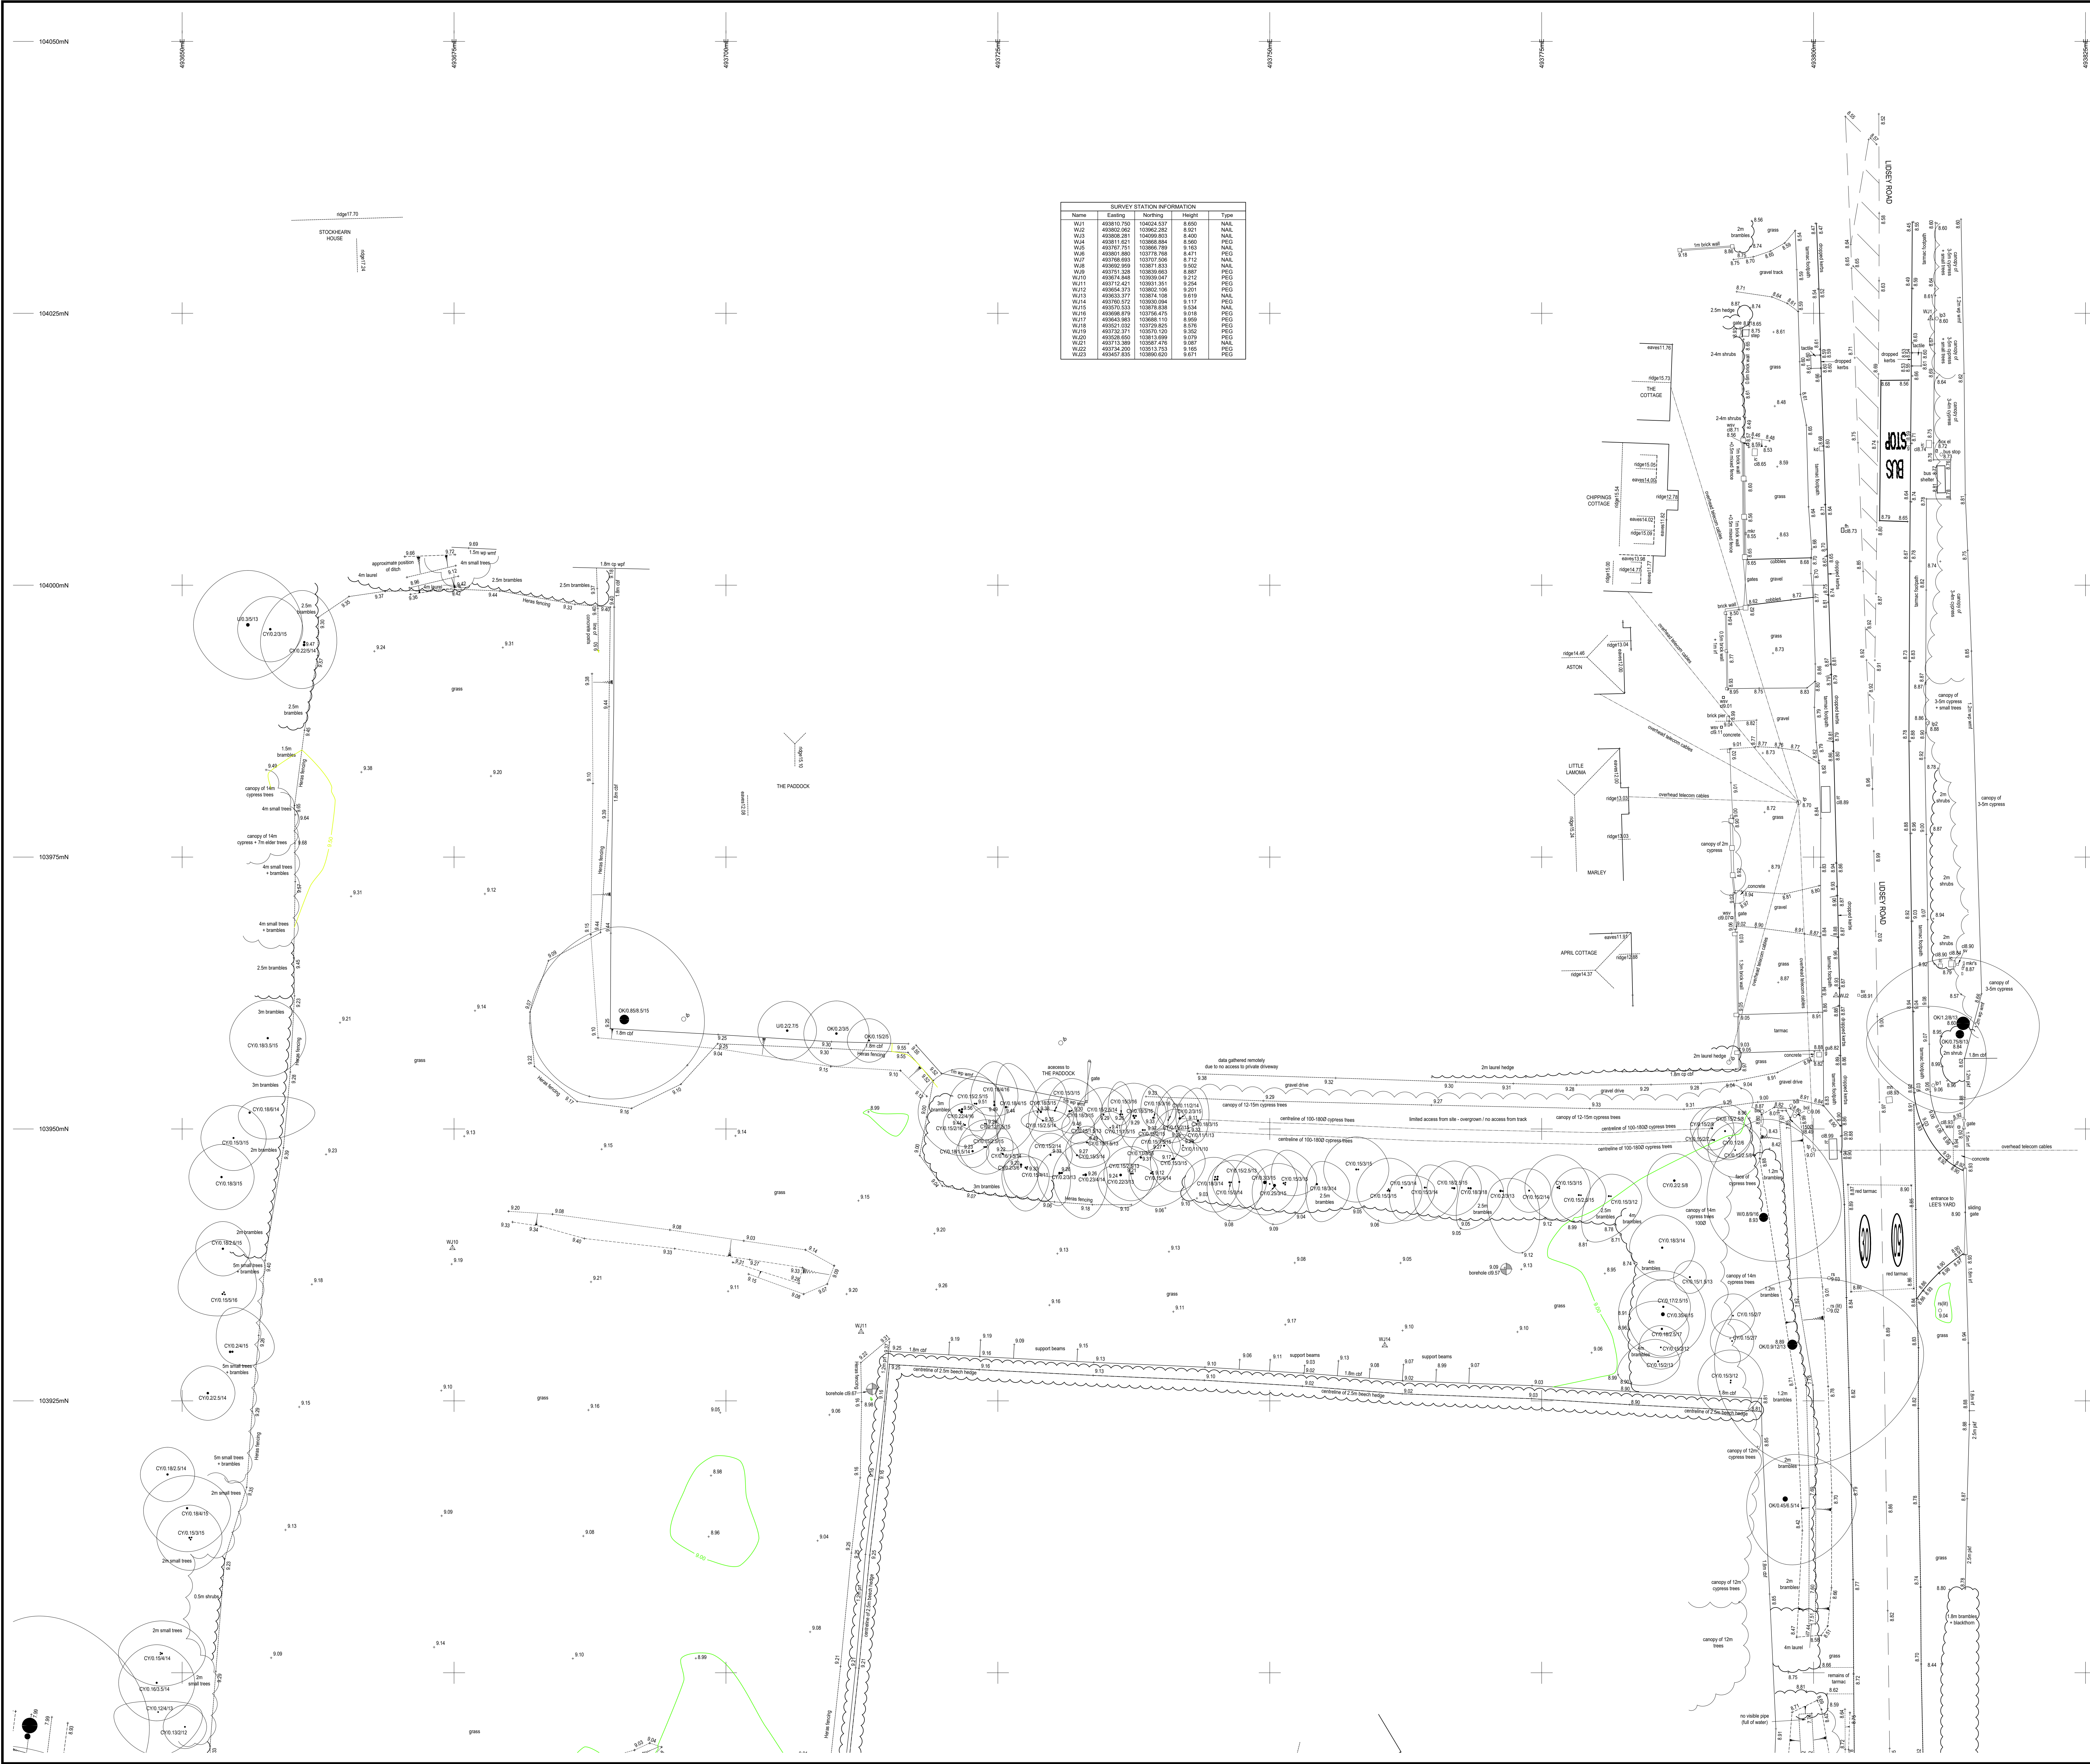


SURVEY STATION INFORMATION				
Name	Eastings	Northings	Height	Type
WJ1	493810.750	104024.537	8.650	NAL
WJ2	493802.882	103992.262	8.921	NAL
WJ3	493808.281	104009.803	8.400	NAL
WJ4	493811.421	103988.866	8.560	PEG
WJ5	493707.751	103999.799	8.103	NAL
WJ6	493801.880	103779.700	8.711	NAL
WJ7	493786.983	103777.200	8.712	NAL
WJ8	493692.859	103871.633	8.502	NAL
WJ9	493751.528	103859.923	8.882	NAL
WJ10	493674.848	103859.047	8.212	PEG
WJ11	493742.421	103851.181	8.254	PEG
WJ12	493654.373	103802.106	8.201	PEG
WJ13	493653.377	103874.100	8.119	NAL
WJ14	493760.122	103881.008	8.117	PEG
WJ15	493670.533	103878.638	8.534	NAL
WJ16	493658.428	103756.473	8.178	PEG
WJ17	493643.983	103866.110	8.569	PEG
WJ18	493621.422	103750.825	8.178	PEG
WJ19	493732.371	103870.120	8.352	PEG
WJ20	493658.800	103819.880	8.179	NAL
WJ21	493713.889	103877.478	8.689	NAL
WJ22	493734.200	103813.753	9.195	PEG
WJ23	493647.455	103868.620	8.871	PEG

a/c	air conditioning	pb	post box
av	air valve	pc	pram crossing
bo	booth	pe	padding eye
bol	bollard	mp	road name plate
bs	bus stop	rs	road sign
cb	cable tv cover	rwp	rain water pipe
el	electric box	sa	soakaway
ep	electricity pole	st	slay / strut
er	earth rod	sv	stop valve
fm	fire hydrant	swm	storm water manhole
fwmh	foul water manhole	tb	telephone box
g	gully	tc	telecoms cover
gv	gas stop valve	th	trial hole
ic	inspection cover	tl	traffic light
kd	kerb drain	tp	telegraph pole
ls	litter bin	ul	unable to lift
lp	lamp post	vp	vent pipe
lt	light	vm	water meter
mh	manhole	wo	wash out
mw	marker post	wsv	water stop valve
mww	monitoring well	yg	yard gully
oh	overhead		

TREES (species / trunk diameter / max. spread / height)			
A	ash	LR	laurel
AL	alder	M	maple
AP	apple	MG	magpie
BA	beech	MP	monkey puzzle
CB	bay	OK	oak
C	blackthorn	P	pine
CC	cedar	PL	pear
CB	copper beech	PL	plane
CH	cherry	PM	plum
CY	cypress	PQ	poplar
EL	elm	R	redwood
EU	eucalyptus	RD	red oak
FM	field maple	RH	rhododendron
FR	fruit (generic)	RO	rowan
HB	hornbeam	SB	silver birch
HC	horse chestnut	SC	sweet chestnut
HO	holm oak	SP	scots pine
HW	hawthorn	SU	spice
HY	holly	SY	sycamore
HZ	hazel	TU	tulip
IB	indian bean tree	U	undergrowth
JM	japanese maple	W	willow
LB	laburnum	WB	whitebeam
LJ	lime	WN	walnut
LO	locust	Y	yew

FENCES		LEVELS	
bwf	barbed wire fence	cl	cover level
cbf	closed-board fence	dpc	damp-proof course
cp	concrete post	fl	floor level
cpl	chestnut paling fence	gu	gully level
cwf	chicken wire fence	il	invert level
irf	iron railing fence	oh	overhead cable level
pkf	picket fence	sof	suffit level
prf	post and rail fence	th	threshold level
pwf	post and wire fence	uls	underside level
scf	security fence	wl	water level
sp	steel post	wt	wall top
wmf	wire mesh fence		
wpf	wood panel fence		

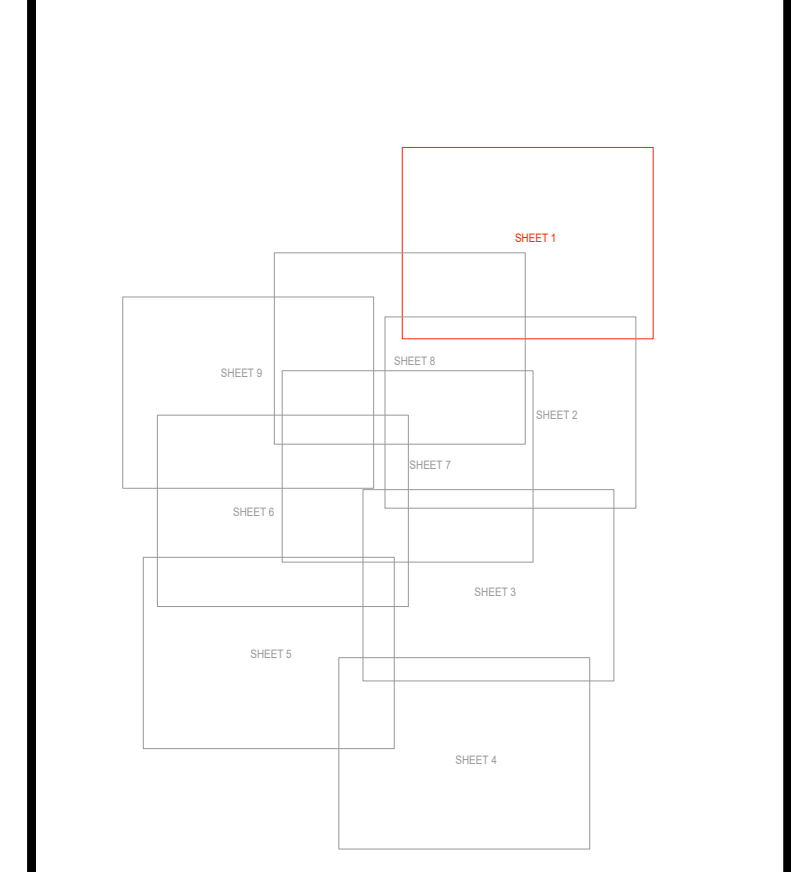

NOTES

The survey grid has been related to OS National Grid using a flat earth projection and metric scale factor of 1, centred on Station [WJ16]. Levels are related to OS datum determined from the National GPS Network using OSGM15.

All setting out should be referenced to the permanent control stations shown on this survey. Do not use GNSS/GPS operating on the OS Active Network without first carrying out a site calibration.

The position and height of adjacent buildings have been obtained using higher level reflectorless measurement and may not take account of single storey extensions or conservatories below the line of sight.



t: 023 8081 1081 w: siteline.co.uk

Drawing Title

SITE SURVEY

Drawing Number

36WJ01

Client

BARRATT DAVID WILSON HOMES

Contact

LAND WEST OF LIDSEY ROAD WOODGATE

Scale

1:200 at A0

Date

NOVEMBER 2024

Surveyed by

HB


Drawn by

HB

Checked by

IA


SHEET 1 OF 9

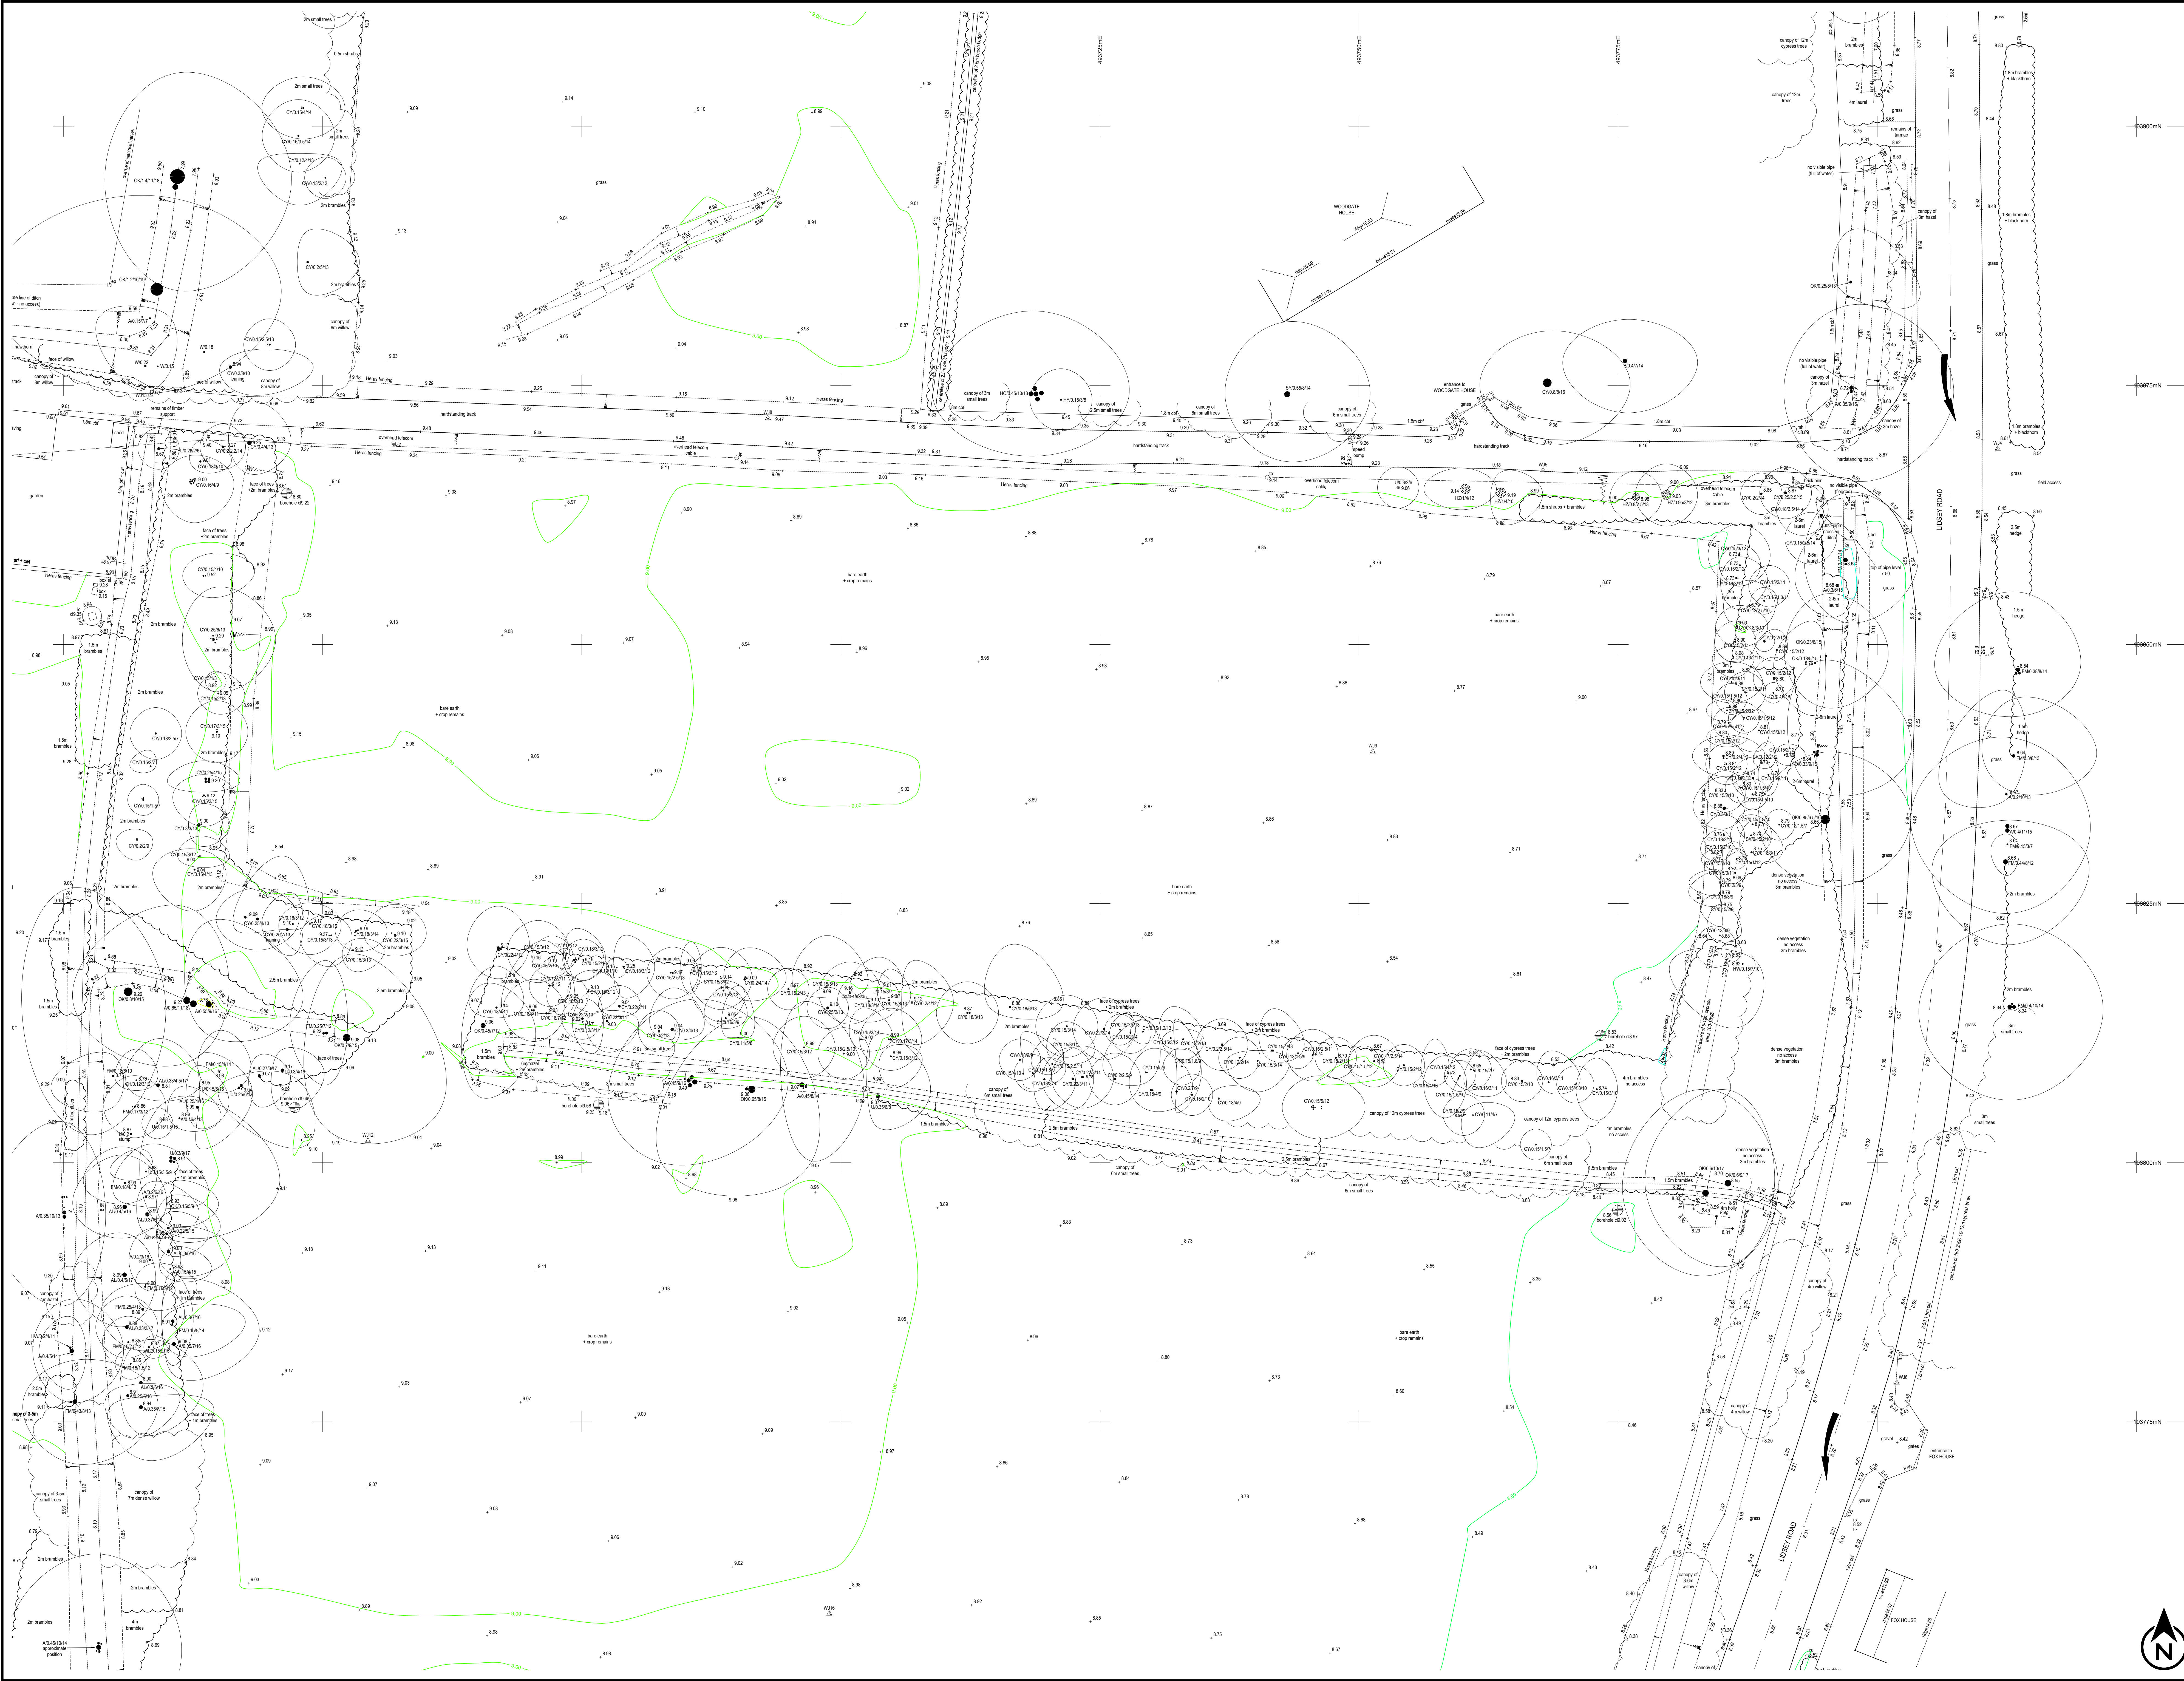

KEY			
a/c	air conditioning	pb	post box
av	air valve	pc	pram crossing
bn	boiler	pe	roading eye
bol	bolthead	rp	road name plate
bs	bus stop	rs	road sign
cb	cable tv cover	rw	rain water pipe
el	electric box	sa	soakaway
ep	electricity pole	st	stay / strut
esp	transformer pole	sv	stop valve
er	earth rod	syp	soil vent pipe
fm	fire hydrant	swmh	storm water manhole
fwmh	foul water manhole	tb	telephone box
g	gully	tc	telecoms cover
gv	gas stop valve	th	trial hole
ic	inspection cover	tl	traffic light
kd	kerb drain	tp	telegraph pole
lp	litter bin	ul	unable to lift
lp	lamp post	vp	vent pipe
lt	light	vm	water meter
mh	manhole	wo	wash out
mkr	marker post	wsv	water stop valve
mww	monitoring well	yg	yard gully
oh	overhead		

TREES (species / trunk diameter / max. spread / height)	
A	ash
AL	alder
AP	apple
BA	bay
B	blackthorn
CB	copper beech
CH	cherry
CY	cypress
EL	elder
FM	field maple
FR	fruit (general)
HB	hornbeam
HC	horse chestnut
HV	holm oak
HW	hawthorn
HY	holly
HZ	hazel
JM	indian bean tree
LB	laburnum
LO	locust
LR	laurel
M	magpie
MG	magnolia
MP	monkey puzzle
OK	oak
P	pine
PL	plane
PM	plum
PQ	poplar
R	redwood
RD	red oak
RH	rhododendron
RO	rowan
SB	silver birch
SC	sweet chestnut
SP	scots pine
SU	spice
SY	sycamore
TU	tulip
U	undertid
W	willow
WB	whitebeam
Y	yew

FENCES	LEVELS
bwf	barbed wire fence
cbf	closed-board fence
cp	concrete post
cpf	chestnut paling fence
cwf	chicken wire fence
irf	iron railing fence
pkf	picket fence
prf	post and rail fence
pwf	post and wire fence
scf	security fence
sp	steel post
wmf	wire mesh fence
wwf	wood panel fence
cl	cover level
dpc	damp-proof course
fl	floor level
gu	gully level
il	invert level
oh	overhead cable level
sof	suffit level
th	threshold level
us	underside level
wl	water level
wt	wall top

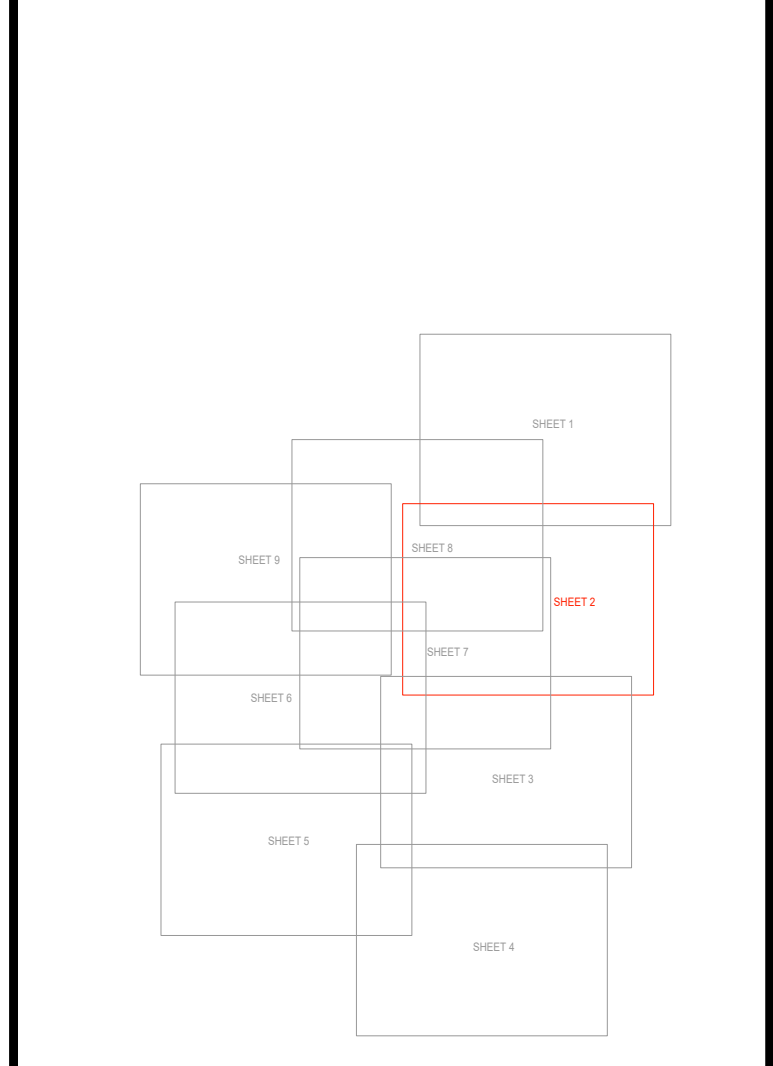

NOTES

The survey grid has been related to OS National Grid using a flat earth projection and metric scale factor of 1, centred on Station [WJ16]. Levels are related to OS datum determined from the National GPS Network using OSGM15.

All setting out should be referenced to the permanent control stations shown on this survey. Do not use GNSS/GPS operating on the OS Active Network without first carrying out a site calibration.

The position and height of adjacent buildings have been obtained using higher level reflectorless measurement and may not take account of single storey extensions or conservatories below the line of sight.



t: 023 8081 1081 w: siteline.co.uk

Drawing Title

SITE SURVEY

Drawing Number

36WJ01

Client

BARRATT DAVID WILSON HOMES

Contact

LAND WEST OF LIDSEY ROAD
WOODGATE

Scale

1:200 at A0

Date

NOVEMBER 2024

Surveyor(s)

HB


Drawn by

HB

Checked by

IA

SHEET 2 OF 9

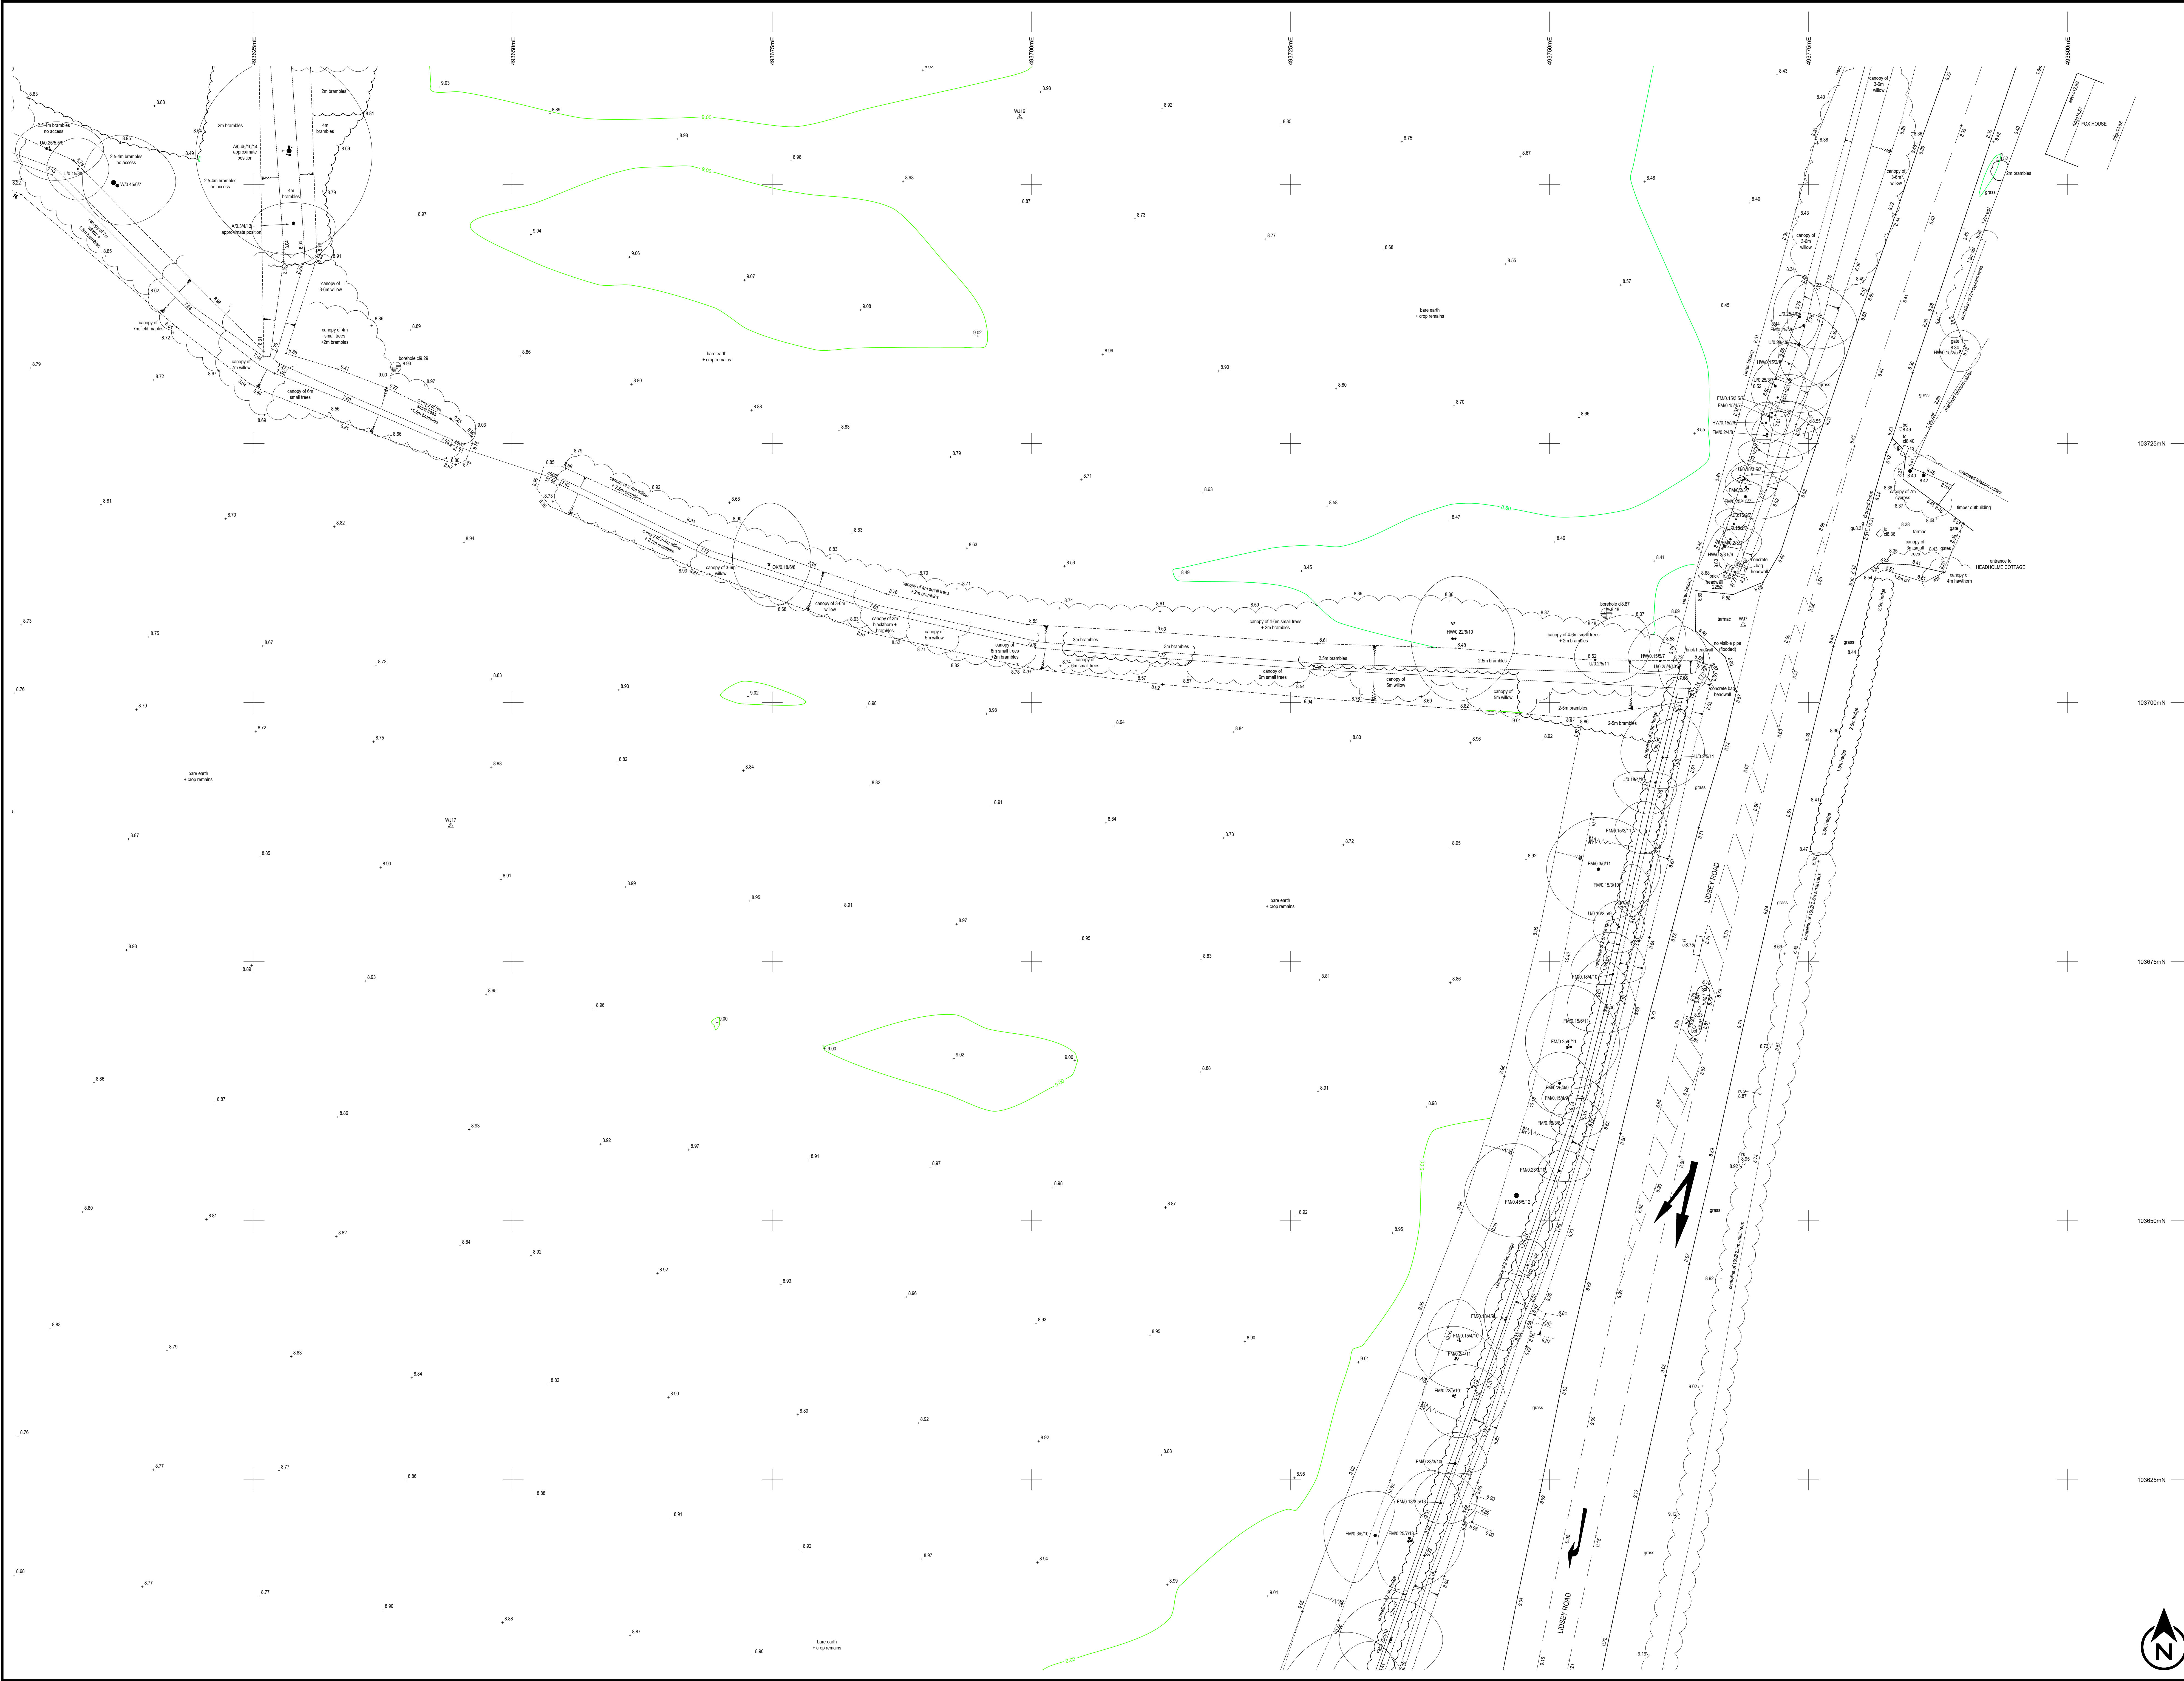


KEY	air conditioning	pb	post box
av	air valve	pc	pram crossing
bn	birthplace	rd	rodding eye
bol	bollard	rp	road name plate
bs	bus stop	rs	road sign
cb	cable tv cover	rw	rain water pipe
el	electric box	sa	soakaway
ep	electricity pole	st	slay / strut
er	earth rod	sv	stop valve
fm	fire hydrant	sw	storm water manhole
fw	foul water manhole	th	telephone box
g	gully	tc	telecoms cover
gv	gas stop valve	th	trial hole
ic	inspection cover	tl	traffic light
kd	kerb drain	tp	telegraph pole
lp	litter bin	ul	unable to lift
lp	lamp post	vp	vent pipe
lt	light	vm	water meter
mh	manhole	wo	wash out
mkr	marker post	ws	water stop valve
mw	monitoring well	yg	yard gully
oh	overhead		

FENCES		LEVELS	
bwf	barbed wire fence	cl	cover level
cbf	closed-board fence	dpic	damp-proof course
cp	concrete post	fl	floor level
chwf	chicken wire fence	gu	gully level
cir	iron railing fence	il	invert level
pkf	picket fence	oh	overhead cable level
prf	post and rail fence	sof	soffit level
prf	post and rail fence	th	threshold level
psf	post and wire fence	u/s	underside level
scf	security fence	vl	van level
stf	steel post	wt	wall top
wmf	wire mesh fence		
wpf	wood panel fence		

FENCES	barbed wire fence	cl	cover level
bwf	barbed wire fence	cl	cover level
cbf	closed-board fence	dpc	damp-proof course
cp	concrete post	fl	floor level
cwf	chicken wire fence	il	invert level
if	iron railing fence	oh	overhead cable level
pkf	picket fence	sof	soffit level
prf	post and rail fence	th	threshold level
pwf	post and wire fence	uls	underside level
scf	security fence	wl	water level
sp	steel post	wt	wall top
wmf	wire mesh fence		
wpf	wood panel fence		

LEVELS	cover level
cl	cover level
dpc	damp-proof course
fl	floor level
il	invert level
oh	overhead cable level
sof	soffit level
th	threshold level
uls	underside level
wl	water level
wt	wall top

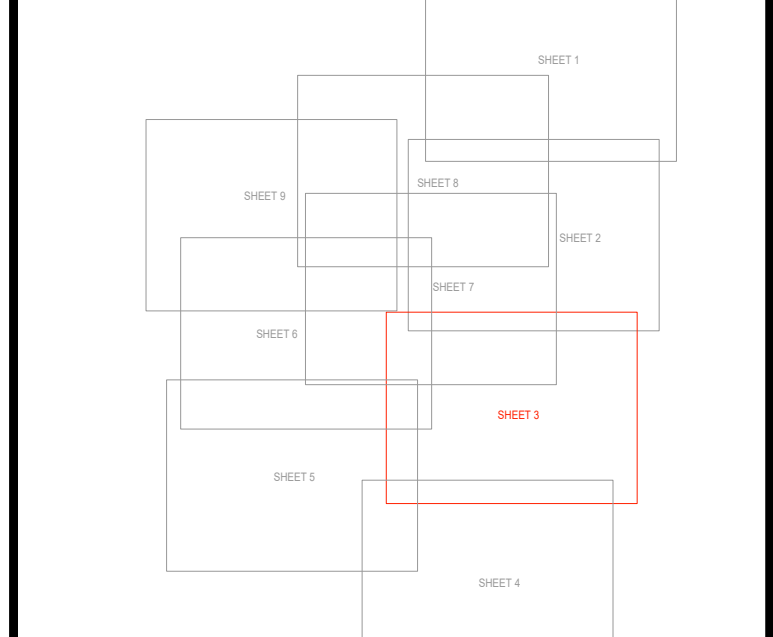


NOTES

The survey grid has been related to OS National Grid using a flat earth projection and metric scale factor of 1, centred on Station [W16]. Levels are related to OS datum determined from the National GPS Network using OSGM15.

All setting out should be referenced to the permanent control stations shown on this survey. Do not use GNSS/GPS operating on the OS Active Network without first carrying out a site calibration.

The position and height of adjacent buildings have been obtained using higher level reflectorless measurement and may not take account of single storey extensions or conservatories below the line of sight.

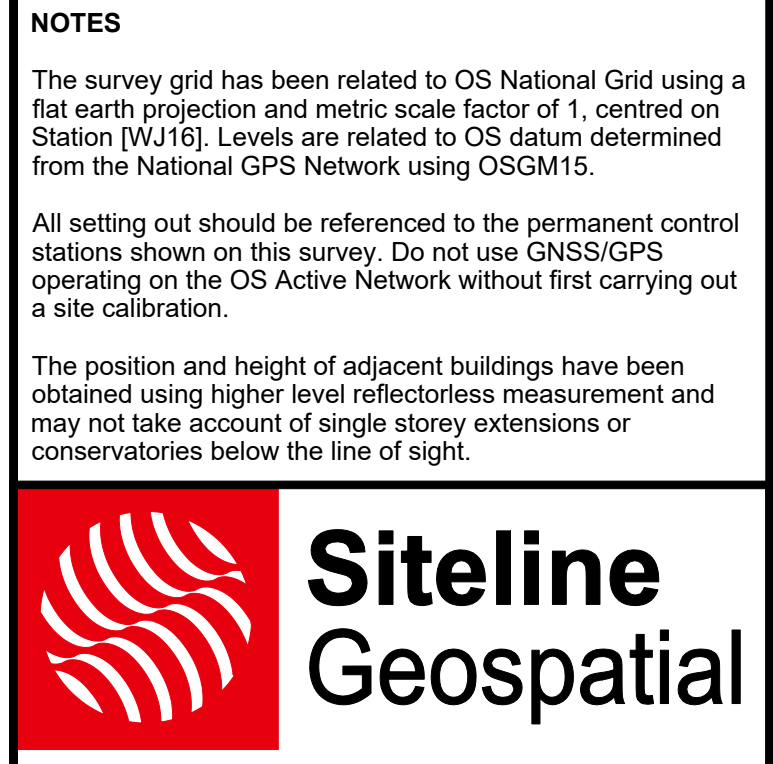





t: 023 8081 1081 w: siteline.co.uk

Drawing Title

SITE SURVEY

Drawing Number

36WJ01

Client

BARRATT DAVID WILSON HOMES

Contract

LAND WEST OF LIDSEY ROAD WOODGATE

Scale

1:200 at A0

Date

NOVEMBER 2024

Surveyed by

HB

Drawn by

HB

Checked by



IA



KEY			
a/c	air conditioning	pb	post box
av	air valve	pc	pram crossing
bo	booth	rd	rodding eye
bol	bollard	rp	road name plate
bs	bus stop	rs	road sign
cb	cable tv cover	rw	rain water pipe
el	electric box	sa	soakaway
ep	electricity pole	st	slay / strut
ex	transformer pole	sv	stop valve
er	earth rod	svp	soil vent pipe
fn	fire hydrant	swmh	storm water manhole
fwmh	foul water manhole	tb	telephone box
g	gas stop	tc	telecoms cover
gv	gas stop valve	th	trial hole
ic	inspection cover	tl	traffic light
kd	kerb drain	tp	telegraph pole
ls	litter bin	ul	unable to lift
lp	lamp post	vp	vent pipe
lt	light	vm	water meter
mh	manhole	wo	wash out
mk	marker post	wsv	water stop valve
mkr	marker post	yg	yard gully
mw	monitoring well		
oh	overhead		

TREES (species / trunk diameter / max. spread / height)			
A	ash	LR	laurel
AL	alder	M	maple
AP	apple	MG	magnolia
B	beech	MP	monkey puzzle
BA	bay	OK	oak
C	blackthorn	P	pine
CB	cedar	PL	plum
CT	copper beech	PL	plane
CH	cherry	PM	poplar
CY	cypress	PQ	pear
EL	elm	PR	pear
EU	elder	R	redwood
FR	eucalyptus	RD	red oak
FM	field maple	RH	rhododendron
FR	fruit (general)	RO	rowan
HB	hornbeam	SB	silver birch
HC	horse chestnut	SC	sweet chestnut
HO	holm oak	SP	scots pine
HW	hawthorn	SU	spice
HY	holly	SY	sycamore
HZ	hazel	TU	tulip
IB	indian bean tree	U	undetermined
JM	japanese maple	W	willow
LB	laburnum	WB	whitebeam
LM	lime	VN	walnut
LO	locust	Y	yew

FENCES		LEVELS	
bwf	barbed wire fence	cl	cover level
cbf	closed-board fence	dpc	damp-proof course
cp	concrete post	fl	floor level
cpf	chestnut paling fence	gu	gully level
cwf	chicken wire fence	il	invert level
if	iron railing fence	oh	overhead cable level
pkf	picket fence	suf	suff level
prf	post and rail fence	th	threshold level
pwf	post and wire fence	u/s	underside level
scf	security fence	wl	water level
sp	steel post	wt	wall top
wmf	wire mesh fence		
wpf	wood panel fence		

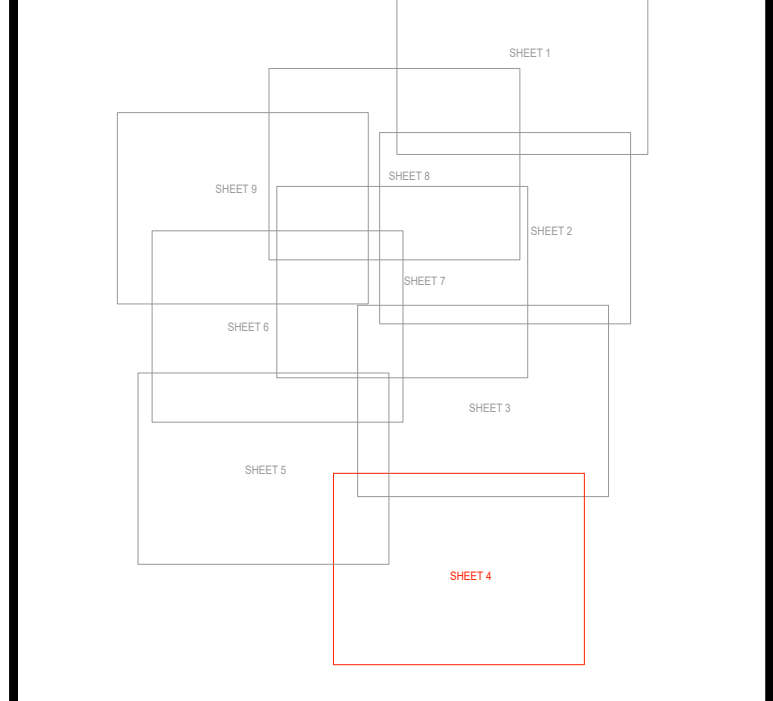 

NOTES

The survey grid has been related to OS National Grid using a flat earth projection and metric scale factor of 1, centred on Station [WU16]. Levels are related to OS datum determined from the National GPS Network using OSGM15.


All setting out should be referenced to the permanent control stations shown on this survey. Do not use GNSS/GPS operating on the OS Active Network without first carrying out a site calibration.

The position and height of adjacent buildings have been obtained using higher level reflectorless measurement and may not take account of single storey extensions or conservatories below the line of sight.



t: 023 8081 1081 w: siteline.co.uk

Drawing Title	
SITE SURVEY	
Drawing Number	36WJ01
Client	BARRATT DAVID WILSON HOMES
Contract	LAND WEST OF LIDSEY ROAD WOODGATE
Scale	1:200 at A0
Date	NOVEMBER 2024
Surveyor(s)	HB
Drawn by	HB
Checked by	IA

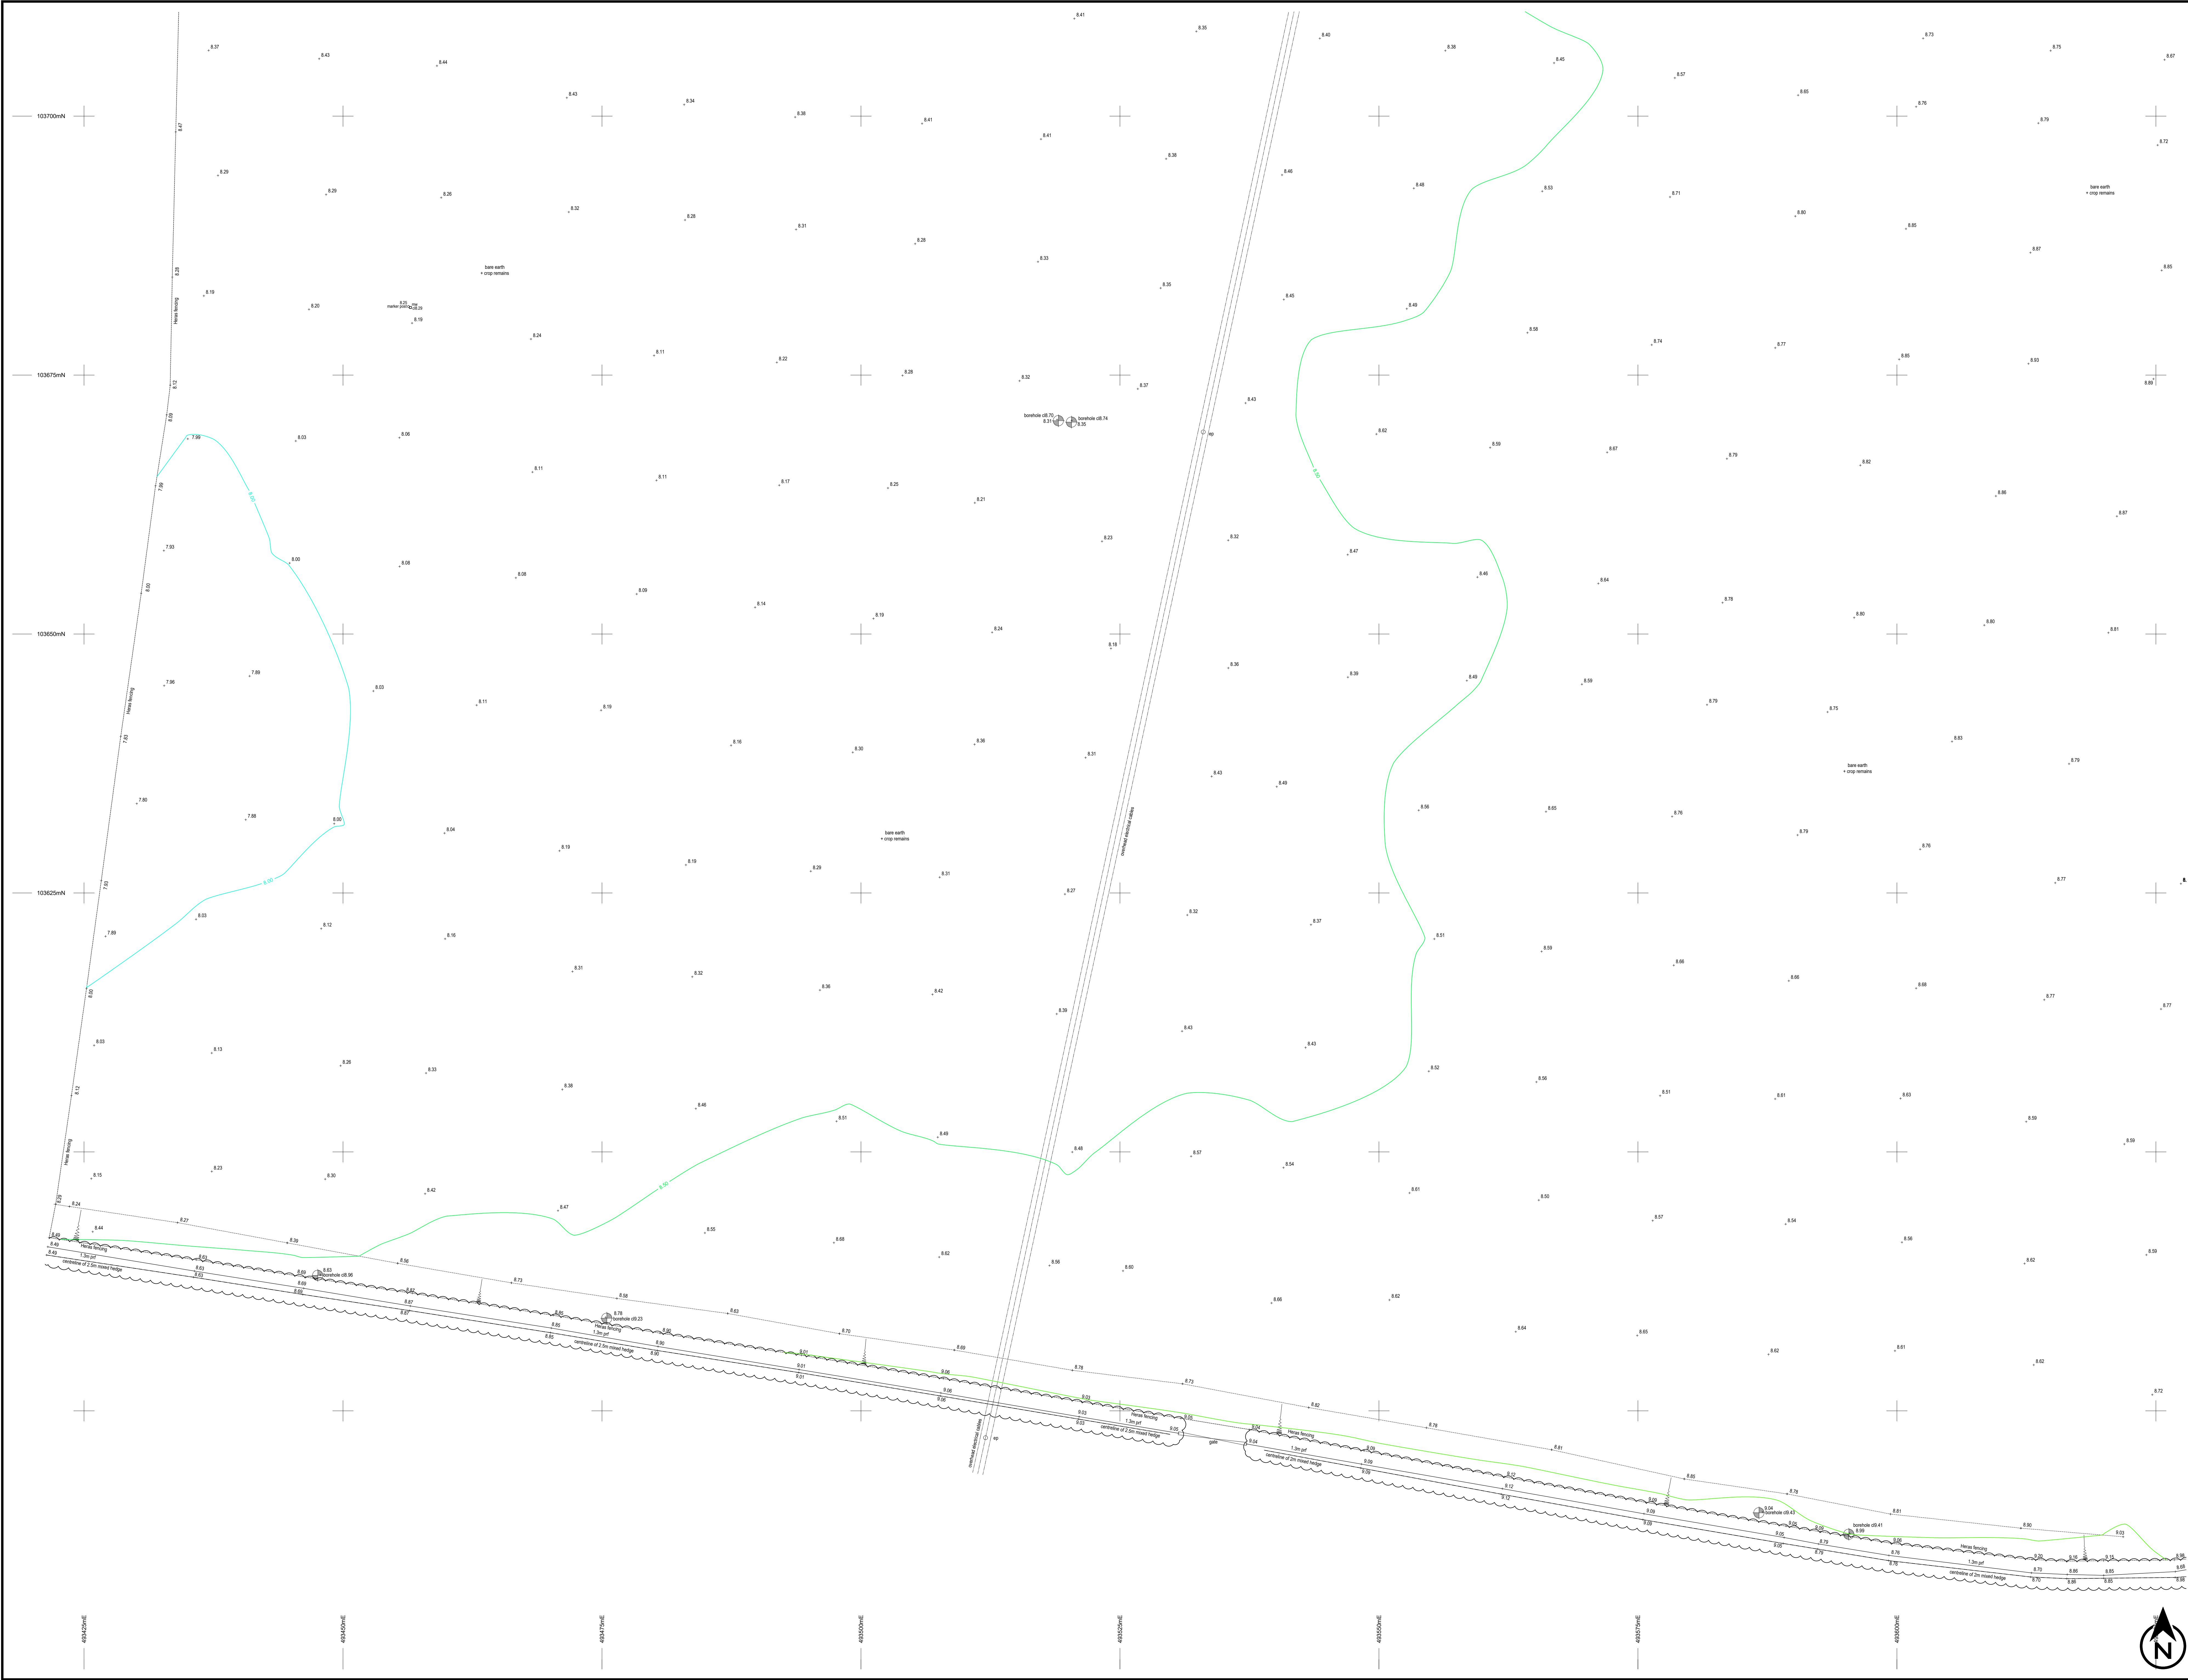


KEY			
a/c	air conditioning	pb	post box
av	air valve	pc	pram crossing
bt	booth	re	roading eye
bol	bollard	rs	road name plate
bs	bus stop	rs	road sign
cb	cable tv cover	rw	rain water pipe
el	electric box	sa	soakaway
ep	electricity pole	st	slay / strut
er	transformer pole	sv	stop valve
fn	fire hydrant	sw	storm water manhole
fw	foul water manhole	tb	telephone box
g	gully	tc	telecoms cover
gv	gas stop valve	th	trial hole
ic	inspection cover	tl	traffic light
kd	kerb drain	tp	telegraph pole
ld	litter bin	ul	unable to lift
lp	lamp post	vp	vent pipe
lt	light	wm	water meter
mh	manhole	wo	wash out
mkr	marker post	ws	water stop valve
mw	monitoring well	yg	yard gully
oh	overhead		
TREES (species / trunk diameter / max. spread / height)			
A	ash	LR	laurel
AP	alder	MG	maple
B	birch	PM	black pine
BP	beech	PM	monkey puzzle
BT	oak	OK	oak
C	cedar	PL	plane
CB	blackthorn	P	pear
CH	chestnut	PL	cherry
CM	copper beech	PA	pine
CY	cypress	PO	poplar
D	dog rose	PR	pear
EL	elder	R	reed
EU	eucalyptus	RO	red oak
F	field maple	RS	rowan
FR	fruit (penic) rose	RS	rowan
H	hazel	SB	hawthorn
HC	horse chestnut	SC	sweet chestnut
HO	holm oak	SC	scots pine
HT	hawthorn	SP	spice
HY	holly	SY	sycamore
HU	hazel	U	ulm
IBT	indian banyan tree	U	undefined
J	japanese maple	W	willow
L	laburnum	WB	whitebeam
LO	locust	W	willow
LO	locust	W	willow

FENCES		LEVELS	
bwf	barbed wire fence	cl	cover level
cb	closed-board fence	dpc	damp-proof course
cp	concrete post	fl	floor level
cpf	chestnut paling fence	gu	gully level
cwf	chicken wire fence	il	invert level
irf	iron railing fence	oh	overhead cable level
pf	picket fence	so	soffit level
prf	post and rail fence	th	threshold level
pwf	post and wire fence	u/s	underside level
scf	security fence	wl	water level
sp	steel post	wt	wall top
wf	wire mesh fence		
wnf	wood nagen fence		

FENCES			
bwf	barbed wire fence	cl	cover level
cbf	closed-board fence	dpc	damp-proof course
cp	concrete post	fl	floor level
cpf	chestnut paling fence	gu	gully level
cwf	chicken wire fence	il	invert level
if	iron railing fence	oh	overhead cable level
pkf	picket fence	sof	soffit level
prf	post and rail fence	th	threshold level
pwf	post and wire fence	uls	underside level
scf	security fence	wl	water level
sp	steel post	wt	wall top
wmf	wire mesh fence		
wpf	wood panel fence		

LEVELS		
cl	cover level	
dpc	damp-proof course	
fl	floor level	
gu	gully level	
il	invert level	
oh	overhead cable level	
sof	soffit level	
th	threshold level	
uls	underside level	
wl	water level	
wt	wall top	

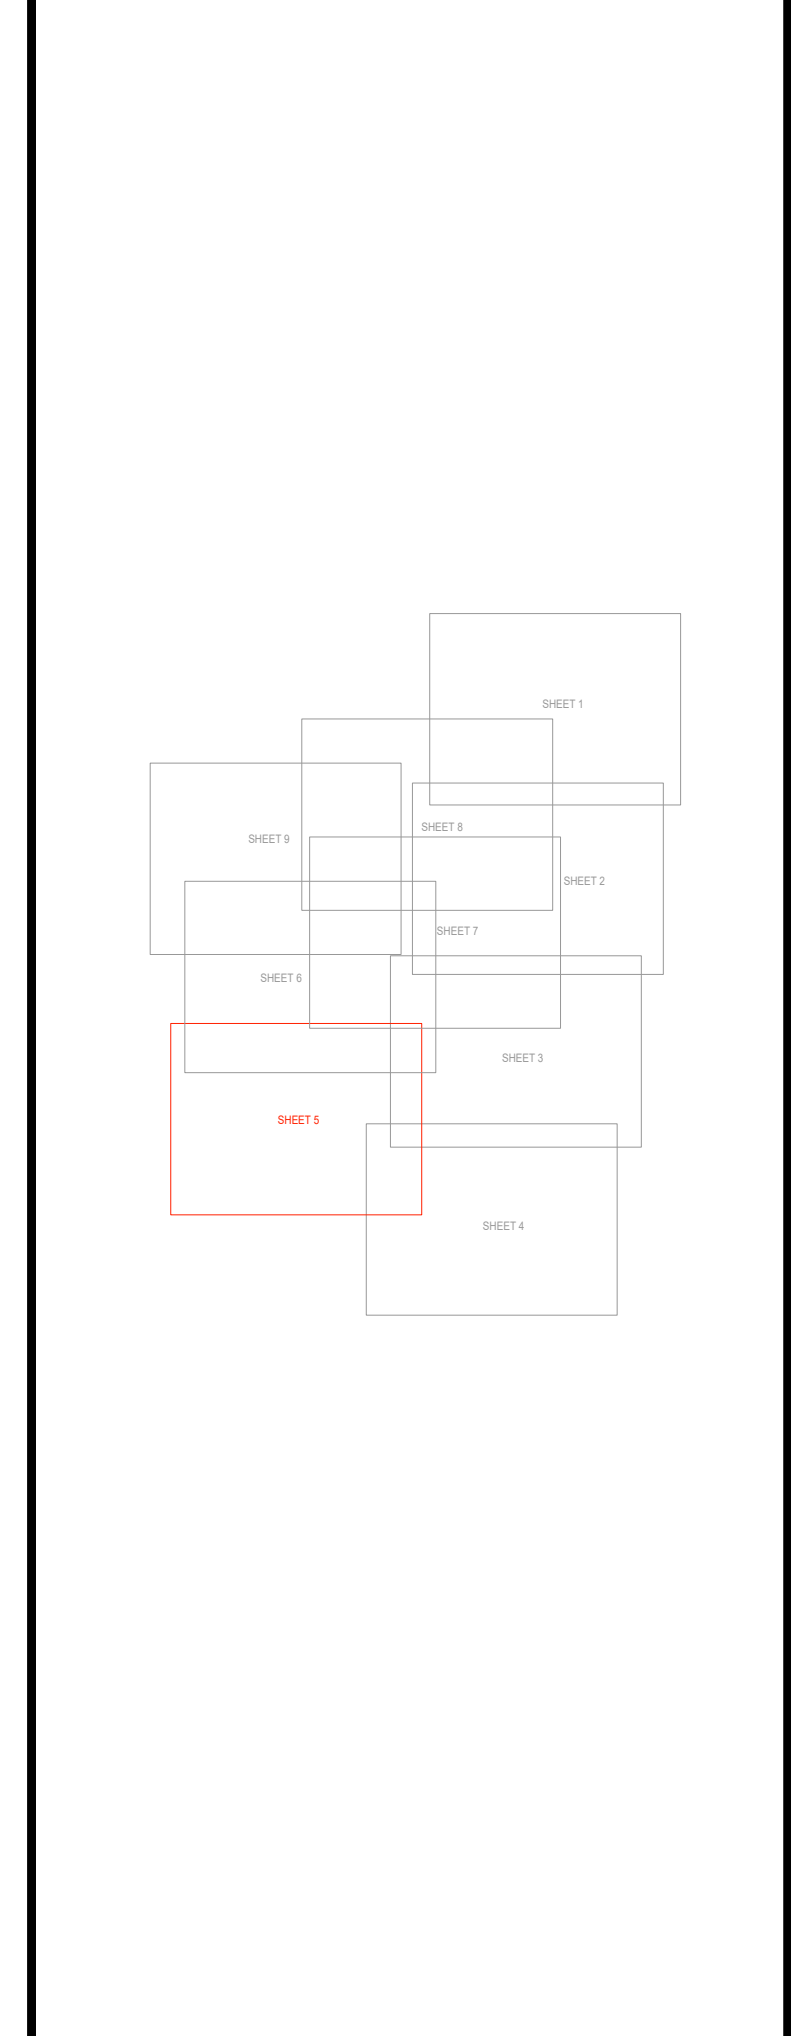

NOTES

The survey grid has been related to OS National Grid using a flat earth projection and metric scale factor of 1, centred on Station [WJ16]. Levels are related to OS datum determined from the National GPS Network using OSGM15.

All setting out should be referenced to the permanent control stations shown on this survey. Do not use GNSS/GPS operating on the OS Active Network without first carrying out a site calibration.

The position and height of adjacent buildings have been obtained using higher level reflectorless measurement and may not take account of single storey extensions or conservatories below the line of sight.



t: 023 8081 1081 w: siteline.co.uk

Drawing Title

SITE SURVEY

Drawing Number

36WJ01

Client

BARRATT DAVID WILSON HOMES

Contact

LAND WEST OF LIDSEY ROAD WOODGATE

Scale

1:200 at A0

Surveyor(s)

HB

Date

NOVEMBER 2024


Drawn by

HB

Checked by

IA


SHEET 5 OF 9

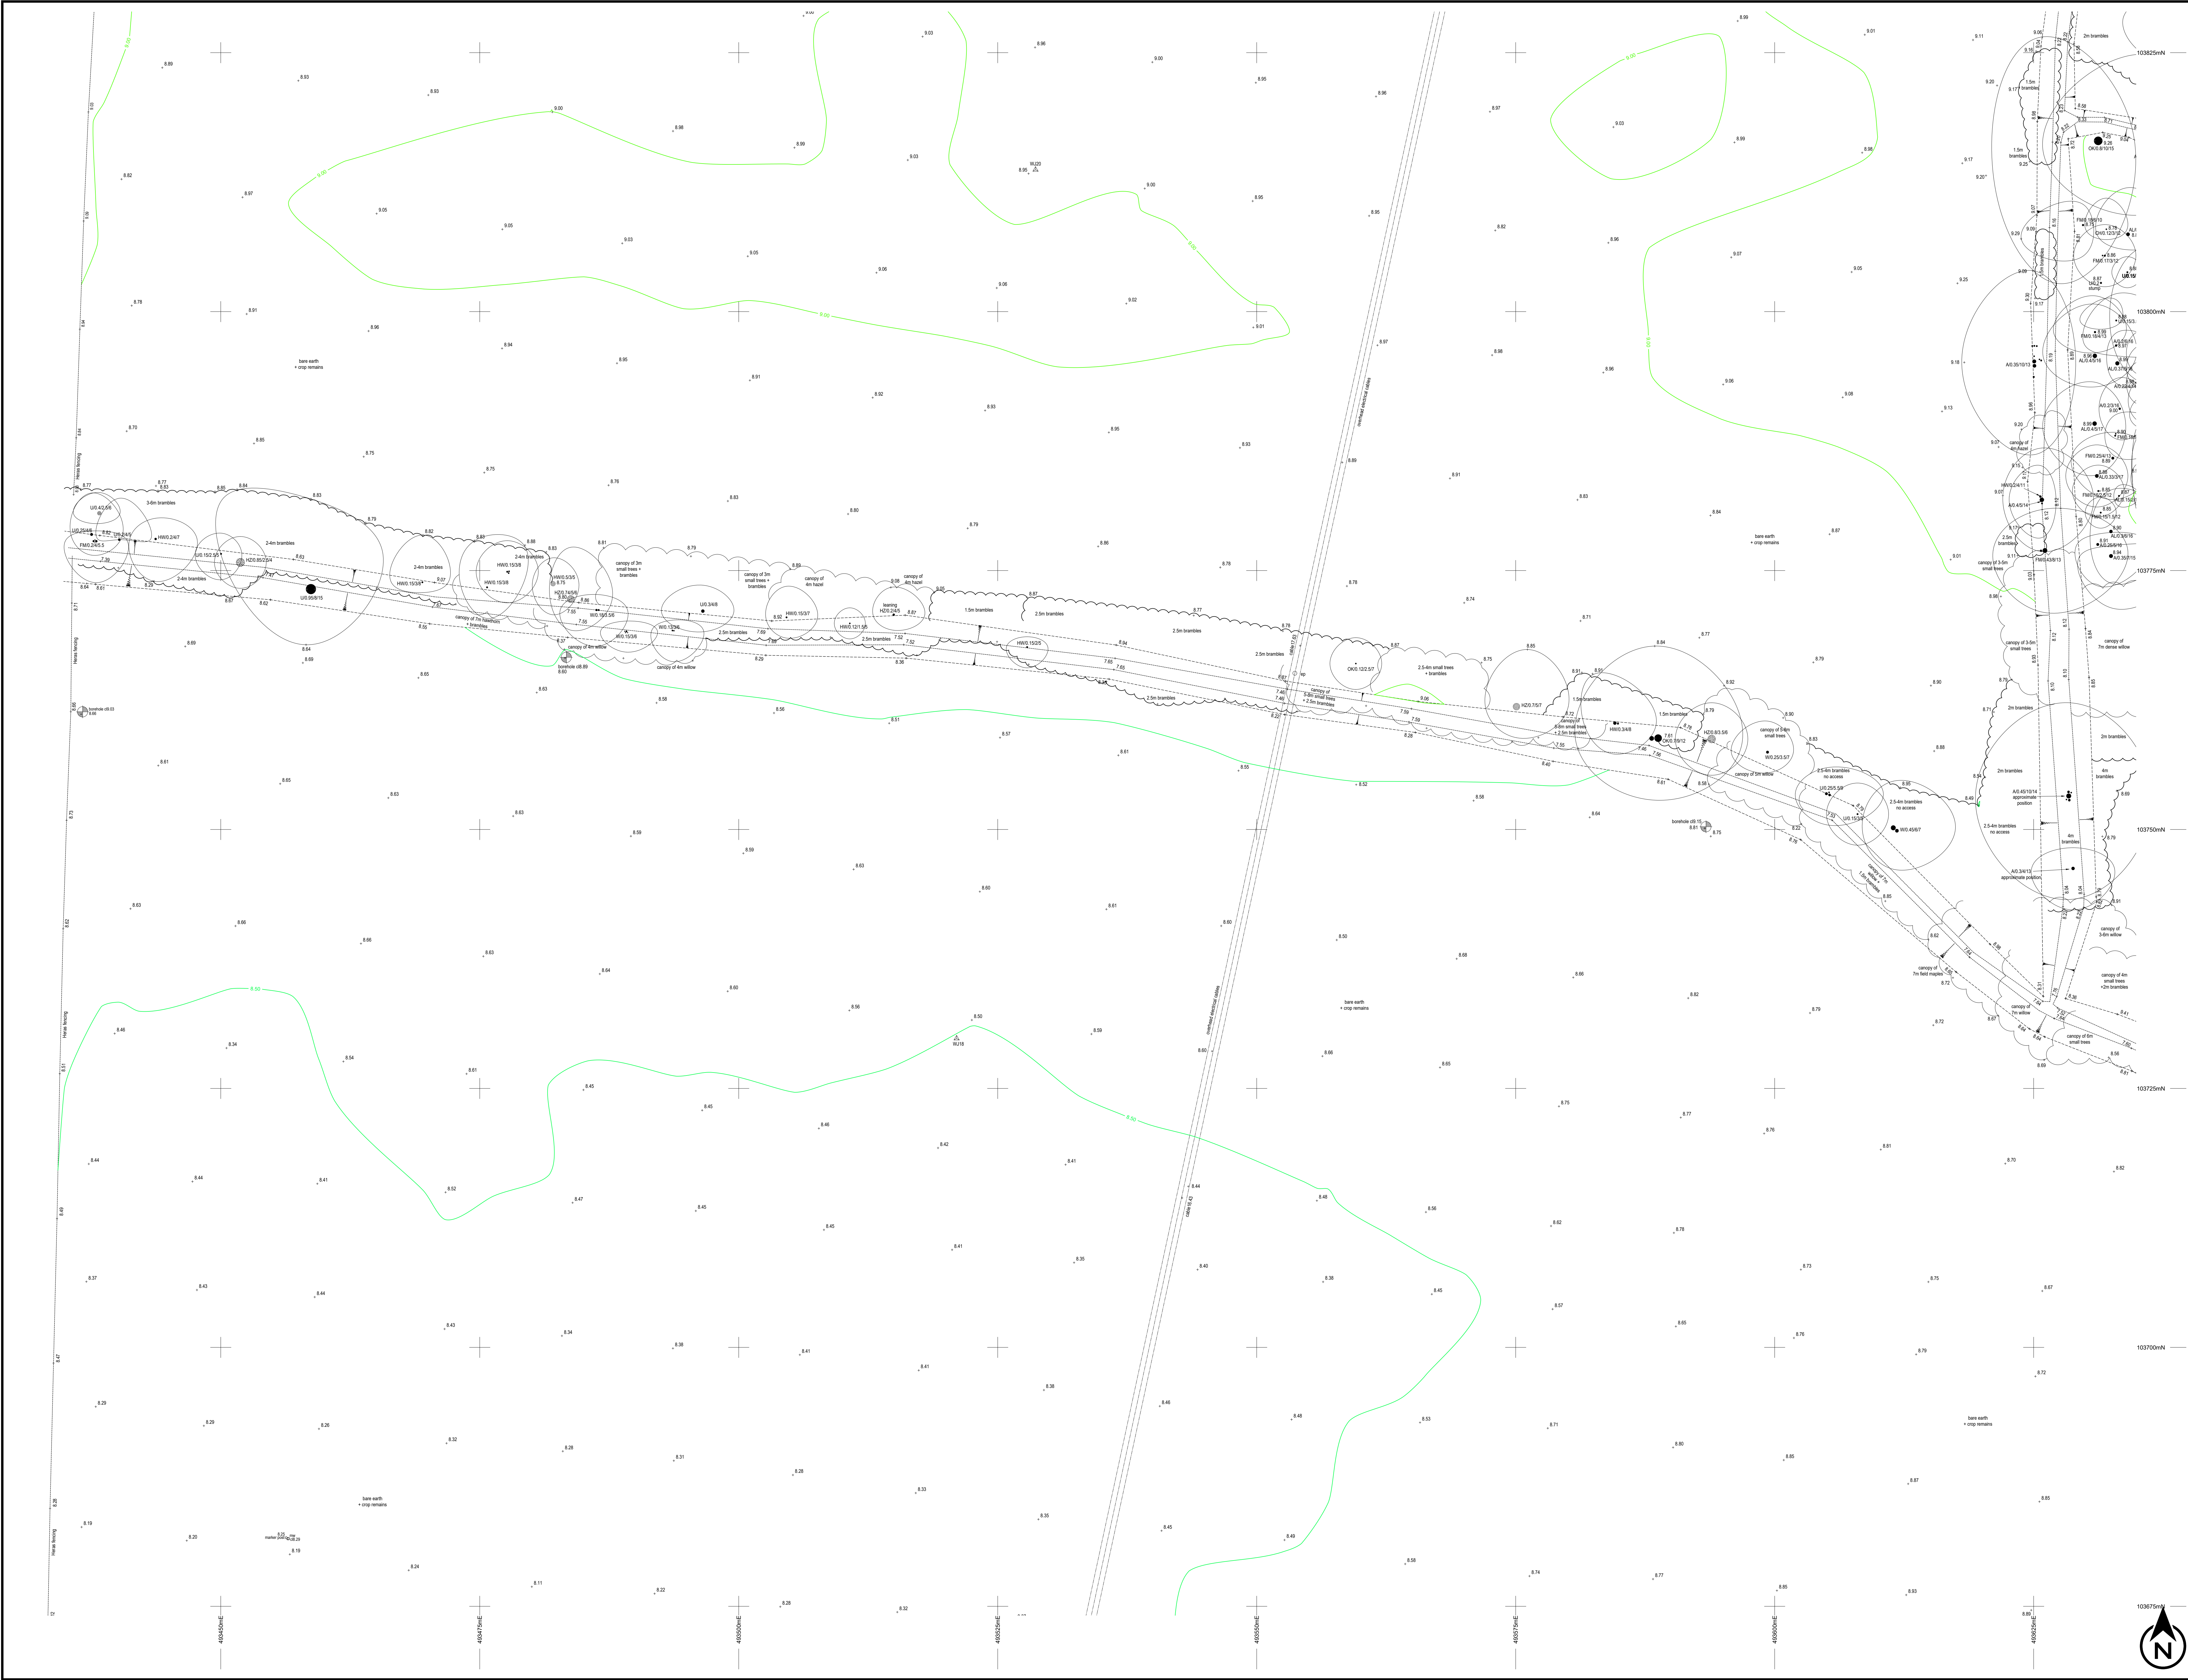

KEY	air conditioning	pb	post box
av	air valve	pc	pram crossing
bn	bottle	rd	rodding eye
bol	bollard	rs	road name plate
bs	bus stop	rp	road sign
cb	cable tv cover	rw	rain water pipe
el	electric box	sa	soakaway
ep	electricity pole	st	slay / strut
er	transformer pole	sv	stop valve
fn	fire hydrant	sw	storm water manhole
fw	foul water manhole	tb	telephone box
g	gully	tc	telecoms cover
gv	gas stop valve	th	trial hole
ic	inspection cover	tl	traffic light
kd	kerb drain	tp	telegraph pole
li	litter bin	ul	unable to lift
lp	lamp post	vp	vent pipe
lt	light	vm	water meter
mh	manhole	wo	wash out
mkr	marker post	ws	water stop valve
mw	monitoring well	yg	yard gully
oh	overhead		

FENCES		LEVELS	
bwf	barbed wire fence	cl	cover level
cbf	closed-board fence	dp	damp-proof course
cp	concrete post	fl	floor level
cpt	checkered paling fence	gu	gully level
cwf	chicken wire fence	il	invert level
ir	iron railing fence	oh	overhead cable level
pf	picket fence	sof	soffit level
prf	post and rail fence	th	threshold level
pwf	post and wire fence	u/s	underside level
scf	security fence	wt	water level
scf	sheel post		
wpf	wire mesh fence		wall top
wpf	wood panel fence		

FENCES	barbed wire fence	cl	cover level
bwf	barbed wire fence	cl	cover level
cbf	closed-board fence	dpc	damp-proof course
cd	concrete post	fl	floor level
cpf	chestnut paling fence	gu	gully level
cwf	chicken wire fence	il	invert level
if	iron railing fence	oh	overhead cable level
pkf	picket fence	sof	suffit level
prf	post and rail fence	th	threshold level
pwf	post and wire fence	us	underside level
scf	security fence	ul	water level
sp	steel post	wt	wall top
wmf	wire mesh fence		
wpf	wood panel fence		

 

NOTES

The survey grid has been related to OS National Grid using a flat earth projection and metric scale factor of 1, centred on Station [WJ16]. Levels are related to OS datum determined from the National GPS Network using OSGM15.

All setting out should be referenced to the permanent control stations shown on this survey. Do not use GNSS/GPS operating on the OS Active Network without first carrying out a site calibration.

The position and height of adjacent buildings have been obtained using higher level reflectorless measurement and may not take account of single storey extensions or conservatories below the line of sight.



t: 023 8081 1081 w: siteline.co.uk

Drawing Title

SITE SURVEY

Drawing Number

36WJ01

Client

BARRATT DAVID WILSON HOMES

Contact

LAND WEST OF LIDSEY ROAD WOODGATE

Scale

1:200 at A0

Date

NOVEMBER 2024

Surveyor(s)

HB

Checked by

IA


SHEET 6 OF 9



KEY		
air conditioning	pb	post box
air valve	pc	pram crossing
air vent	pd	rodding eye
air vent	pe	road name plate
air vent	pf	road sign
air vent	pg	rain water pipe
air vent	ph	soakaway
air vent	pi	soil vent pipe
air vent	pl	stop valve
air vent	pm	storm water manhole
air vent	pn	telephone box
air vent	po	telecoms cover
air vent	pp	trial hole
air vent	pr	traffic light
air vent	ps	unusable to lift
air vent	pt	vent pipe
air vent	pu	water meter
air vent	pv	wash out
air vent	pw	water stop valve
air vent	py	yard gully
air vent	pz	overhead

TREES (species / trunk diameter / max. spread / height)		
A	ash	LR
AL	alder	M
AP	apple	MG
BA	beech	MP
BB	birch	OK
BC	blackthorn	P
CB	copper beech	PL
CH	cherry	PM
CY	cypress	PQ
EL	elder	R
EU	eucalyptus	RD
FR	field maple	RH
FM	fruit (genetic)	RO
HE	hornbeam	SB
HC	horse chestnut	SC
HO	holly oak	SP
HW	hawthorn	SU
HY	holly	SY
HZ	hazel	TU
IM	indian bean tree	U
JB	japanese maple	W
LB	laburnum	WB
LJ	lime	WN
LO	locust	Y

FENCES			
bwf	barbed wire fence	cl	cover level
cbf	closed-board fence	dpc	damp-proof course
cp	concrete post	fl	floor level
cwf	chicken wire fence	gu	gully level
if	iron railing fence	il	invert level
pkf	post and rail fence	oh	overhead cable level
pf	post and wire fence	sof	soffit level
sp	steel post	th	threshold level
u/s	under side level	wt	water level
wpf	wood panel fence	wt	wall top

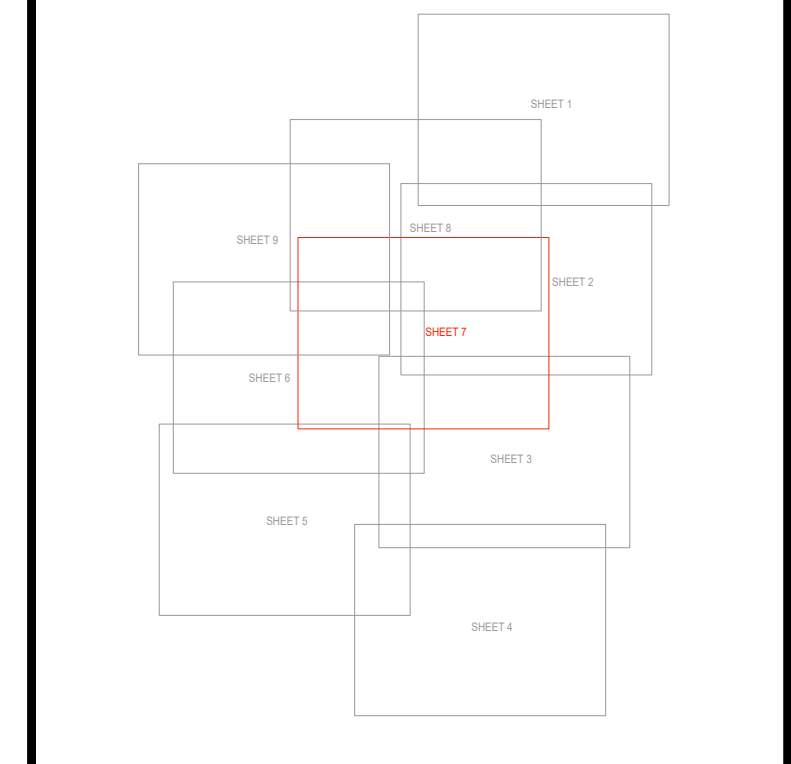

NOTES

The survey grid has been related to OS National Grid using a flat earth projection and metric scale factor of 1, centred on Station [WU16]. Levels are related to OS datum determined from the National GPS Network using OSGM15.

All setting out should be referenced to the permanent control stations shown on this survey. Do not use GNSS/GPS operating on the OS Active Network without first carrying out a site calibration.

The position and height of adjacent buildings have been obtained using higher level reflectorless measurement and may not take account of single storey extensions or conservatories below the line of sight.



t: 023 8081 1081 w: siteline.co.uk

Drawing Title

SITE SURVEY

Drawing Number

36WJ01

Client

BARRATT DAVID WILSON HOMES

Contact

LAND WEST OF LIDSEY ROAD WOODGATE

Scale

1:200 at A0

Date

NOVEMBER 2024

Surveyor(s)

HB

Drawn by

HB

Checked by

IA

SHEET 7 OF 9




KEY	air conditioning	pb	post box
av	air valve	pc	pram crossing
bn	barthole	rd	rodding eye
bol	bollard	rs	road name plate
bs	bus stop	sa	road sign
cb	cable tv cover	sv	rain water pipe
el	electric box	st	soakaway
ep	electricity pole	st	slay / strut
er	earth rod	sv	stop valve
fn	fire hydrant	sw	storm water manhole
fw	foul water manhole	th	telephone box
g	gully	th	telecoms cover
gv	gas stop valve	th	trial hole
ic	inspection cover	tl	traffic light
kd	kerb drain	tp	telegraph pole
ld	litter bin	ul	unable to lift
lp	lamp post	vp	vent pipe
lt	light	wm	water meter
mh	manhole	wo	wash out
mkr	marker post	ws	water stop valve
mw	monitoring well	yg	yard gully
oh	overhead		

FENCES		LEVELS	
bwf	barbed wire fence	cl	cover level
cb	closed-board fence	dpc	damp-proof course
cp	concrete post	fl	floor level
cpf	chestnut paling fence	gu	gully level
cwf	chicken wire fence	il	invert level
irf	iron railing fence	oh	overhead cable level
pf	picket fence	so	soffit level
prf	post and rail fence	th	threshold level
pwf	post and wire fence	u/s	underside level
scf	security fence	wl	water level
sp	steel post	wt	wall top
wf	wire mesh fence		
wnf	wood nagen fence		

FENCES	barbed wire fence	cl	cover level
bwf	closed-board fence	dpc	damp-proof course
cbf	concrete post	fl	floor level
cp	chestnut paling fence	gu	gully level
cpl	chicken wire fence	il	invert level
cwf	iron railing fence	oh	overhead cable level
irf	picket fence	suf	suffit level
pkt	post and rail fence	th	threshold level
prf	post and wire fence	us	underside level
pwf	security fence	ul	water level
scf	steel post	wt	wall top
sp	wire mesh fence		
wmf	wood panel fence		

LEVELS	cover level
cl	damp-proof course
dpc	floor level
fl	gully level
gu	invert level
il	overhead cable level
oh	suffit level
suf	threshold level
th	underside level
us	water level
ul	wall top
wt	

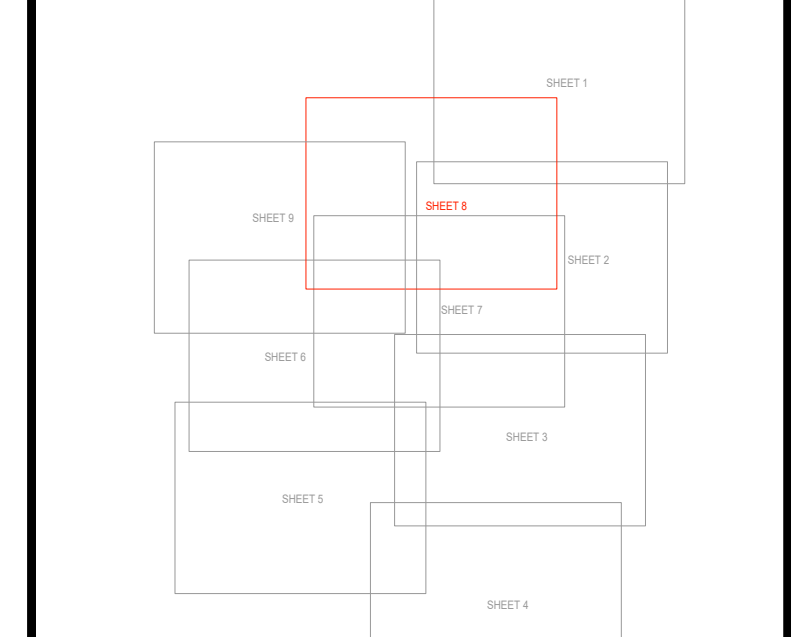


NOTES

The survey grid has been related to OS National Grid using a flat earth projection and metric scale factor of 1, centred on Station [W16]. Levels are related to OS datum determined from the National GPS Network using OSGM15.

All setting out should be referenced to the permanent control stations shown on this survey. Do not use GNSS/GPS operating on the OS Active Network without first carrying out a site calibration.

The position and height of adjacent buildings have been obtained using higher level reflectorless measurement and may not take account of single storey extensions or conservatories below the line of sight.

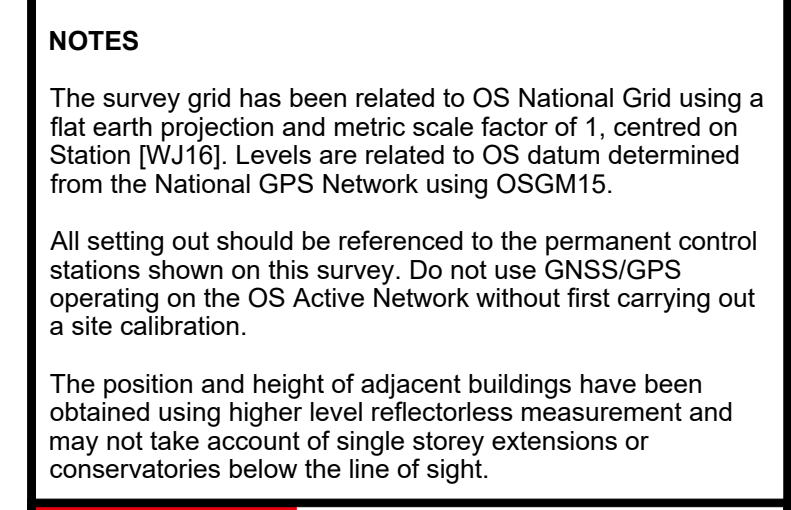

t: 023 8081 1081 w: siteline.co.uk

SITE SURVEY


Drawing Number 36WJ01 SHEET 8 OF 9

Client BARRATT DAVID WILSON HOMES

Contract LAND WEST OF LIDSEY ROAD WOODGATE

Scale 1:200 at A0 Date NOVEMBER 2024

Surveyed by HB Drawn by HB Checked by IA

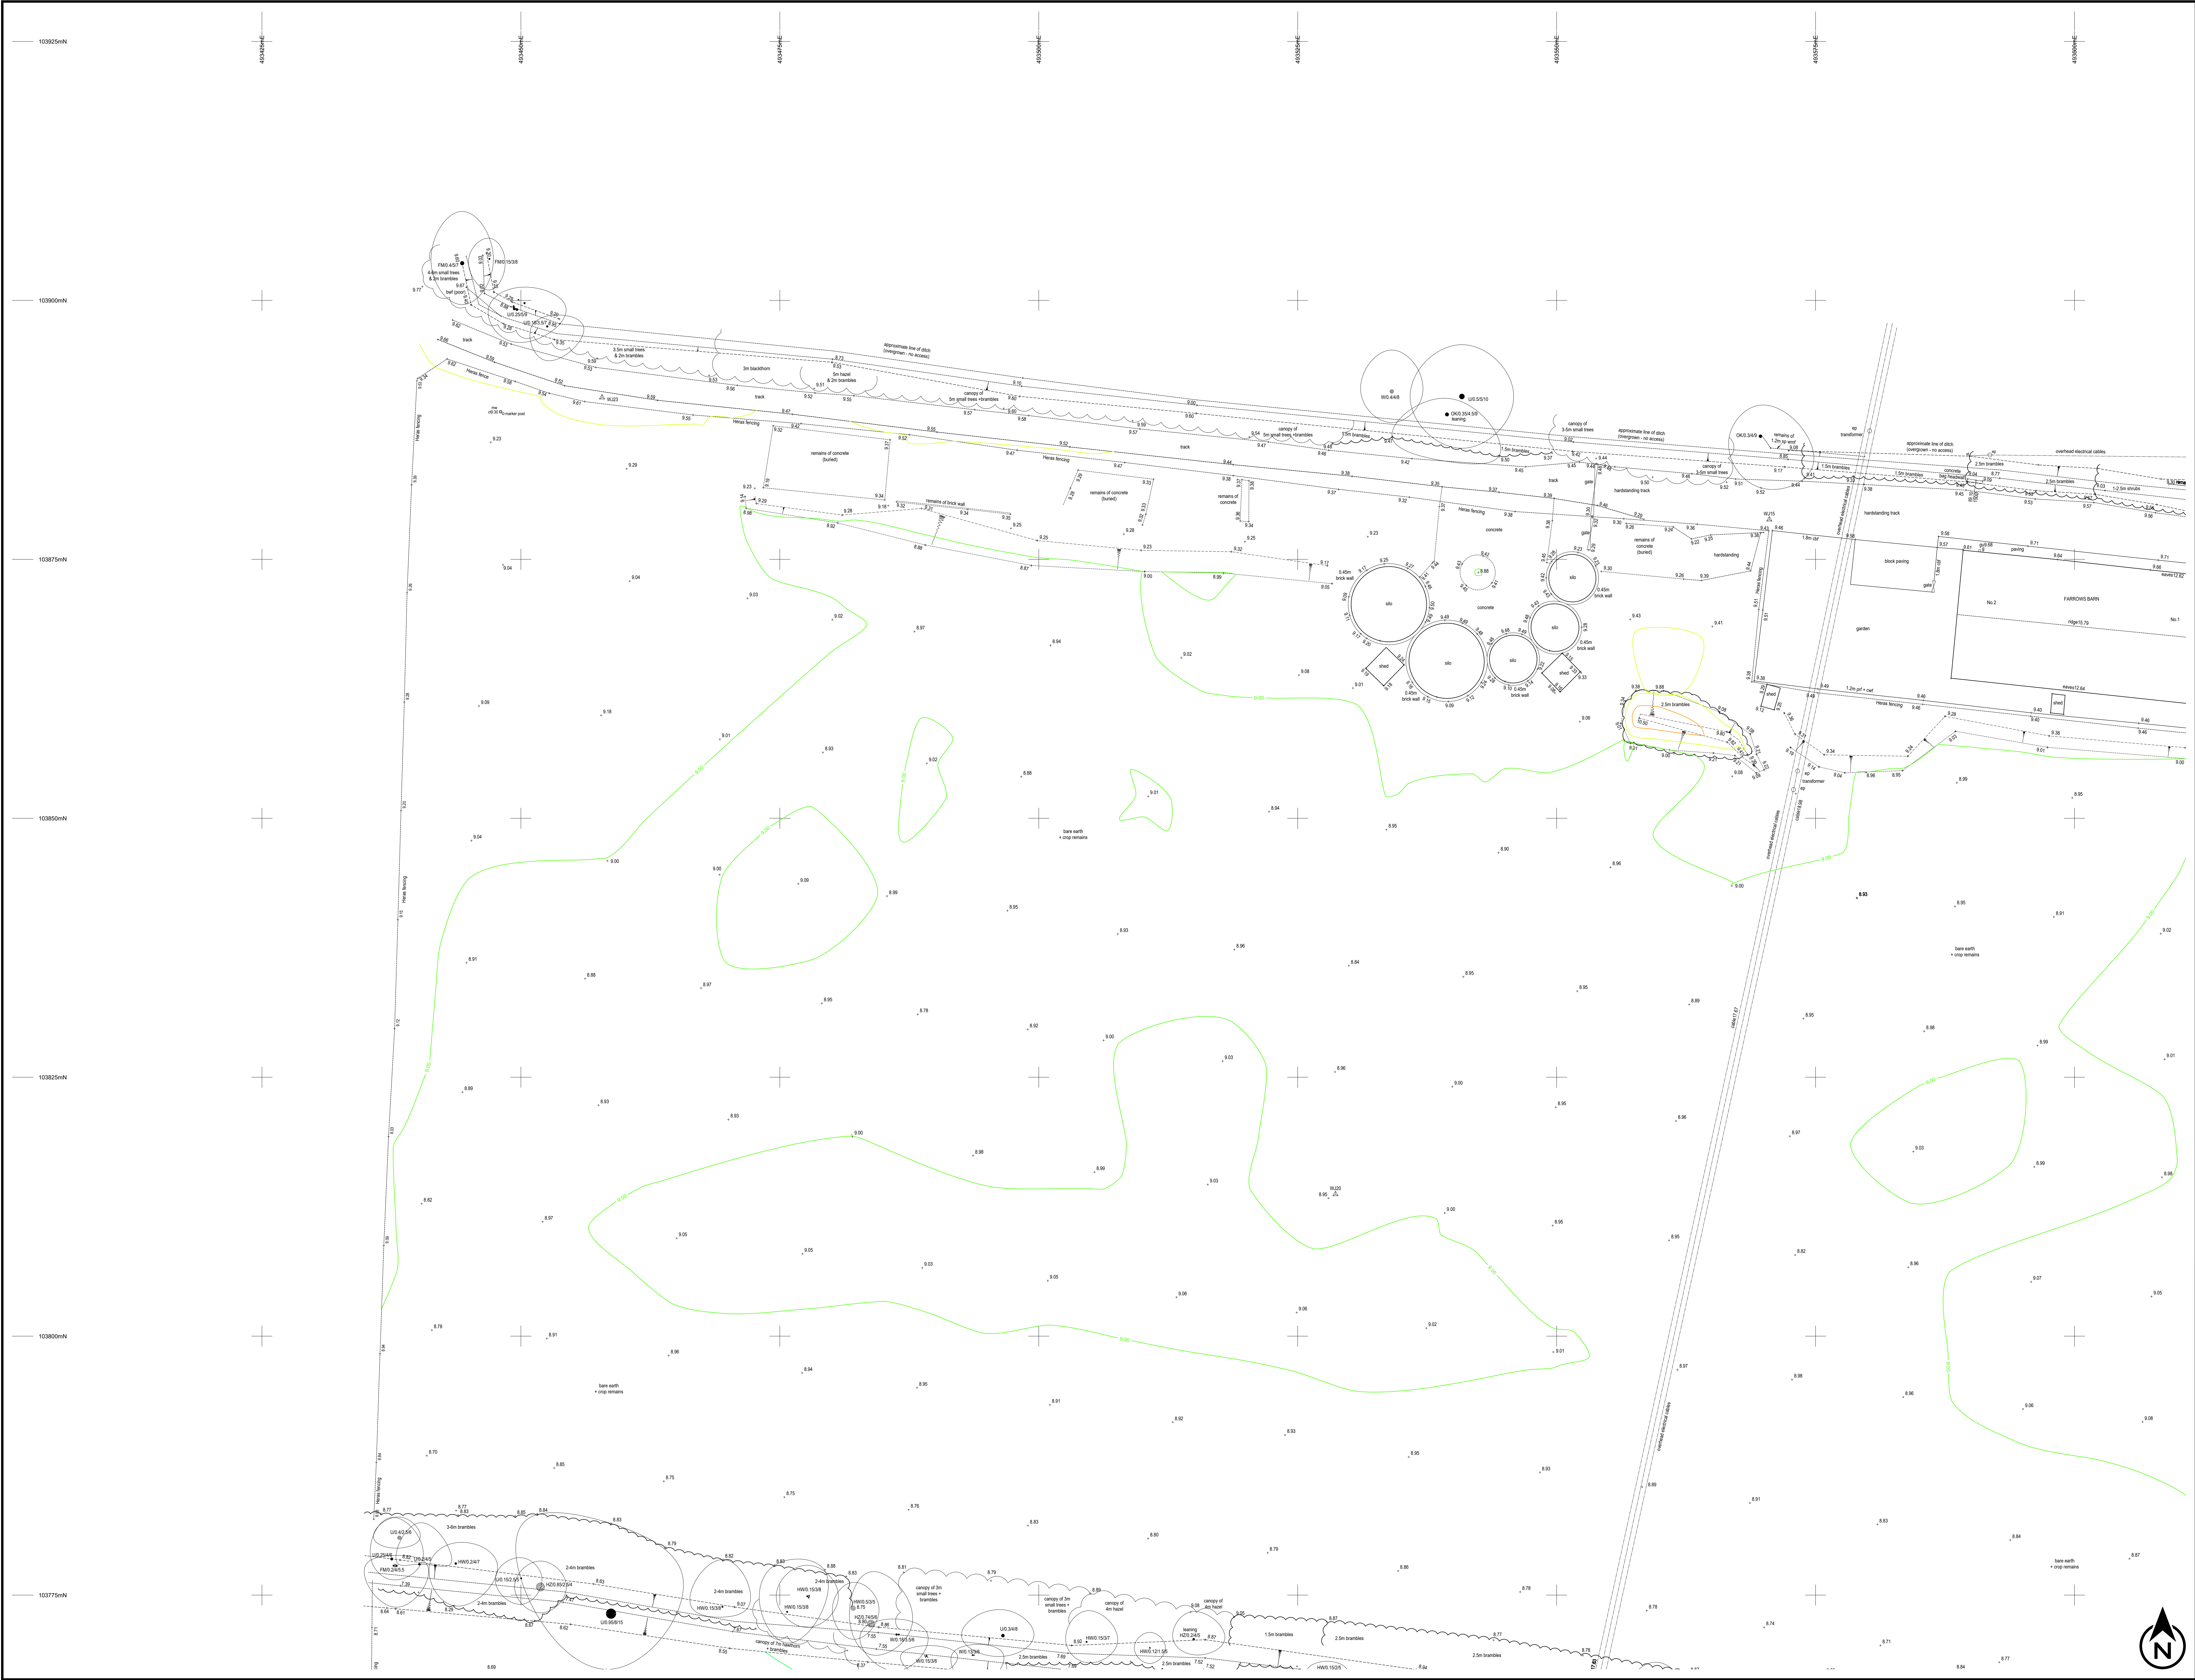

a/c	air conditioning	pb	post box
av	air valve	pc	pram crossing
bo	booth	rd	rodding eye
bol	bollard	rs	road name plate
bs	bus stop	rs	road sign
cb	cable tv cover	rwp	rain water pipe
el	electric box	sa	soakaway
ep	electricity pole	st	slay / strut
er	earth rod	sv	stop valve
fn	fire hydrant	swp	soil vent pipe
fwth	foul water manhole	swmh	storm water manhole
g	gully	tb	telephone box
gv	gas stop valve	tc	telecoms cover
ic	inspection cover	th	trial hole
kd	kerb drain	tl	traffic light
ld	litter bin	tp	telegraph pole
lp	lamp post	ul	unable to lift
lt	light	vp	vent pipe
lh	manhole	vm	water meter
mk	marker post	wo	wash out
mkr	marker post	wsv	water stop valve
mw	monitoring well	yv	yard gully
oh	overhead		

TREES (species / trunk diameter / max. spread / height)

A	ash	LR	laurel
AL	alder	M	maple
AP	apple	MG	magnolia
BA	beech	MP	monkey puzzle
BT	birch	OK	oak
C	cedar	P	pine
CB	copper beech	PL	plane
CH	cherry	PM	plum
CY	cypress	PQ	poplar
EL	elder	PR	pear
EU	eucalyptus	R	redwood
FM	field maple	RD	red oak
FR	fruit (general)	RH	rhododendron
HB	hornbeam	RO	rowan
HC	horse chestnut	SB	silver birch
HQ	holm oak	SC	sweet chestnut
HW	hawthorn	SP	scots pine
HY	holly	SU	spruce
HZ	hazel	SY	sycamore
IB	indian bean tree	TU	tulip
JM	japanese maple	U	undertid
LB	laburnum	W	willow
LJ	lime	WB	whitebeam
LK	locust	WN	walnut
LO	larch	Y	yew

FENCES

bwf	barbed wire fence	cl	cover level
cbf	closed-board fence	dpc	damp-proof course
cp	concrete post	fl	floor level
cpf	chestnut paling fence	gu	gully level
cwf	chicken wire fence	il	invert level
if	iron railing fence	oh	overhead cable level
pkf	picket fence	sof	suffit level
pf	post and rail fence	th	threshold level
pwf	post and wire fence	uls	underside level
scf	security fence	wl	water level
sp	steel post	wt	wall top
wf	wire mesh fence		
wpf	wood panel fence		

LEVELS

cl	cover level
dpc	damp-proof course
fl	floor level
gu	gully level
il	invert level
oh	overhead cable level
sof	suffit level
th	threshold level
uls	underside level
wl	water level
wt	wall top

NOTES

The survey grid has been related to OS National Grid using a flat earth projection and metric scale factor of 1, centred on Station [W16]. Levels are related to OS datum determined from the National GPS Network using OSGM15.

All setting out should be referenced to the permanent control stations shown on this survey. Do not use GNSS/GPS operating on the OS Active Network without first carrying out a site calibration.

The position and height of adjacent buildings have been obtained using higher level reflectorless measurement and may not take account of single storey extensions or conservatories below the line of sight.

Siteline Geospatial

t: 023 8081 1081 w: siteline.co.uk

Drawing Title
SITE SURVEY

Drawing Number
36WJ01 **SHEET 9 OF 9**

Client
BARRATT DAVID WILSON HOMES

Contact
LAND WEST OF LIDSEY ROAD
WOODGATE

Scale
1:200 at A0

Date
NOVEMBER 2024

Surveyor(s)
HB

Drawn by
HB

Checked by
IA