



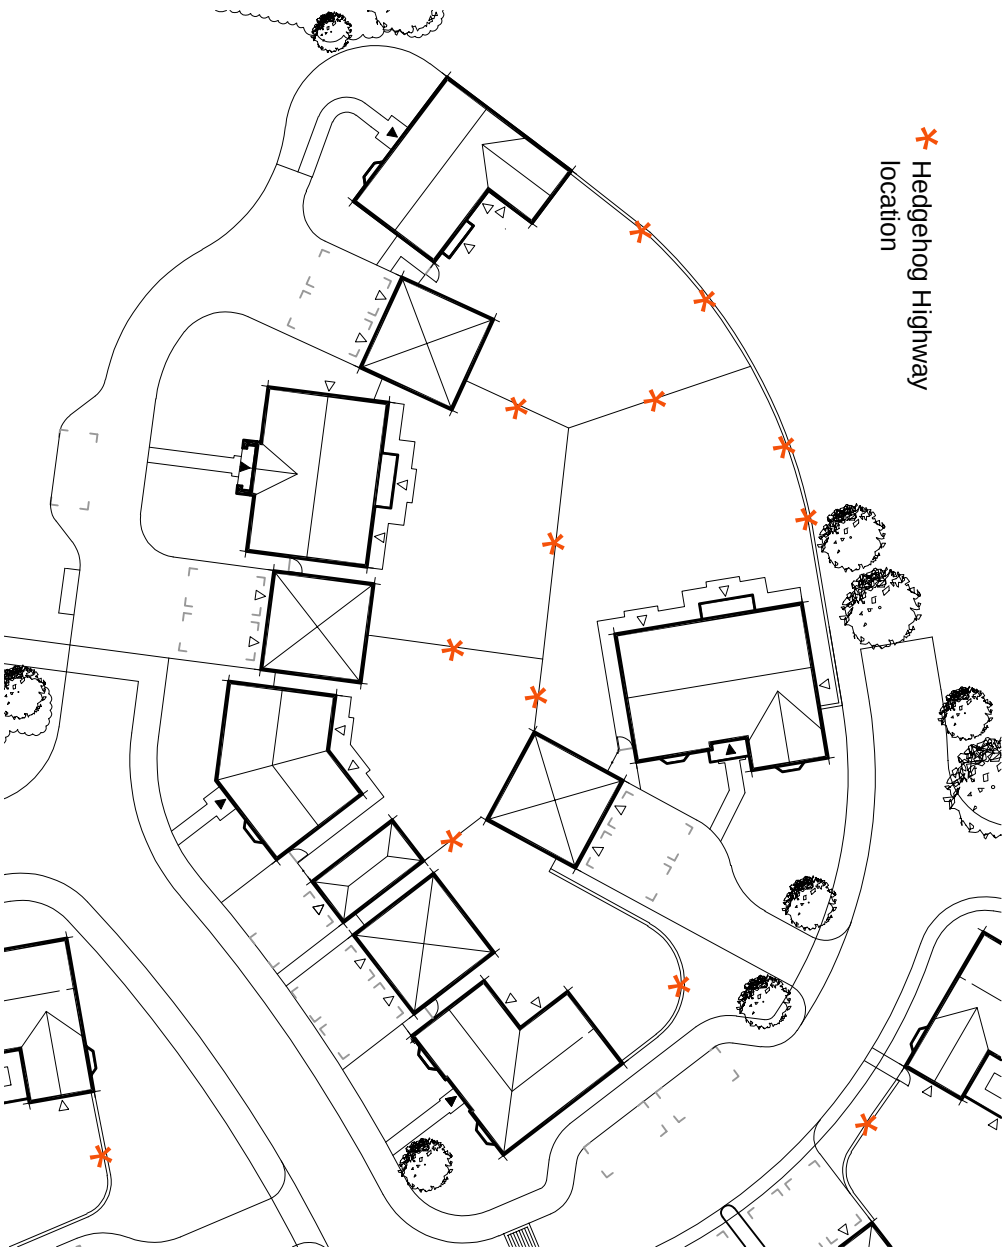


TYPICAL SITE PLAN HIGHLIGHTING SUITABLE HEDGEHOG HIGHWAY OPENING LOCATIONS

HEDGEHOG ACCESS GUIDANCE

- Hedgehog highways are circular or square holes at the base of an appropriate boundary treatment. Either shape hole can be used in timber close boarded fence.
- Highway holes should be located as close to the ground as possible.
- 130x150mm square hole (fence) or 150mm dia circular hole (brick wall).
- At least one hole should be located between a garden to every other garden and outdoor space it shares a boundary with (approx every 5m)
- Where possible locate holes adjacent to areas of shrub planting that will mature to provide cover over time.
- Ideally locate entry and exit points from wider site away from driveways and roads.
- Provide signage to illustrate presence and encourage occupants not to block Hedgehog highway access holes.

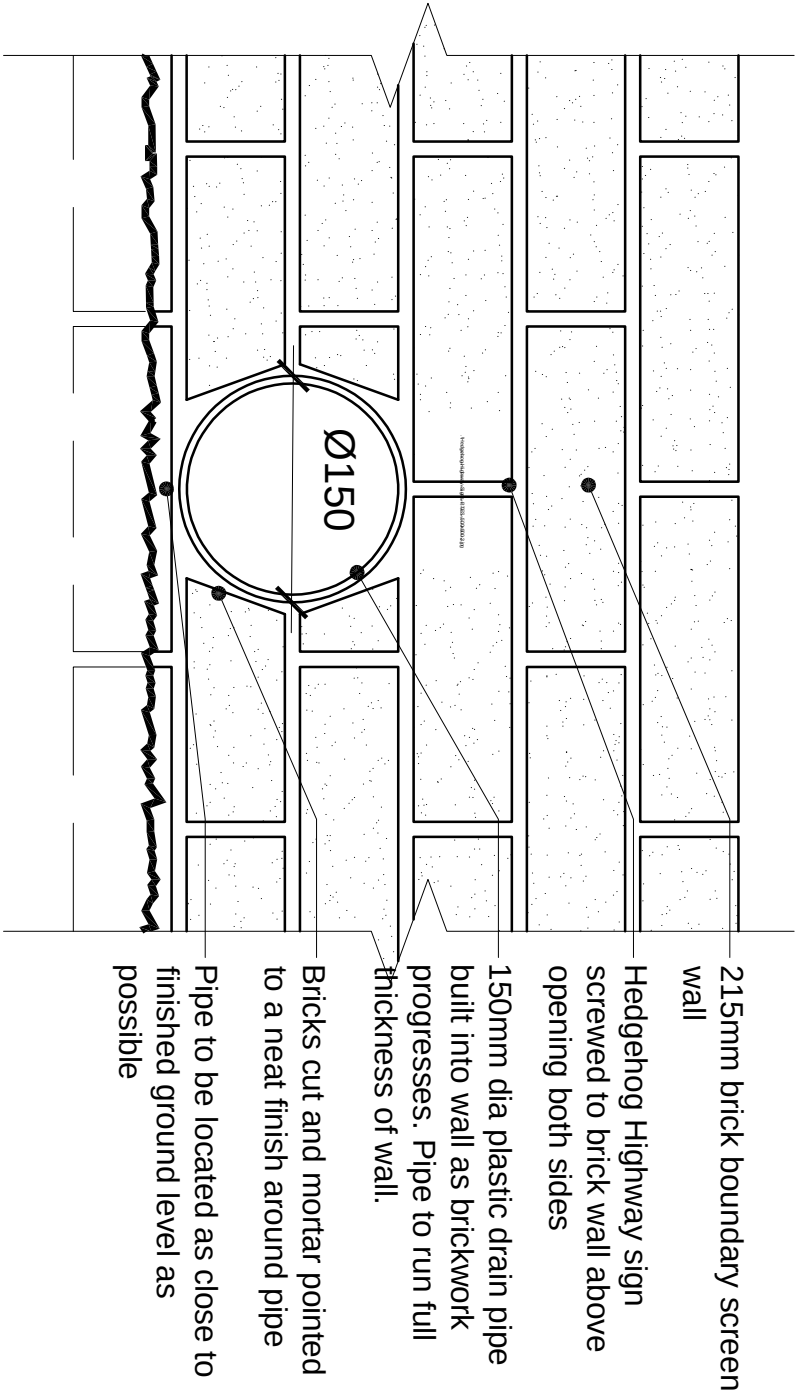

HEDGEHOG HIGHWAY OPENING THROUGH BRICK SCREEN WALL

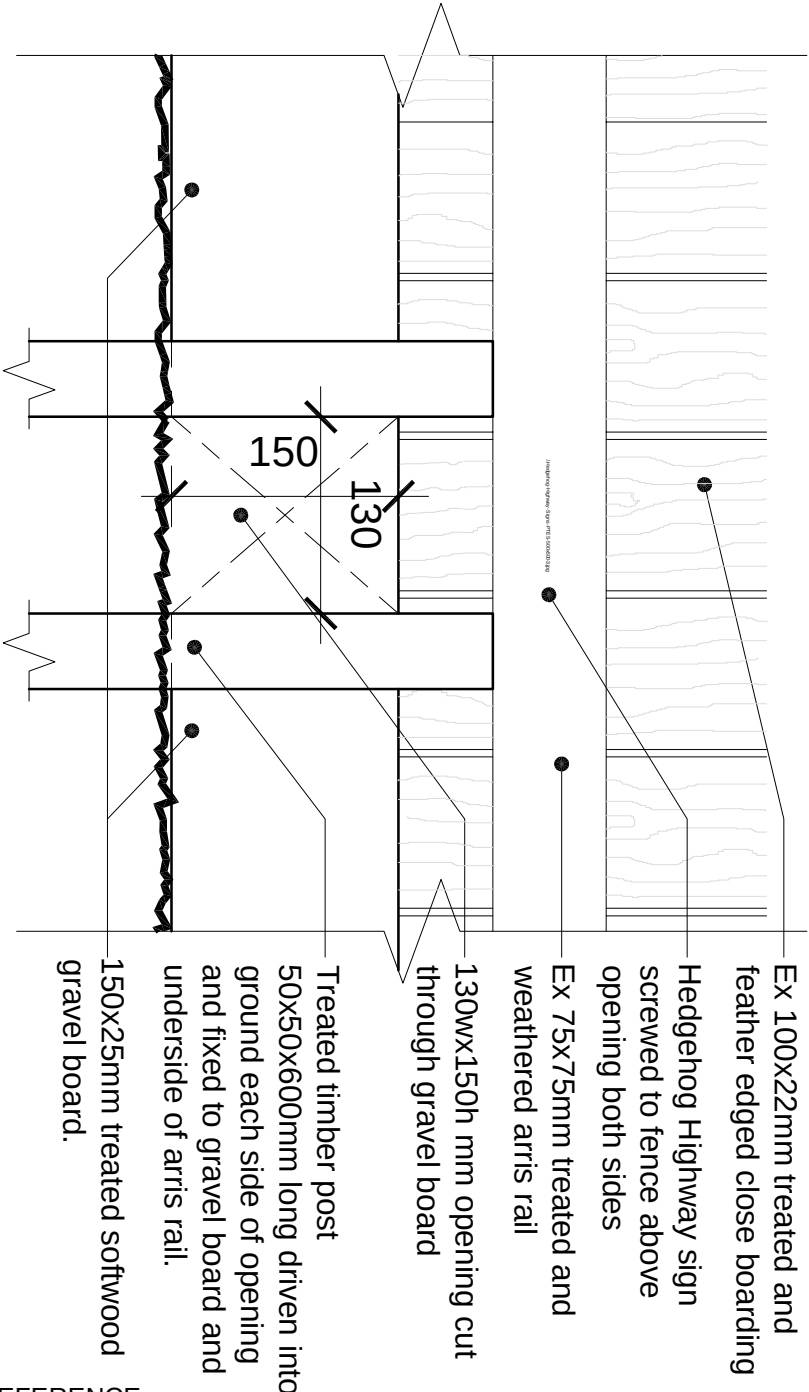

HEDGEHOG HIGHWAY OPENING THROUGH TIMBER CLOSE BOARDED FENCE

EXTERNAL REFERENCE :

Brand: **BARRATT / DAVID WILSON HOMES**
Range: **2010 / 2016 & -5 / -7**
Title: **Hedgehog Highway Guidance**
Detail No: **DB-SD11-204**
Drawn: **GDT** Checked: **GDT** Scale: **NTS** Date: **Apr 23**

Rev: Description:

Date:

