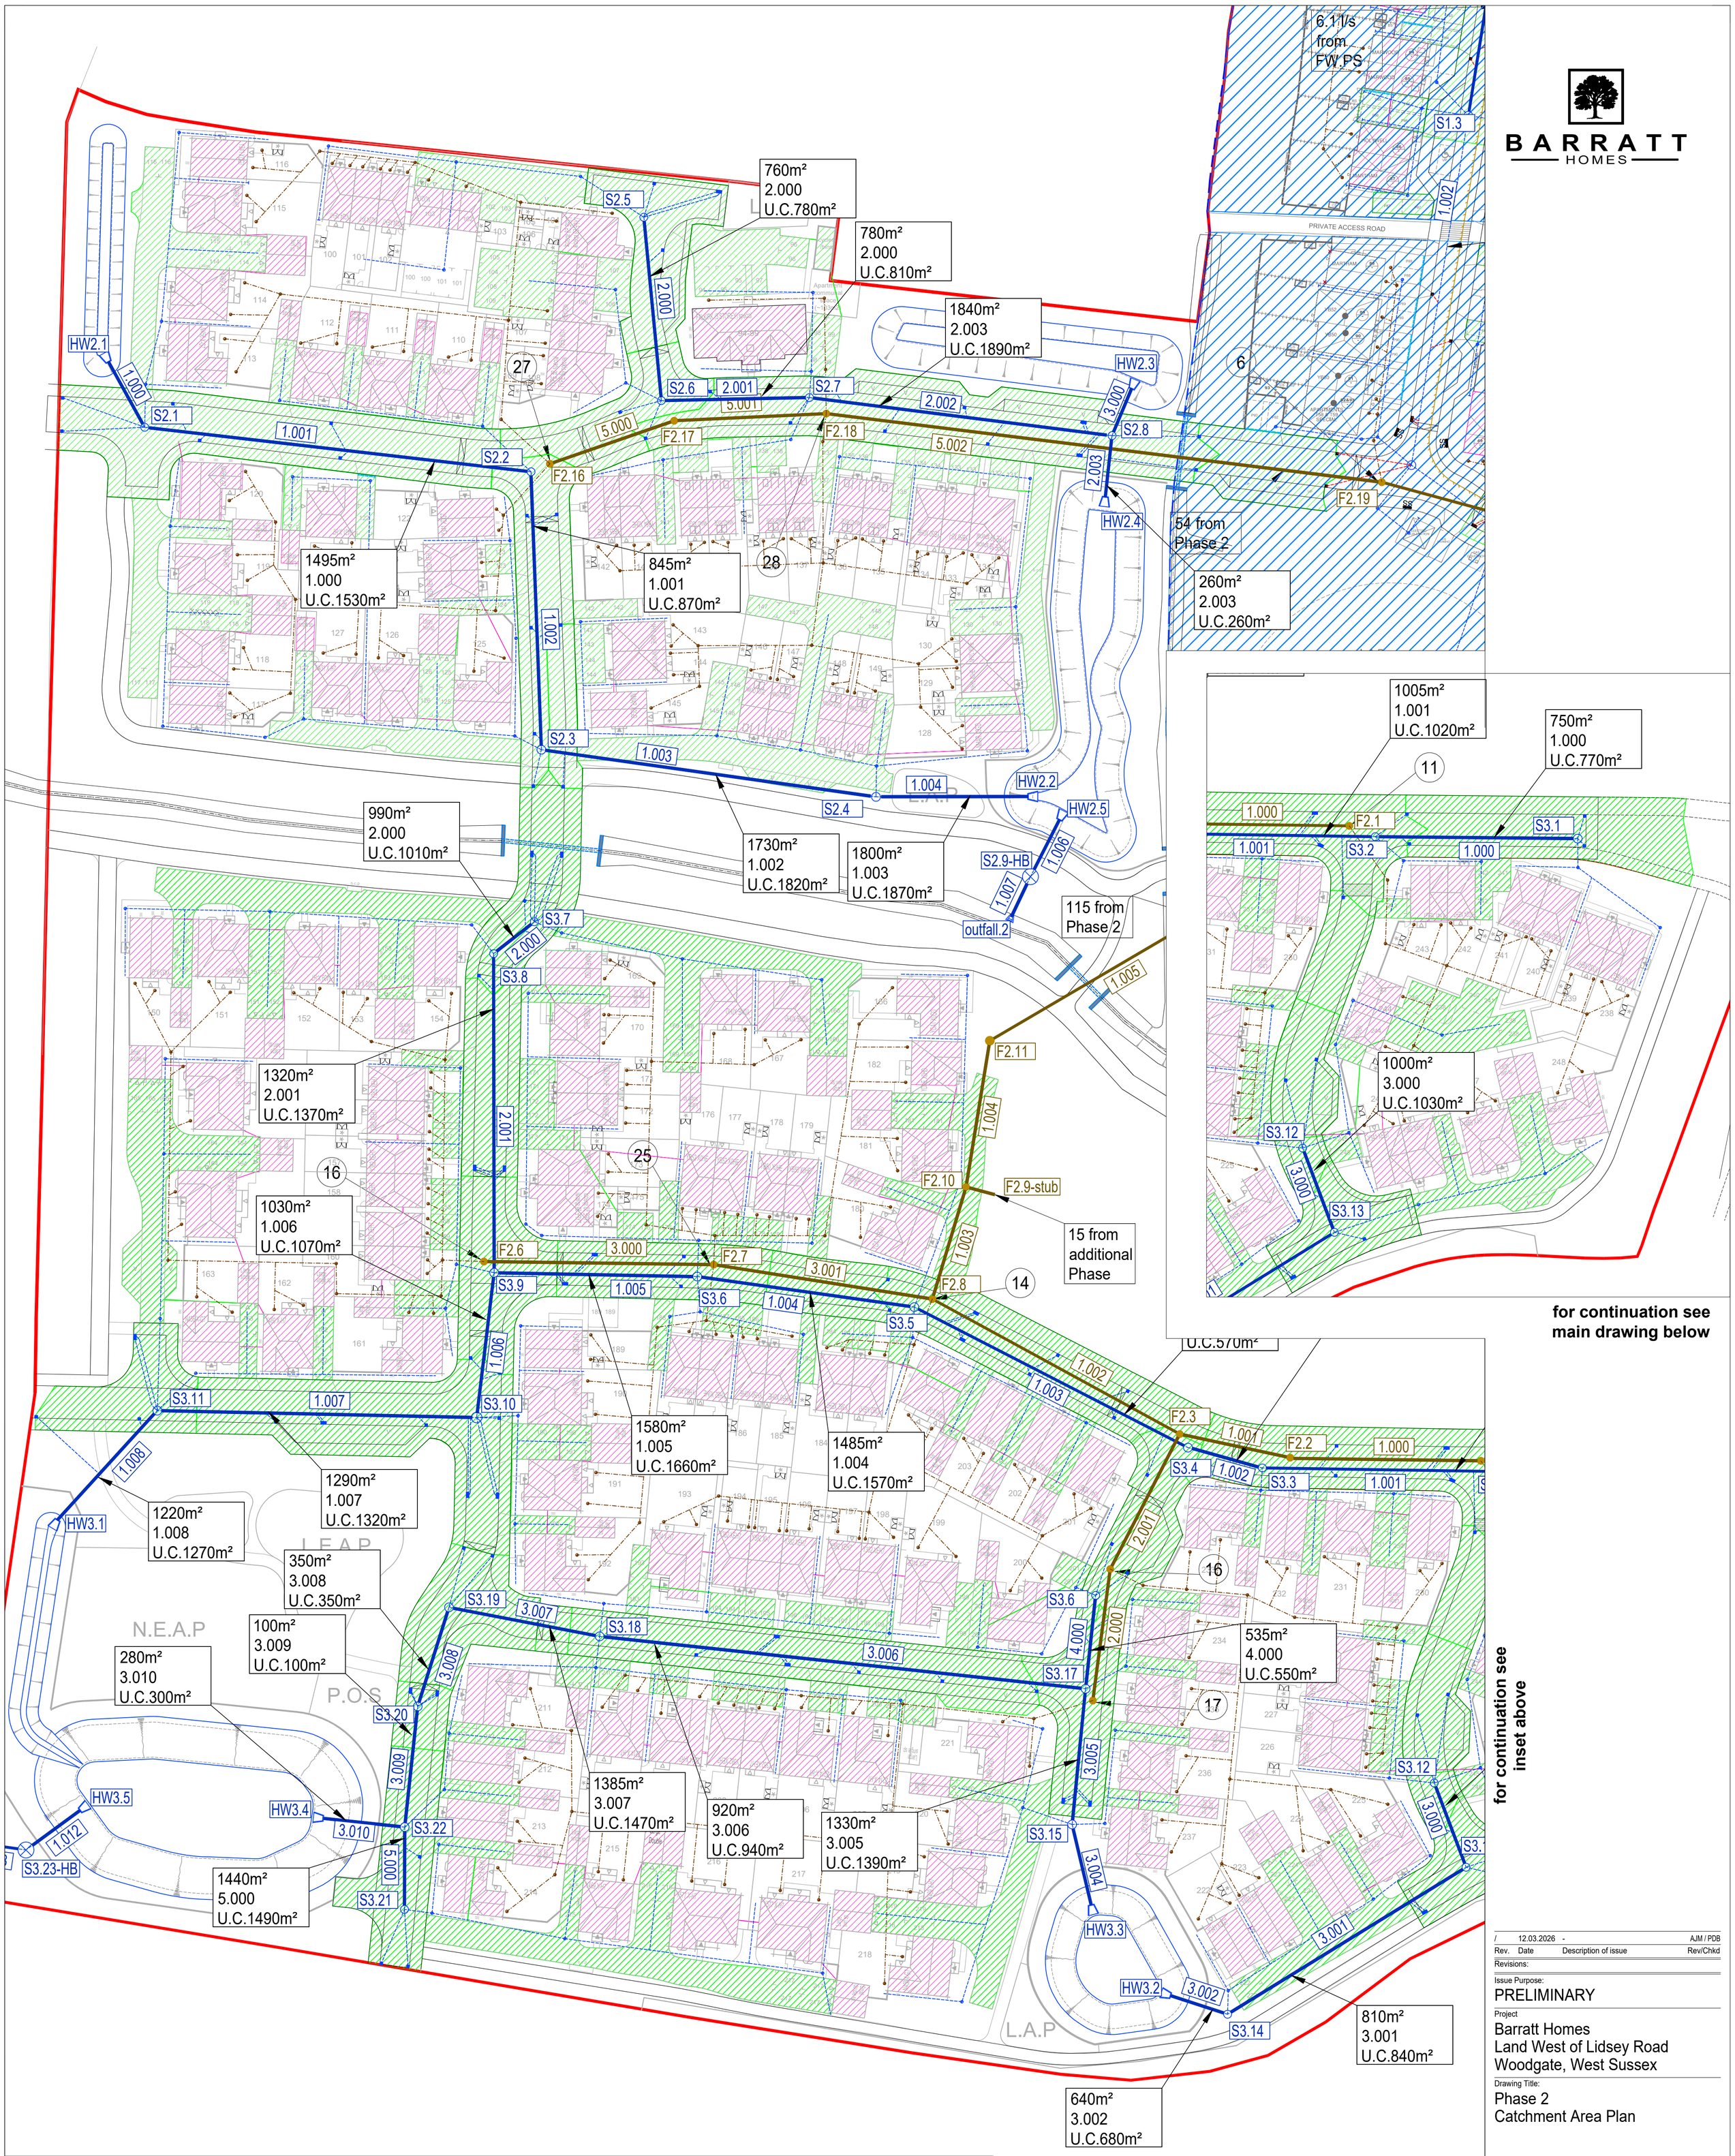


Key:

650m² 9.000 UC.710m²	Contributing surface catchments area Surface water sewer reference for catchment Contributing surface catchments area incl.10% allowance for the urban creep (residential areas only)
	Highways impermeable area or residential development area, (not a subject to 10% allowance for urban creep)
	Residential development impermeable area (subject to 10% allowance for urban creep)
4	Number of dwellings connected to foul water network
	Site ownership boundary

BARRATT HOMES

Rev.	Date	Description of issue	Rev/Chkd
/	12.03.2026	-	AJM / PDB

Revisions:

Issue Purpose:
PRELIMINARY

Project
Barratt Homes
Land West of Lidsey Road
Woodgate, West Sussex

Drawing Title:
Phase 2
Catchment Area Plan

Designer's Risk Assessment Reference:
DS_0707_15/DRA/Civils

Specification Reference:

Drawn By: AJM
Checked By: PDB
Scale: 1:500@A1
Date: March 2026
Drawing No. DS_0707_15/INF/295
Rev. /

Harborough Innovation Centre,
Airfield Business Park, Leicester Road
Market Harborough,
Leicestershire,
LE16 7WB
info@wilsondee.co.uk

WILSONDEE Civil Designers

Copyright © WilsonDee Ltd. This drawing shall remain the copyright of WilsonDee Ltd.
Any dimensions derived by scaling are done so at your own risk. If there should be any doubt or query regarding the interpretation of the information given on this drawing, please enquire directly to WilsonDee Ltd. before executing such part of the works.

For guidance only. Do not scale off this drawing
Scale 1:1 10mm 20mm 30mm 40mm 50mm