


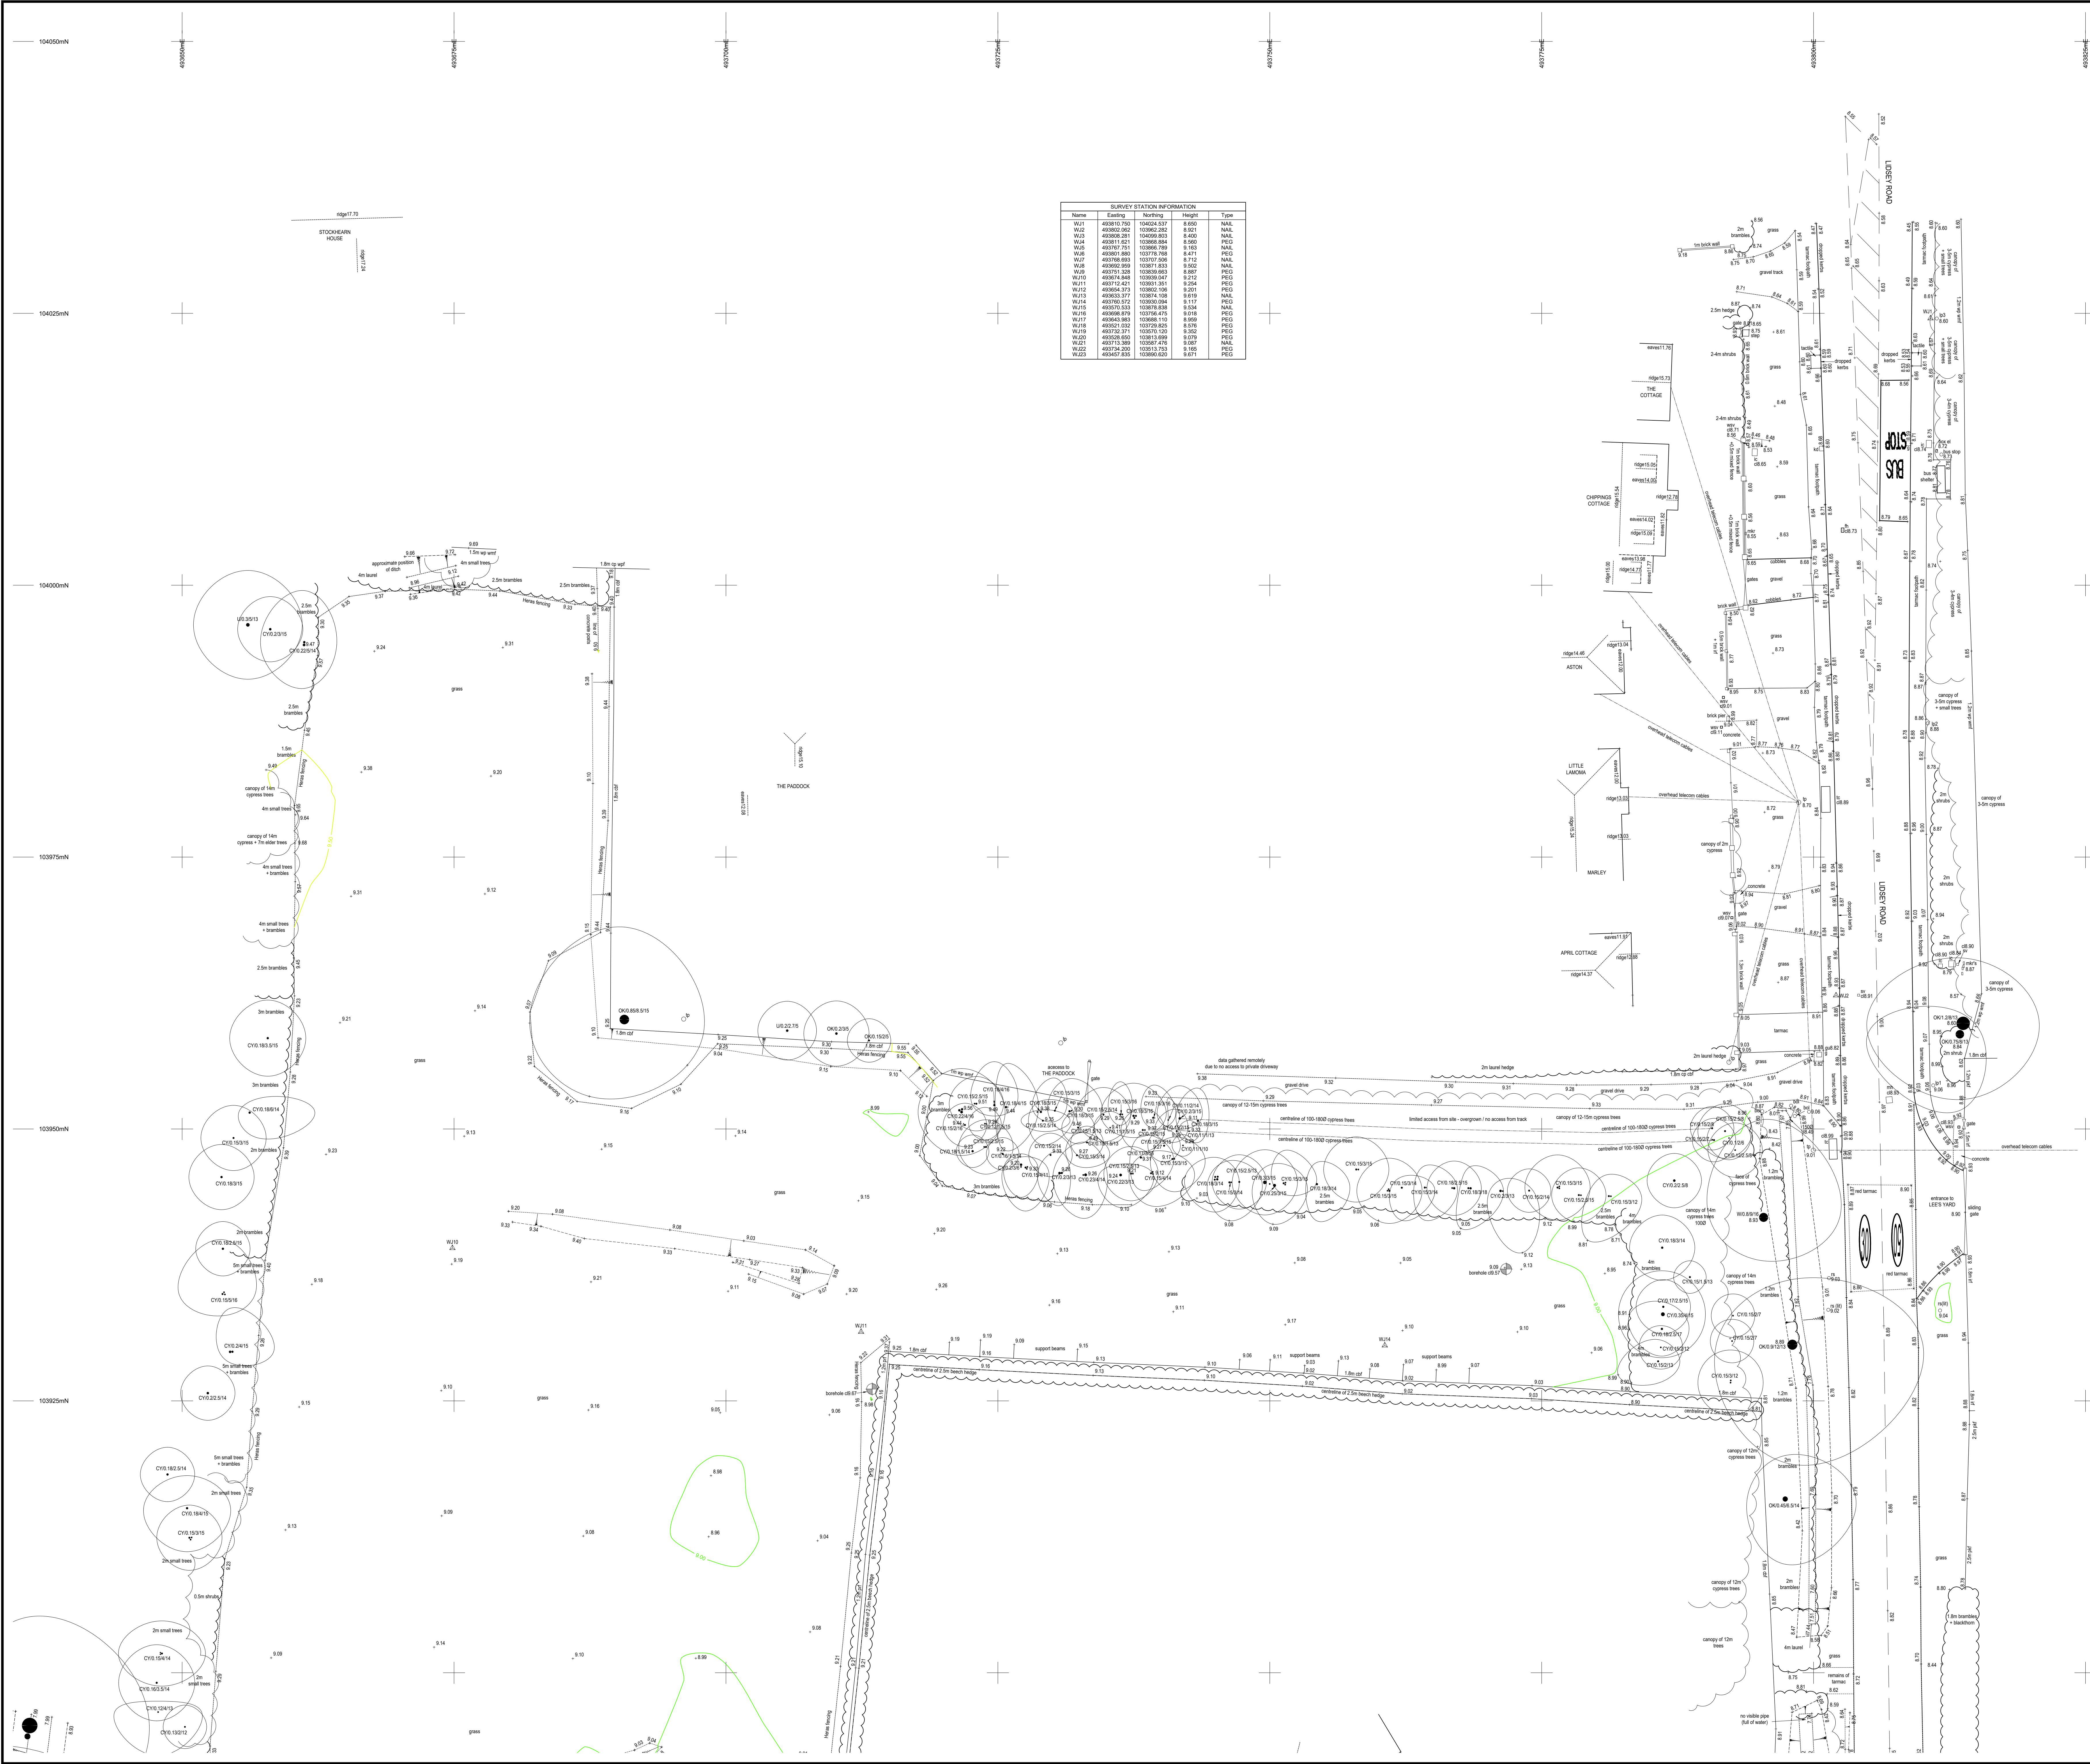


SURVEY STATION INFORMATION				
Name	Easting	Northing	Height	Type
WJ1	493810.790	104024.537	8.660	NAL
WJ2	493802.882	103992.262	8.921	NAL
WJ3	493808.281	104009.803	8.400	NAL
WJ4	493811.421	103988.866	8.560	PEG
WJ5	493797.751	103999.799	8.103	NAL
WJ6	493801.880	103779.766	8.711	NAL
WJ7	493786.983	103777.266	8.712	NAL
WJ8	493692.859	103871.633	9.502	NAL
WJ9	493751.526	103859.923	8.862	NAL
WJ10	493674.848	103859.047	9.212	PEG
WJ11	493742.421	103851.185	9.254	PEG
WJ12	493654.373	103802.106	9.201	PEG
WJ13	493653.377	103874.106	9.119	NAL
WJ14	493760.732	103861.086	9.117	PEU
WJ15	493670.533	103878.638	9.534	NAL
WJ16	493656.626	103756.473	9.179	PEG
WJ17	493643.983	103866.110	9.569	PEG
WJ18	493621.422	103750.825	9.179	PEG
WJ19	493732.371	103870.120	9.352	PEG
WJ20	493638.600	103819.880	9.179	PEU
WJ21	493713.889	103877.476	9.609	NAL
WJ22	493734.200	103813.753	9.195	PEU
WJ23	493647.635	103868.620	9.871	PEG

a/c	air conditioning	pb	post box
av	air valve	pc	pram crossing
bo	booth	pe	padding eye
bol	bollard	mp	road name plate
bs	bus stop	rs	road sign
cb	cable tv cover	rwp	rain water pipe
el	electric box	sa	soakaway
ep	electricity pole	st	slay / strut
er	earth rod	sv	stop valve
fm	fire hydrant	swmh	storm water manhole
fwmh	foul water manhole	tb	telephone box
g	gully	tc	telecoms cover
gv	gas stop valve	th	trial hole
ic	inspection cover	tl	traffic light
kd	kerb drain	tp	telegraph pole
ls	litter bin	ul	unable to lift
lp	lamp post	vp	vent pipe
lt	light	wm	water meter
mh	manhole	wo	wash out
mw	marker post	wsv	water stop valve
mww	monitoring well	yg	yard gully
oh	overhead		

TREES (species / trunk diameter / max. spread / height)			
A	ash	LR	laurel
AL	alder	M	maple
AP	apple	MG	magpie
BA	beech	MP	monkey puzzle
CB	bay	OK	oak
C	blackthorn	P	pine
CC	cedar	PL	pear
CB	copper beech	PL	plane
CH	cherry	PM	plum
CY	cypress	PQ	poplar
EL	elm	R	redwood
EL	eucalyptus	R	red oak
FM	field maple	RH	rhododendron
FR	fruit (generic)	RO	rowan
HB	hornbeam	SB	silver birch
HC	horse chestnut	SC	sweet chestnut
HO	holm oak	SP	scots pine
HW	hawthorn	SU	spice
HY	holly	SY	sycamore
HZ	hazel	TU	tulip
IBT	indian bean tree	U	undertid
JM	japanese maple	W	willow
LB	laburnum	WB	whitebeam
LJ	lime	WN	walnut
LO	locust	Y	yew

FENCES		
bwf	barbed wire fence	
cbf	closed-board fence	
cp	concrete post	
cprf	chestnut paling fence	
cwf	chicken wire fence	
irf	iron railing fence	
pkf	picket fence	
prf	post and rail fence	
pwf	post and wire fence	
scf	security fence	
sp	steel post	
wmf	wire mesh fence	
wpf	wood panel fence	

LEVELS		
cl	cover level	
dpc	damp-proof course	
fl	floor level	
gu	gully level	
il	invert level	
oh	overhead cable level	
sof	suffit level	
th	threshold level	
uls	underside level	
wl	water level	
wt	wall top	

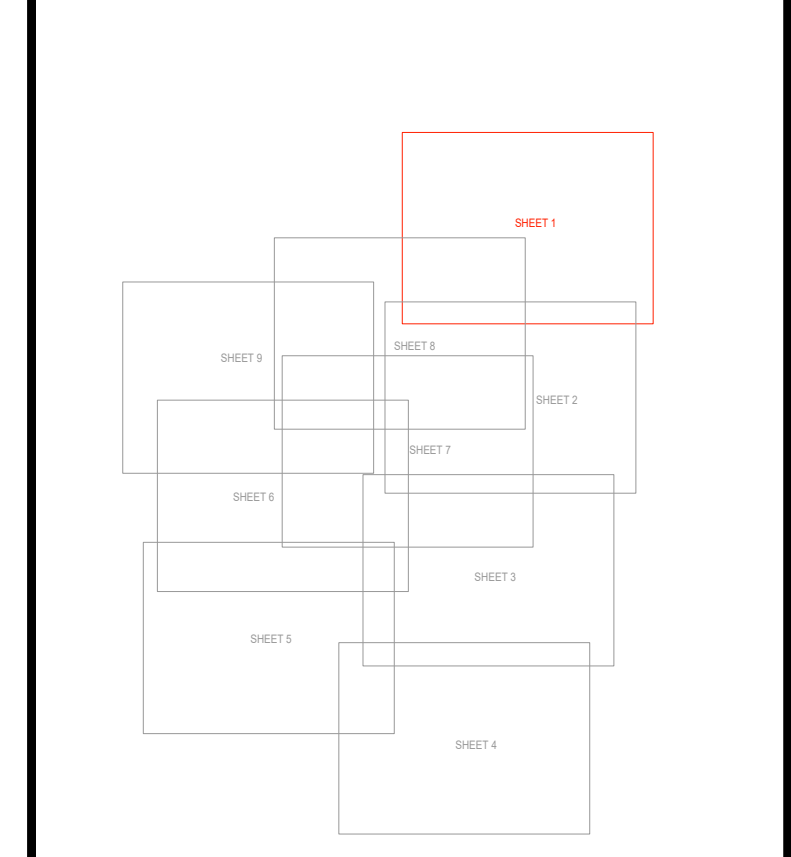

NOTES

The survey grid has been related to OS National Grid using a flat earth projection and metric scale factor of 1, centred on Station [WJ16]. Levels are related to OS datum determined from the National GPS Network using OSGM15.

All setting out should be referenced to the permanent control stations shown on this survey. Do not use GNSS/GPS operating on the OS Active Network without first carrying out a site calibration.

The position and height of adjacent buildings have been obtained using higher level reflectorless measurement and may not take account of single storey extensions or conservatories below the line of sight.

t: 023 8081 1081 w: siteline.co.uk

SITE SURVEY

Drawing Title

Drawing Number

36WJ01

SHEET 1 OF 9

Client

BARRATT DAVID WILSON HOMES

Contact

LAND WEST OF LIDSEY ROAD WOODGATE

Scale

1:200 at A0

Date

NOVEMBER 2024

Surveyed by

HB

Checked by

IA