


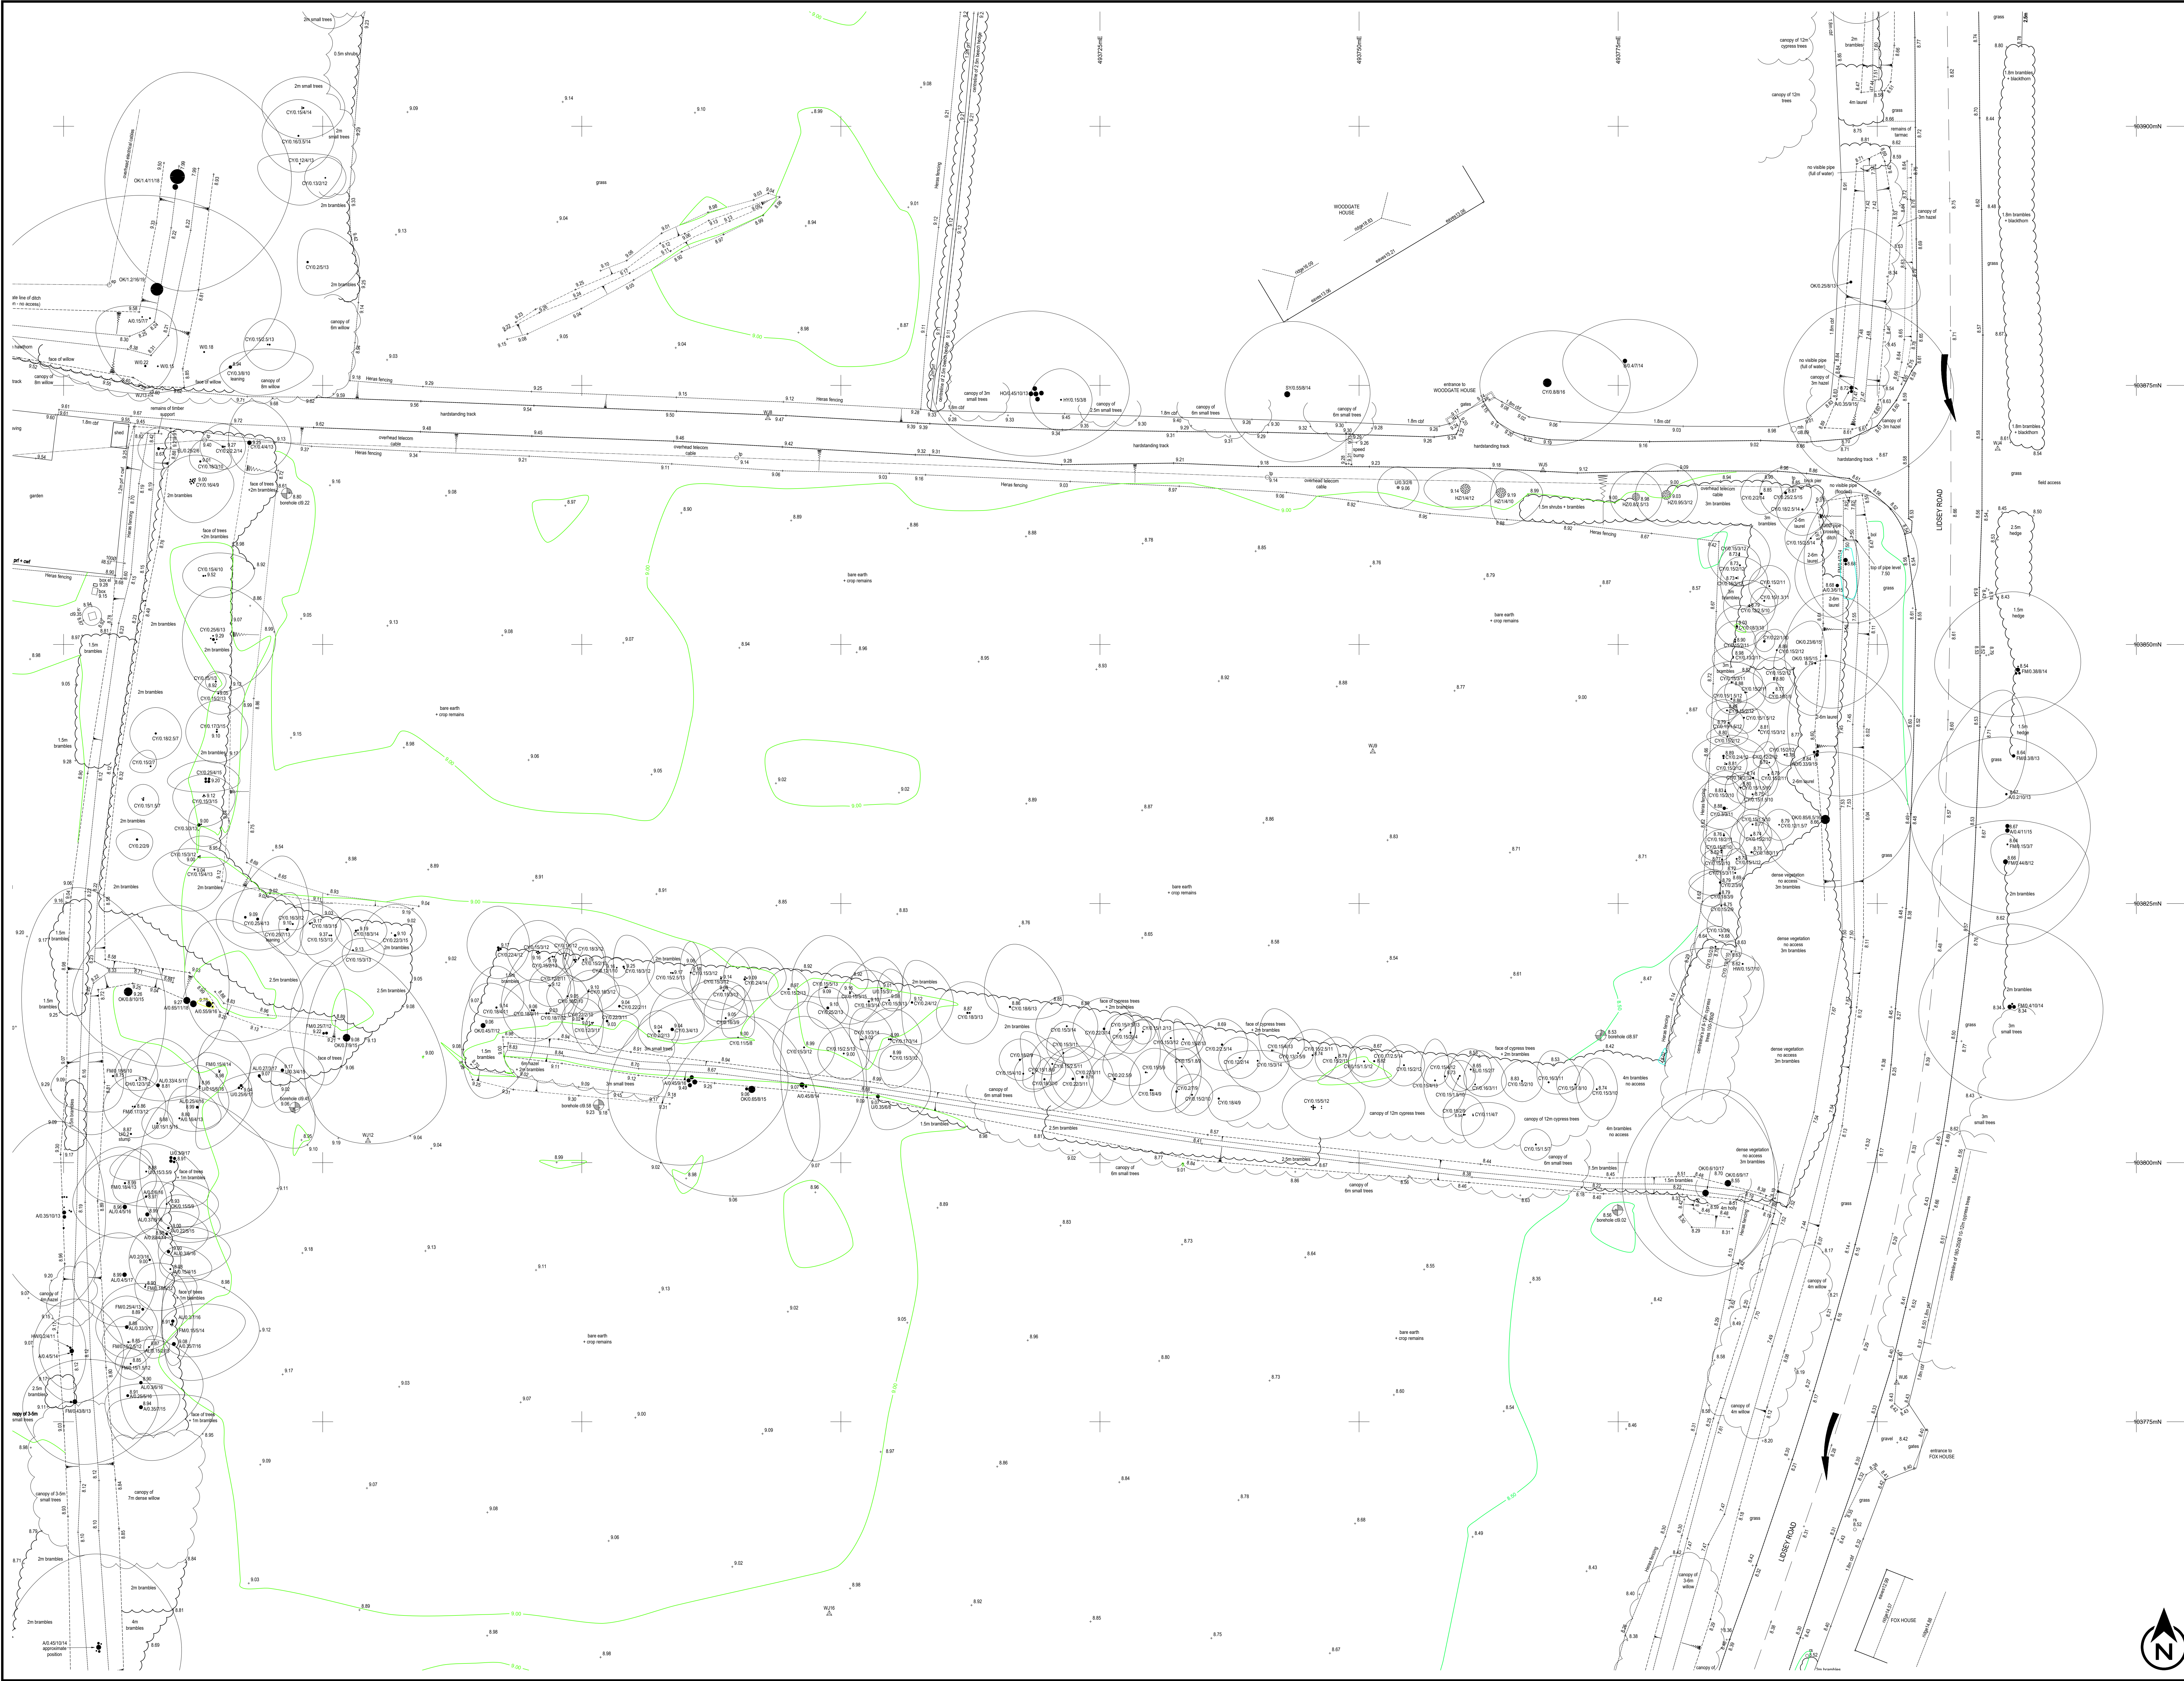


KEY	
a/c	air conditioning
av	air valve
bn	boiler
bol	bolton
bs	bus stop
cb	cable tv cover
el	electric box
ep	electricity pole
er	earth rod
fm	fire hydrant
fw	foul water manhole
g	gully
gnv	gas stop valve
ic	inspection cover
kd	kerb drain
lp	litter bin
lp	lamp post
lt	light
mh	manhole
mkr	marker post
mww	monitoring well
oh	overhead
pb	post box
pc	pram crossing
rd	roading eye
rs	road name plate
rw	rain water pipe
sa	soakaway
st	stop valve
sv	stop valve
sw	storm water manhole
tb	telephone box
tc	telecoms cover
th	trial hole
tl	traffic light
tp	telegraph pole
ul	unable to lift
vp	vent pipe
vm	water meter
wo	wash out
wsv	water stop valve
yg	yard gully

TREES (species / trunk diameter / max. spread / height)	
A	ash
AL	alder
AP	apple
BA	bay
B	blackthorn
CB	copper beech
CH	cherry
CY	cypress
EL	elder
FM	field maple
FR	fruit (general)
HB	hornbeam
HC	horse chestnut
HO	holm oak
HV	hawthorn
HY	holly
HZ	hazel
JM	japanese maple
LB	laburnum
LO	locust
LR	laurel
M	magpie
MG	monkey puzzle
OK	oak
P	pine
PL	plane
PM	plum
PQ	poplar
R	redwood
RD	red oak
RH	rhododendron
RO	rowan
SB	silver birch
SC	sweet chestnut
SP	scots pine
SU	spice
SY	sycamore
TU	tulip
U	unidentified
W	willow
WB	whitebeam
Y	yew

FENCES	
bwf	barbed wire fence
cbf	closed-board fence
cp	concrete post
cpf	chestnut paling fence
cwf	chicken wire fence
irf	iron railing fence
pkf	picket fence
prf	post and rail fence
pwf	post and wire fence
scf	security fence
sp	steel post
wmf	wire mesh fence
wwf	wood panel fence

LEVELS	
cl	cover level
dpc	damp-proof course
fl	floor level
gu	gully level
il	invert level
oh	overhead cable level
sof	suffit level
th	threshold level
us	underside level
wl	water level
wt	wall top

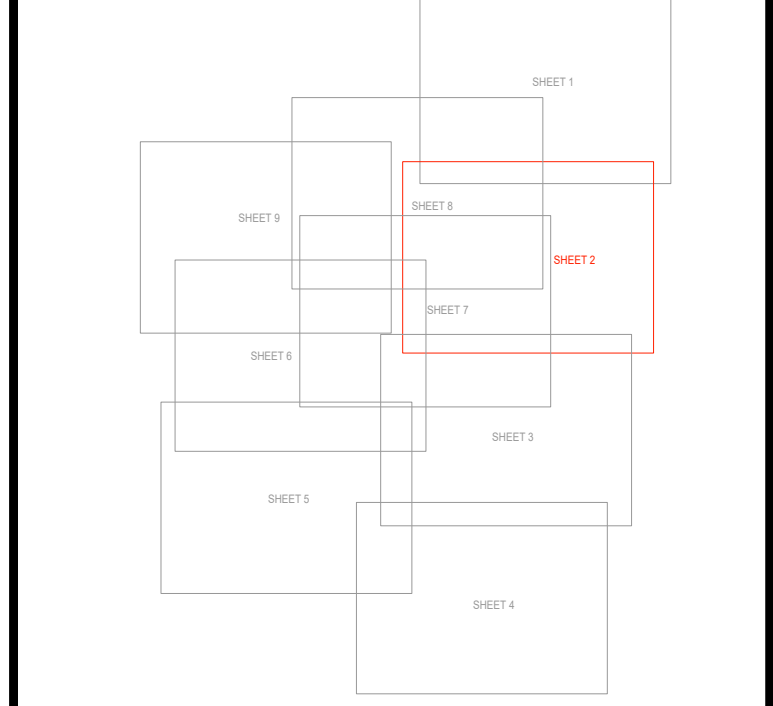

NOTES

The survey grid has been related to OS National Grid using a flat earth projection and metric scale factor of 1, centred on Station [W116]. Levels are related to OS datum determined from the National GPS Network using OSGM15.

All setting out should be referenced to the permanent control stations shown on this survey. Do not use GNSS/GPS operating on the OS Active Network without first carrying out a site calibration.

The position and height of adjacent buildings have been obtained using higher level reflectorless measurement and may not take account of single storey extensions or conservatories below the line of sight.



t: 023 8081 1081 w: siteline.co.uk

Drawing Title

SITE SURVEY

Drawing Number

36WJ01

Client

BARRATT DAVID WILSON HOMES

Contact

LAND WEST OF LIDSEY ROAD
WOODGATE

Scale

1:200 at A0

Drawn by

HB

Checked by

IA

Date

NOVEMBER 2024

Surveyor(s)

HB

Client

IA

SHEET 2 OF 9

