


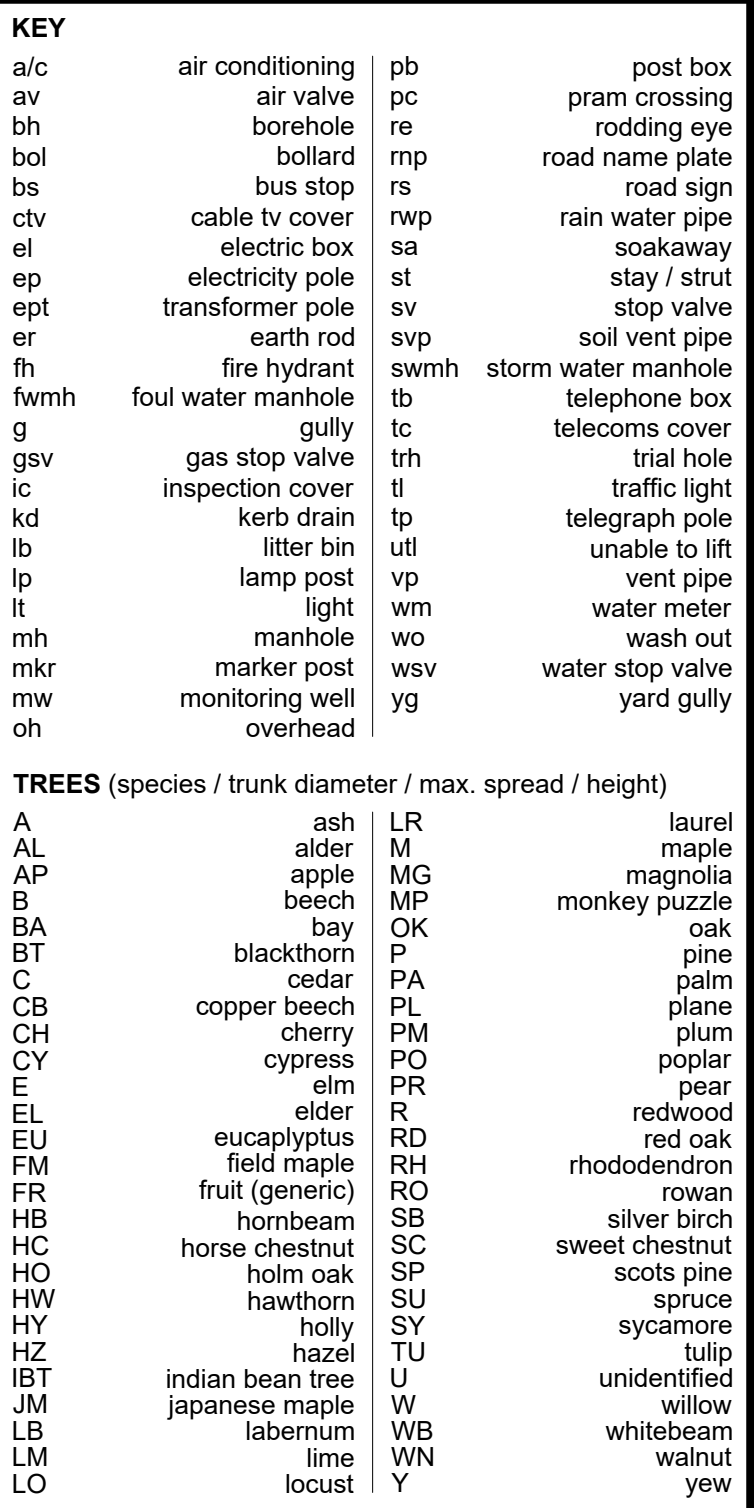

FENCES		LEVELS	
bwl	barbed wire fence	cl	cover level
cbsf	closed-board fence	dpc	damp-proof course
cc	concrete post	fl	floor level
ch	chestnut paling fence	gu	gully level
cnf	chicken wire fence	il	invert level
irf	iron railing fence	oh	overhead cable level
pkf	picket fence	sof	soffit level
prf	post and rail fence	th	threshold level
pwf	post and wire fence	u/s	underside level
scf	security fence	wl	water level
spf	steel post	wt	wall top
wmf	wire mesh fence		
wpf	wood panel fence		

NOTES

The survey grid has been related to OS National Grid using a flat earth projection and metric scale factor of 1, centred on Station [WJ16]. Levels are related to OS datum determined from the National GPS Network using OSGM15.

All setting out should be referenced to the permanent control stations shown on this survey. Do not use GNSS/GPS operating on the OS Active Network without first carrying out a site calibration.

The position and height of adjacent buildings have been obtained using higher level reflectorless measurement and may not take account of single storey extensions or conservatories below the line of sight.



t: 023 8081 1081 w: siteline.co.uk

Drawing Title

Drawing Number
36WJ01 SHEET 3 OF 9

BARRATT DAVID WILSON HOMES

LAND WEST OF LIDSEY ROAD
WOODGATE

Scale	Date
1:200 at A0	NOVEMBER 2024
Surveyor(s)	Drawn by
HB	HB
	Checked by
	IA

