

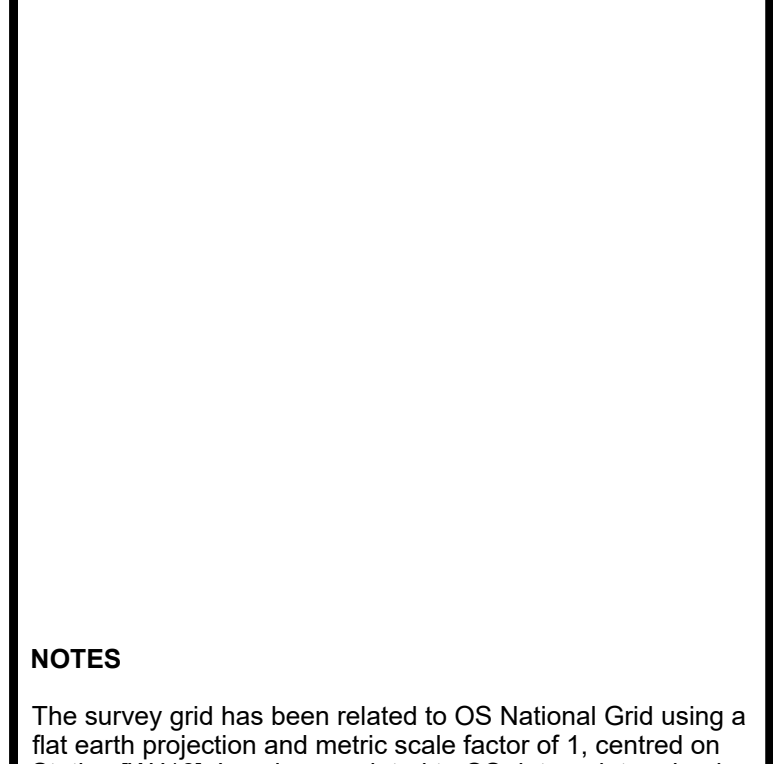


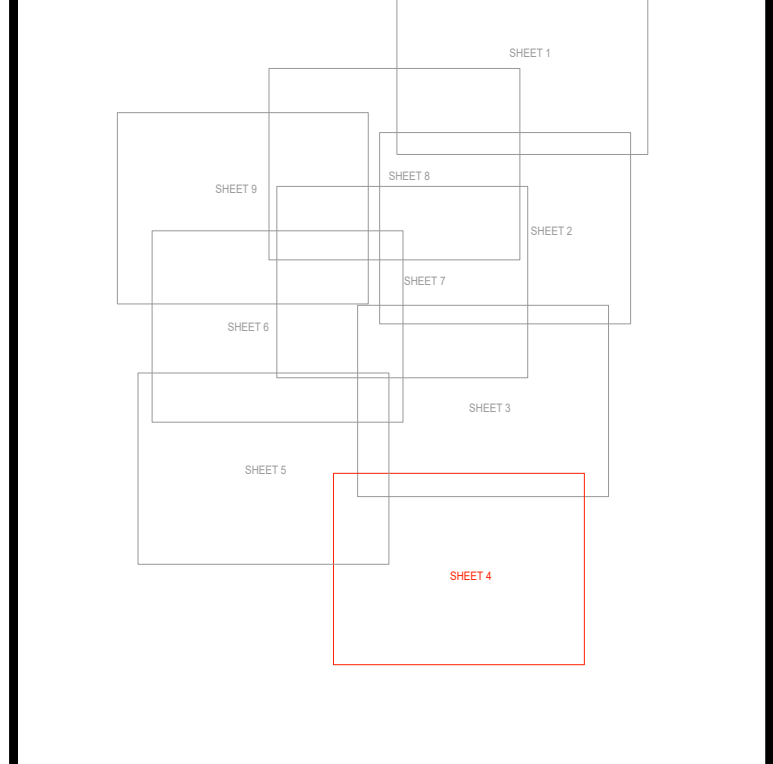

KEY			
a/c	air conditioning	pb	post box
av	air valve	pc	pram crossing
bo	booth	rd	rodding eye
bol	bollard	rp	road name plate
bs	bus stop	rs	road sign
cb	cable tv cover	rw	rain water pipe
el	electric box	sa	soakaway
ep	electricity pole	st	slay / strut
ext	transformer pole	sv	stop valve
er	earth rod	svp	soil vent pipe
fn	fire hydrant	swmh	storm water manhole
fwmh	foul water manhole	tb	telephone box
g	gas stop	tc	telecoms cover
gv	gas stop valve	th	trial hole
ic	inspection cover	tl	traffic light
kd	kerb drain	tp	telegraph pole
ls	litter bin	ul	unable to lift
lp	lamp post	vp	vent pipe
lt	light	vm	water meter
mh	manhole	wo	wash out
mk	marker post	wsv	water stop valve
mkr	marker post	yg	yard gully
mw	monitoring well		
oh	overhead		

TREES (species / trunk diameter / max. spread / height)			
A	ash	LR	laurel
AL	alder	M	maple
AP	apple	MG	magnolia
B	beech	MP	monkey puzzle
BA	bay	OK	oak
C	blackthorn	P	pine
CB	cedar	PL	plum
CT	copper beech	PL	plane
CH	cherry	PM	poplar
CY	cypress	PQ	pear
EL	elm	PR	pear
EU	elder	R	redwood
FR	eucalyptus	RD	red oak
FM	field maple	RH	rhododendron
FR	fruit (general)	RO	rowan
HB	hornbeam	SB	silver birch
HC	horse chestnut	SC	sweet chestnut
HO	holm oak	SP	scots pine
HW	hawthorn	SU	spice
HY	holly	SY	sycamore
HZ	hazel	TU	tulip
IB	indian bean tree	U	untideweed
JM	japanese maple	W	willow
LB	laburnum	WB	whitebeam
LM	lime	VN	walnut
LO	locust	Y	yew

FENCES		LEVELS	
bwf	barbed wire fence	cl	cover level
cbf	closed-board fence	dpc	damp-proof course
cp	concrete post	fl	floor level
cpf	chestnut paling fence	gu	gully level
cwf	chicken wire fence	il	invert level
irf	iron railing fence	oh	overhead cable level
pkf	picket fence	suf	suff level
prf	post and rail fence	th	threshold level
pwf	post and wire fence	u/s	underside level
scf	security fence	wl	water level
sp	steel post	wt	wall top
wmf	wire mesh fence		
wpf	wood panel fence		

 

NOTES

The survey grid has been related to OS National Grid using a flat earth projection and metric scale factor of 1, centred on Station [WU16]. Levels are related to OS datum determined from the National GPS Network using OSGM15.

All setting out should be referenced to the permanent control stations shown on this survey. Do not use GNSS/GPS operating on the OS Active Network without first carrying out a site calibration.

The position and height of adjacent buildings have been obtained using higher level reflectorless measurement and may not take account of single storey extensions or conservatories below the line of sight.



t: 023 8081 1081 w: siteline.co.uk

Drawing Title	
SITE SURVEY	
Drawing Number	36WJ01 SHEET 4 OF 9
Client	BARRATT DAVID WILSON HOMES
Contract	LAND WEST OF LIDSEY ROAD WOODGATE
Scale	1:200 at A0
Date	NOVEMBER 2024
Surveyor(s)	HB
Drawn by	HB
Checked by	IA