


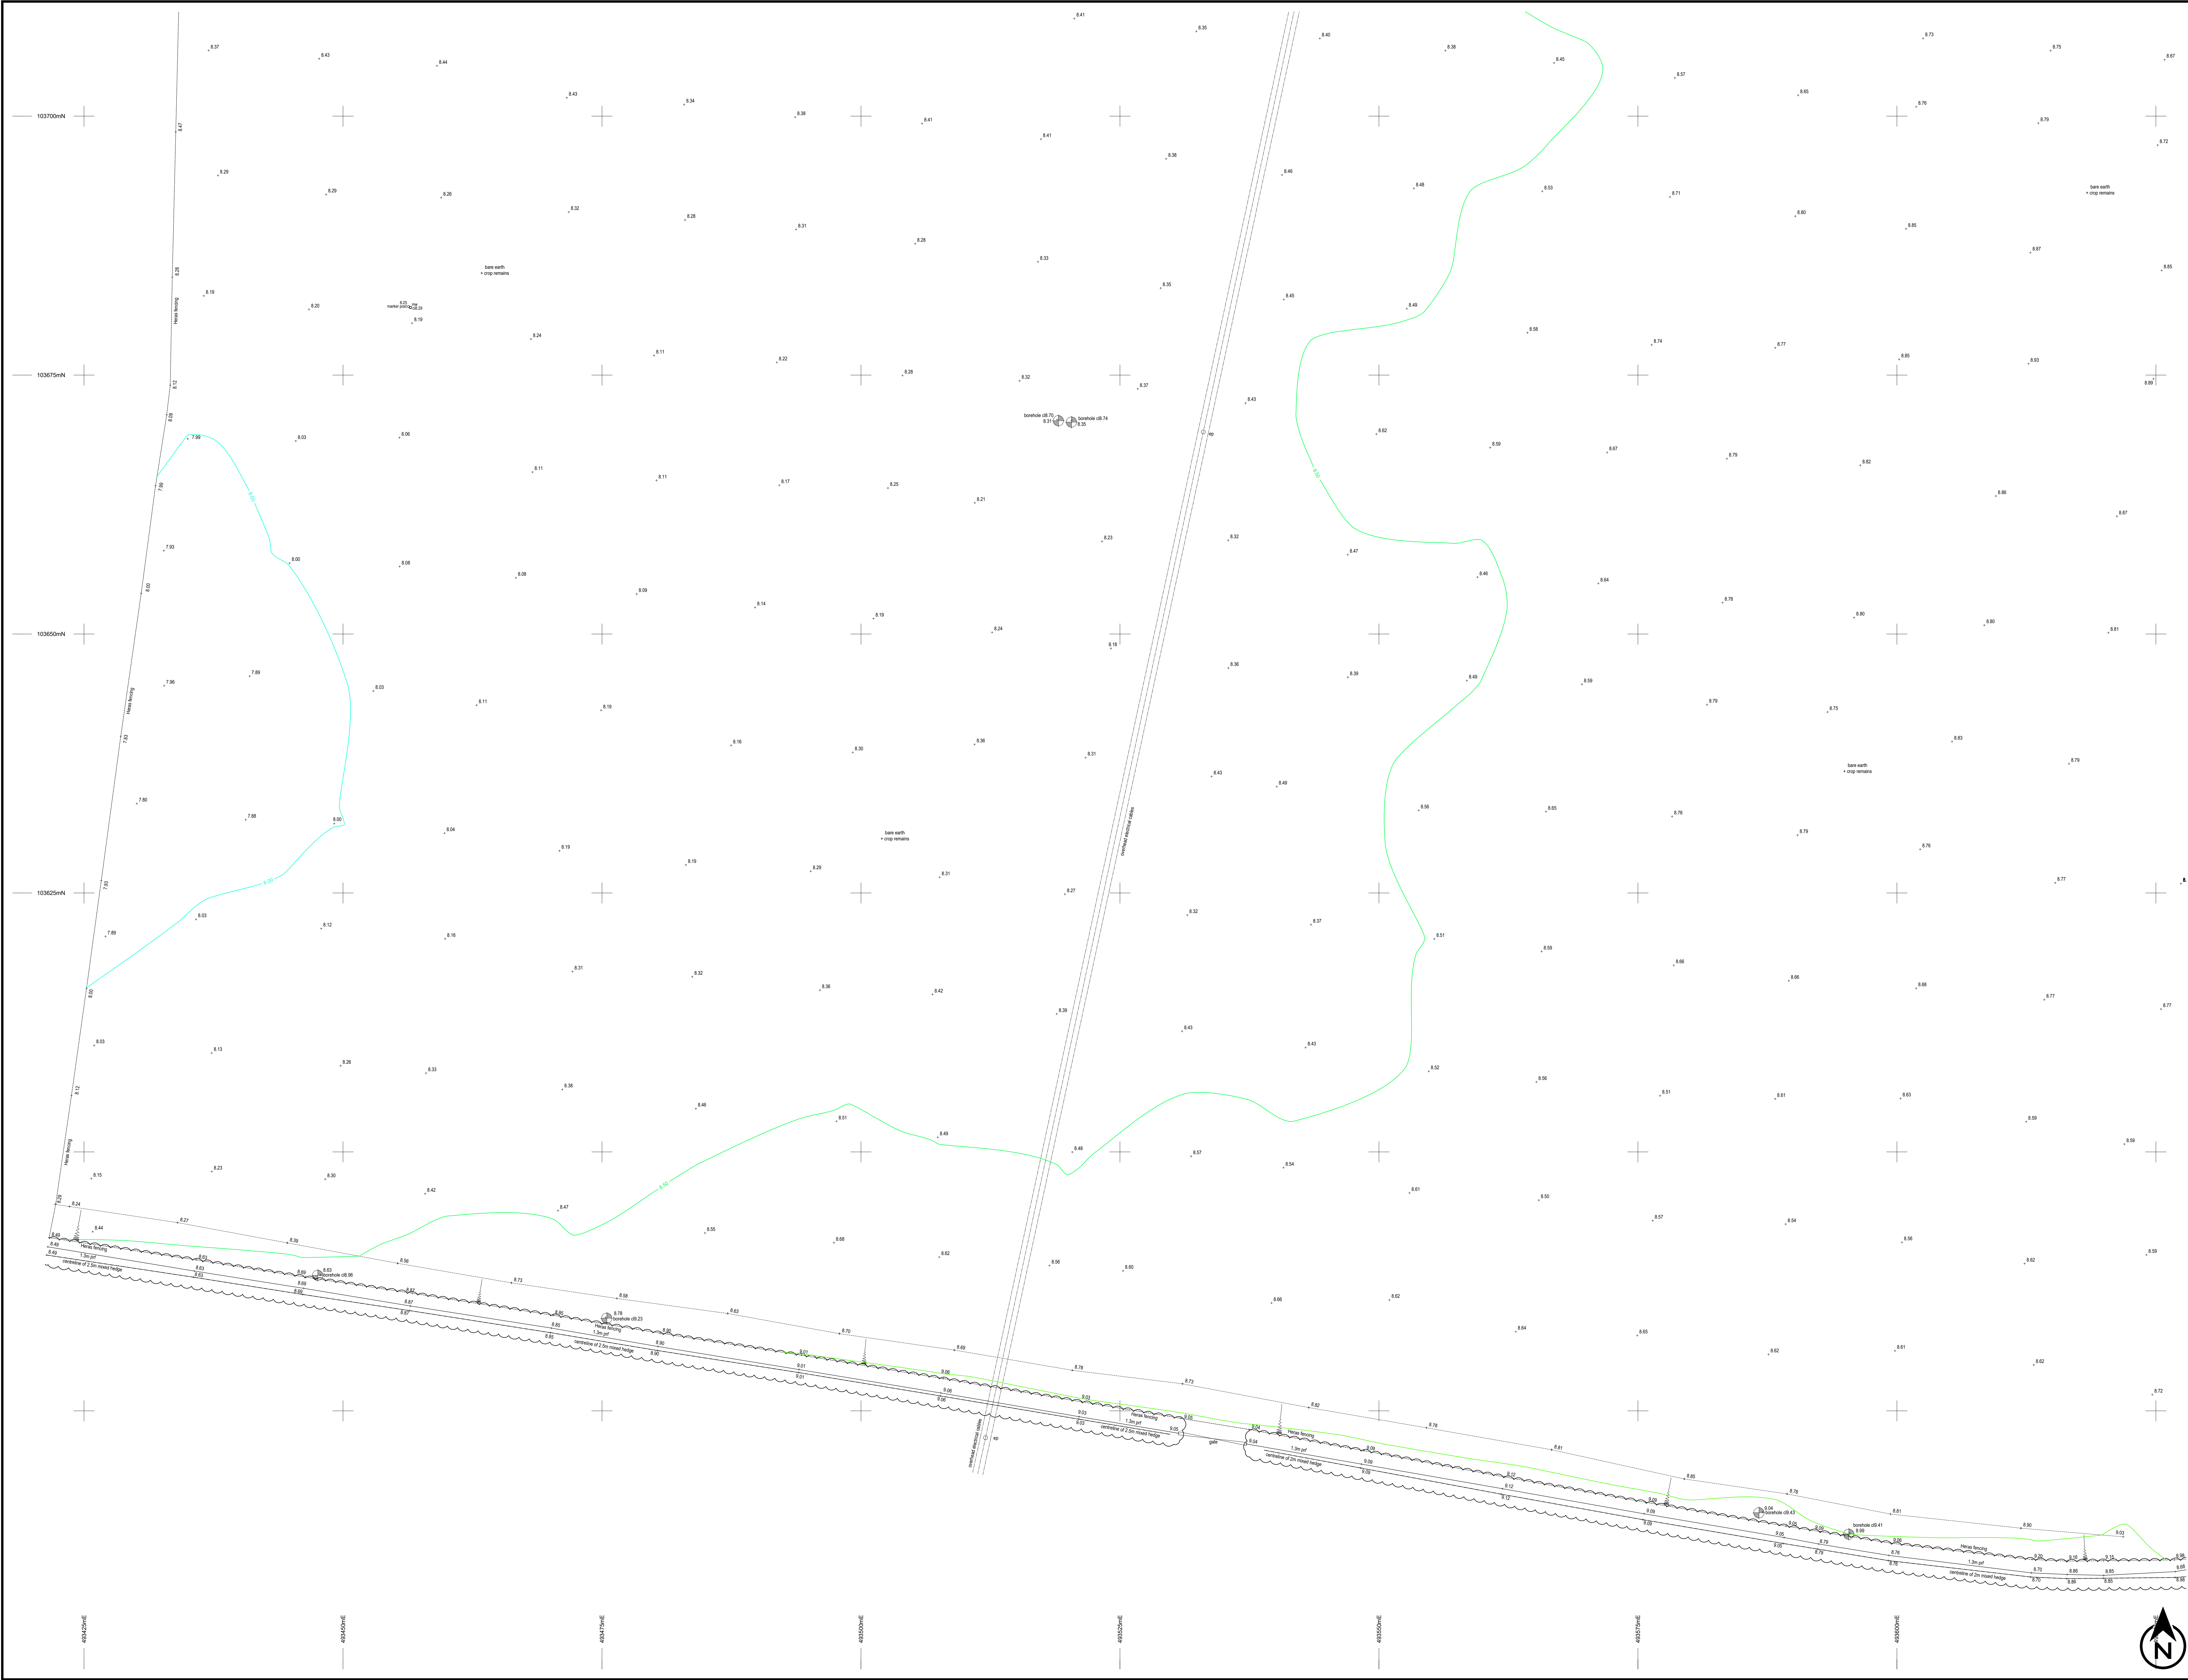


KEY			
a/c	air conditioning	pb	post box
av	air valve	pc	pram crossing
bt	booth	re	rodding eye
bol	bollard	rs	road name plate
bs	bus stop	rs	road sign
cb	cable tv cover	rw	rain water pipe
el	electric box	sa	soakaway
ep	electricity pole	st	slay / strut
er	transformer pole	sv	stop valve
fn	fire hydrant	sw	storm water manhole
fw	foul water manhole	tb	telephone box
g	gully	tc	telecoms cover
gv	gas stop valve	th	trial hole
ic	inspection cover	tl	traffic light
kd	kerb drain	tp	telegraph pole
ld	litter bin	ul	unable to lift
lp	lamp post	vp	vent pipe
lt	light	wm	water meter
mh	manhole	wo	wash out
mkr	marker post	ws	water stop valve
mw	monitoring well	yg	yard gully
oh	overhead		
TREES (species / trunk diameter / max. spread / height)			
A	ash	LR	laurel
AP	alder	MG	maple
B	birch	PM	pear
BP	beech	PM	monkey puzzle
BT	blackthorn	P	plane
C	cam	PL	pine
CB	copper beech	PL	cherry
CH	chestnut	PR	pear
CY	cypress	PO	poplar
EL	elder	PR	pear
EU	eucalyptus	RD	red oak
F	field maple	RD	red oak
FR	fraxinus	SB	rowan
FM	field (fern) oak	SB	rowan
H	holm oak	SC	scots pine
HO	horse chestnut	SC	scots chestnut
HC	holm oak	SC	scots pine
HU	hawthorn	SP	spice
HY	holly	SY	sycamore
HU	hazel	U	unidentified
IBT	indian beech	U	unidentified
J	japanese maple	W	willow
L	laburnum	WB	whitebeam
LO	locust	WN	willow
L	locust	W	willow

FENCES		LEVELS	
bwf	barbed wire fence	cl	cover level
cb	closed-board fence	dpc	damp-proof course
cp	concrete post	fl	floor level
cpf	chestnut paling fence	gu	gully level
cwf	chicken wire fence	il	invert level
irf	iron railing fence	oh	overhead cable level
pf	picket fence	so	soffit level
prf	post and rail fence	th	threshold level
pwf	post and wire fence	u/s	underside level
scf	security fence	wl	water level
sp	steel post	wt	wall top
wf	wire mesh fence		
wnf	wood nagen fence		

FENCES			
bwf	barbed wire fence	cl	cover level
cbf	closed-board fence	dpc	damp-proof course
cp	concrete post	fl	floor level
cpf	chestnut paling fence	gu	gully level
cwf	chicken wire fence	il	invert level
if	iron railing fence	oh	overhead cable level
pkf	picket fence	sof	suffit level
prf	post and rail fence	th	threshold level
pwf	post and wire fence	uls	underside level
scf	security fence	wl	water level
sp	steel post	wt	wall top
wmf	wire mesh fence		
wpf	wood panel fence		

LEVELS		
cl	cover level	
dpc	damp-proof course	
fl	floor level	
gu	gully level	
il	invert level	
oh	overhead cable level	
sof	suffit level	
th	threshold level	
uls	underside level	
wl	water level	
wt	wall top	

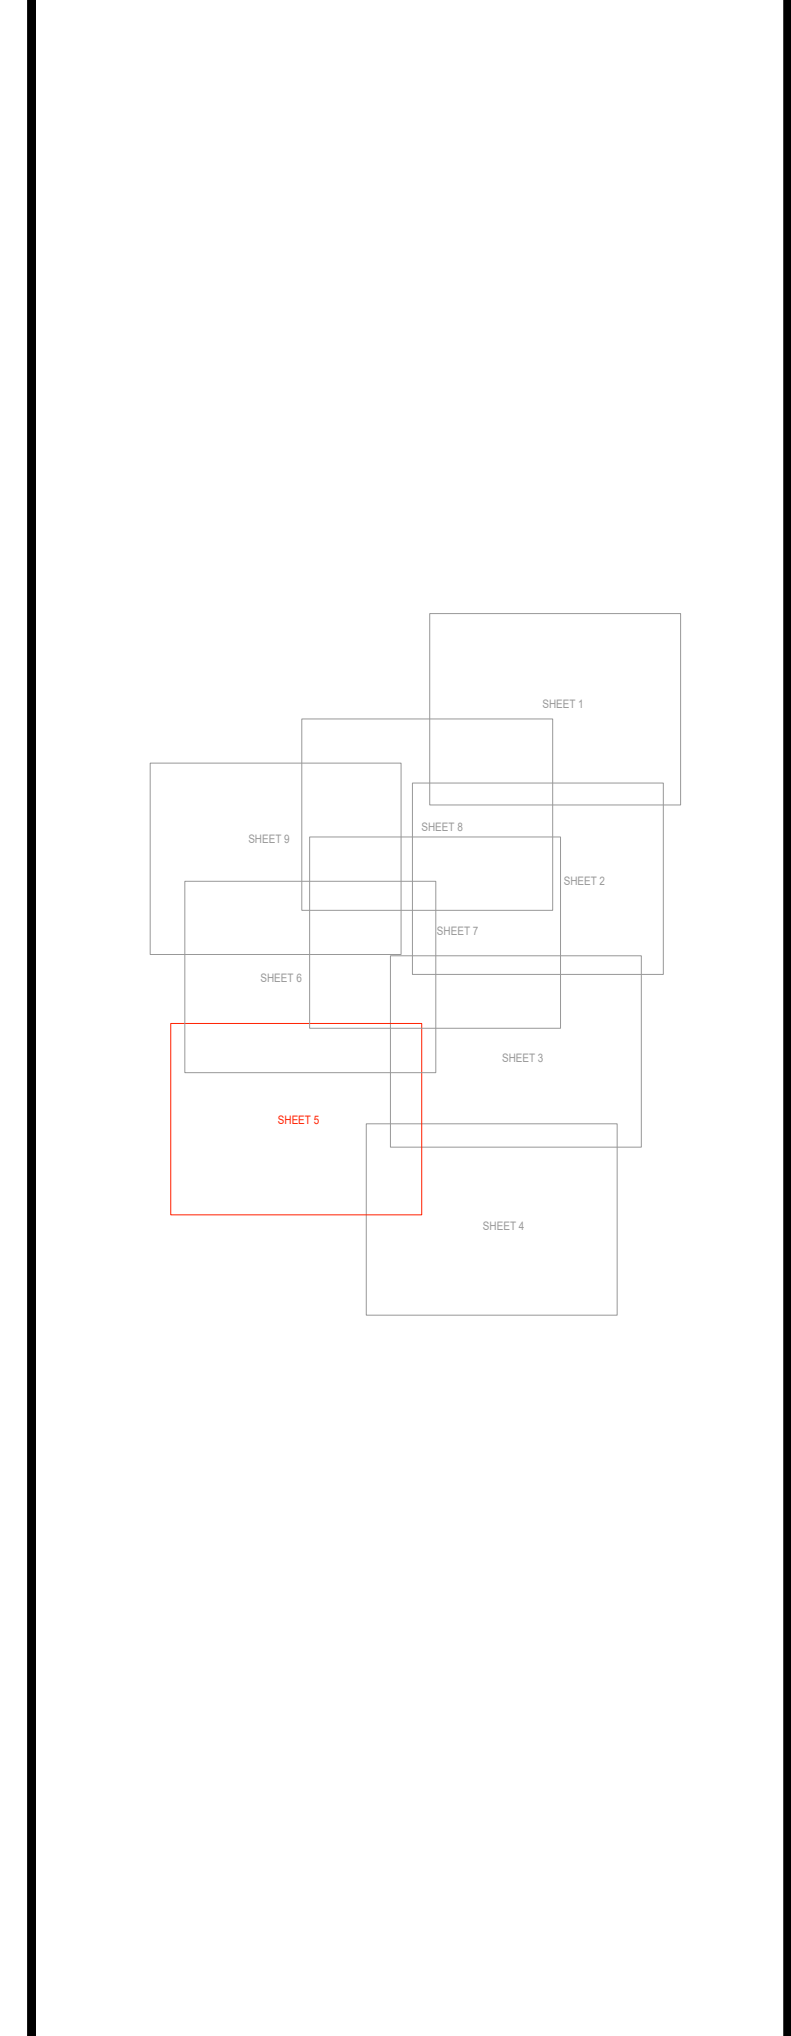

NOTES

The survey grid has been related to OS National Grid using a flat earth projection and metric scale factor of 1, centred on Station [WJ16]. Levels are related to OS datum determined from the National GPS Network using OSGM15.

All setting out should be referenced to the permanent control stations shown on this survey. Do not use GNSS/GPS operating on the OS Active Network without first carrying out a site calibration.

The position and height of adjacent buildings have been obtained using higher level reflectorless measurement and may not take account of single storey extensions or conservatories below the line of sight.



t: 023 8081 1081 w: siteline.co.uk

Drawing Title

SITE SURVEY

Drawing Number

36WJ01

Client

BARRATT DAVID WILSON HOMES

Contract

LAND WEST OF LIDSEY ROAD WOODGATE

Scale

1:200 at A0

Date

NOVEMBER 2024

Surveyor(s)

HB

Drawn by

HB

Checked by

IA