

KEY:

Proposed Adoptable Sewers:

Foul sewer

Proposed Private Drainage:

Foul drain

Storm drain

Rodding eye

Yard gully

Acro drain

Filter Drain

Highway gullies to discharge via permeavoids to a permeable sub-base

Beany kerbs

Permeable block paving

Impermeable block paving

All private inspection chambers shall be polypropylene non-access chambers in accordance with The Building Regulations, Part H.

Chamber sizes:
Depth to invert <0.6m DN300
Depth to invert >0.6m DN475

Invert levels shown thus: F10.00 S10.00

Finished floor levels shown thus: FFL 10.00

Stepped Cavity Tray SCT

External Brickwork EXT BWK

Tanking T T T

Slab on Edge SOE

Retaining Wall RWALL




Fall Arrows

Proposed Levels

Primary Access

Secondary Access

KEY PLAN:

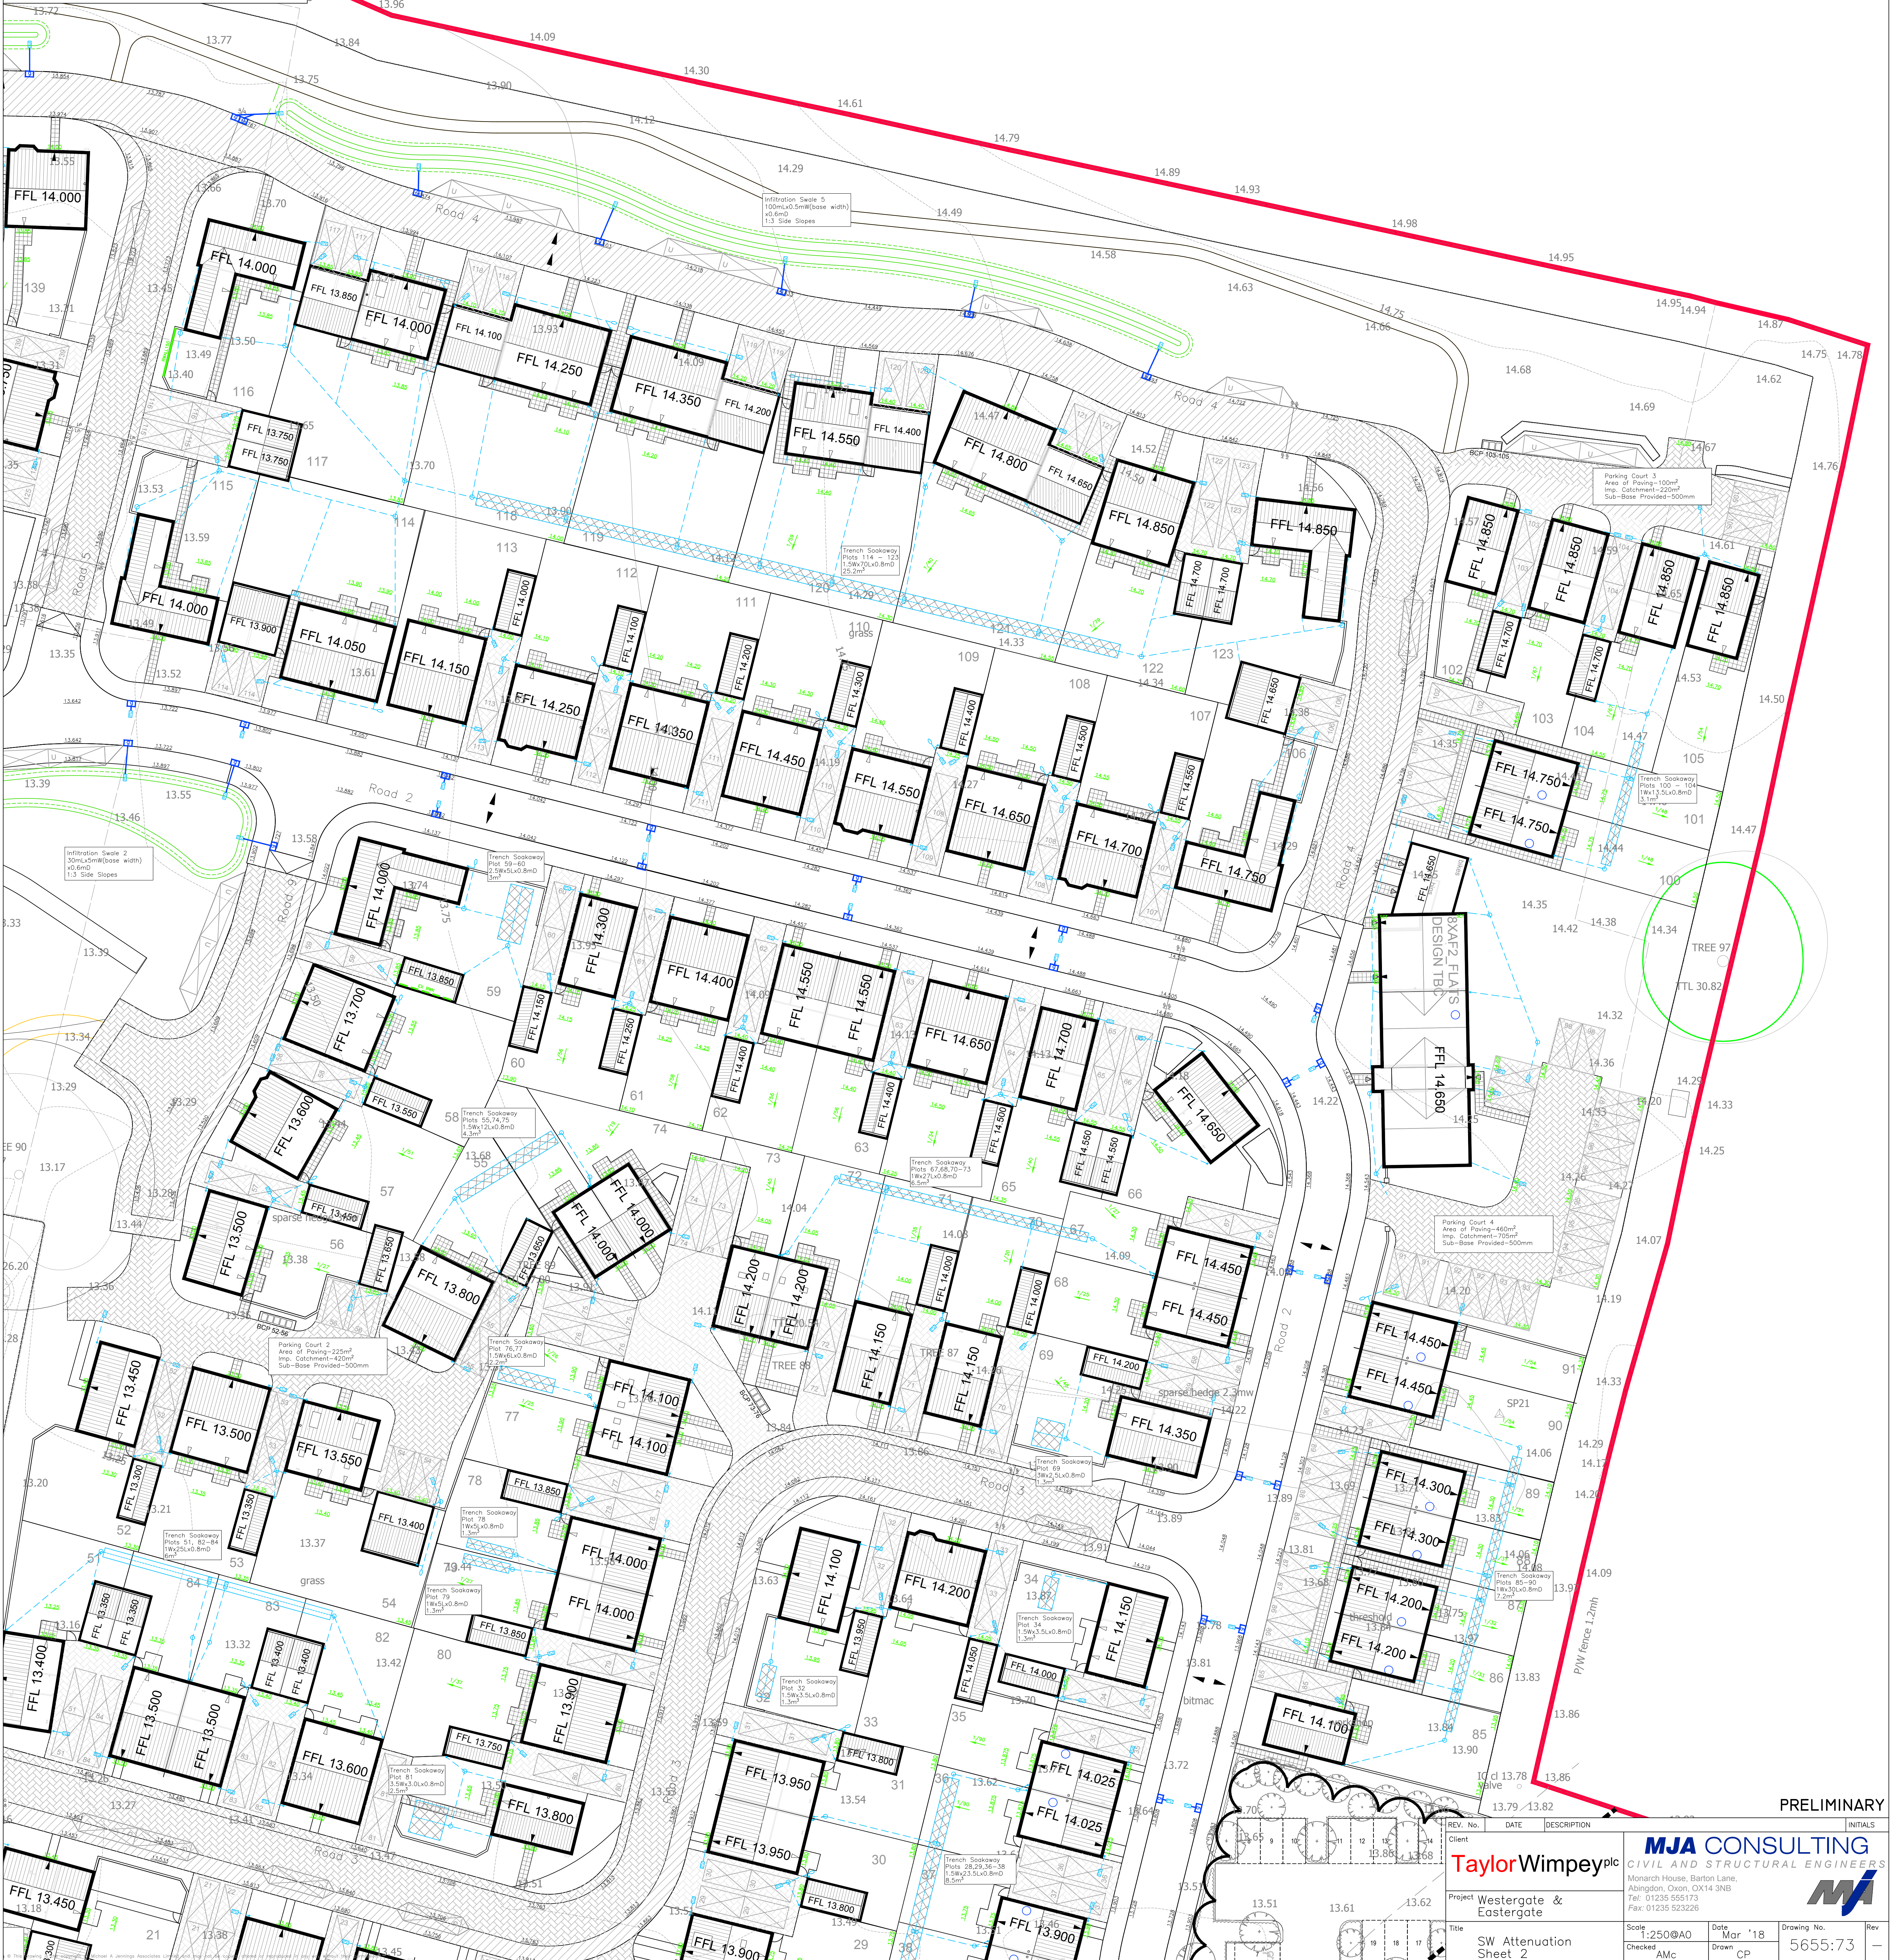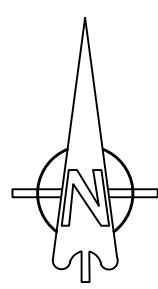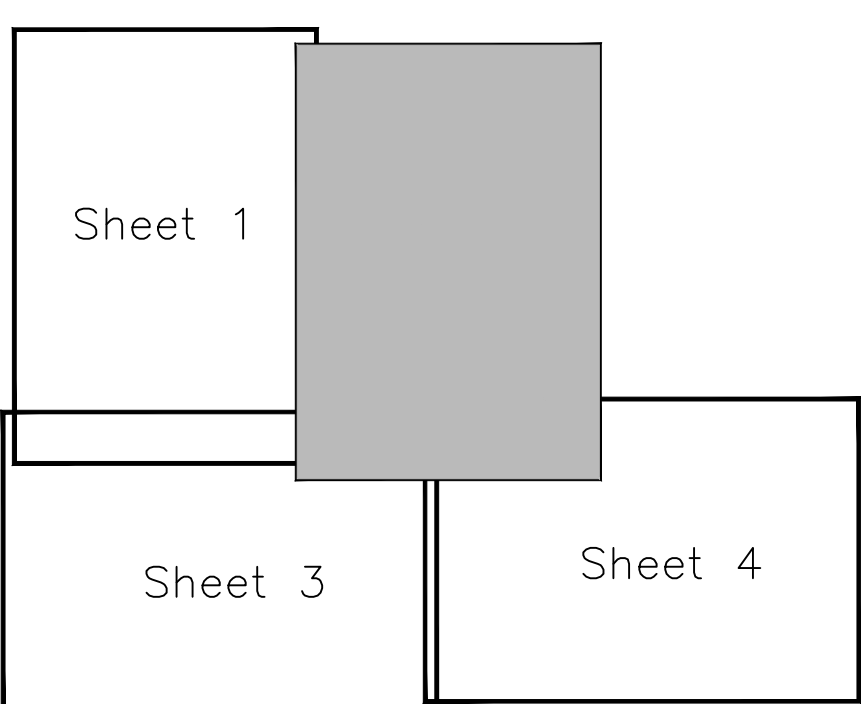

PRELIMINARY

REV. No.	DATE	DESCRIPTION	INITIALS
Client			
Taylor Wimpey plc			
Project Westergate & Eastergate			
Title SW Attenuation Sheet 2			
Scale 1:250@A0	Date Mar '18	Drawing No. 5655:73	Rev -
Checked AMc	Drawn CP		

MJA CONSULTING
CIVIL AND STRUCTURAL ENGINEERS
Monarch House, Barton Lane,
Abingdon, Oxon, OX14 3NB
Tel: 01235 555173
Fax: 01235 523226

