



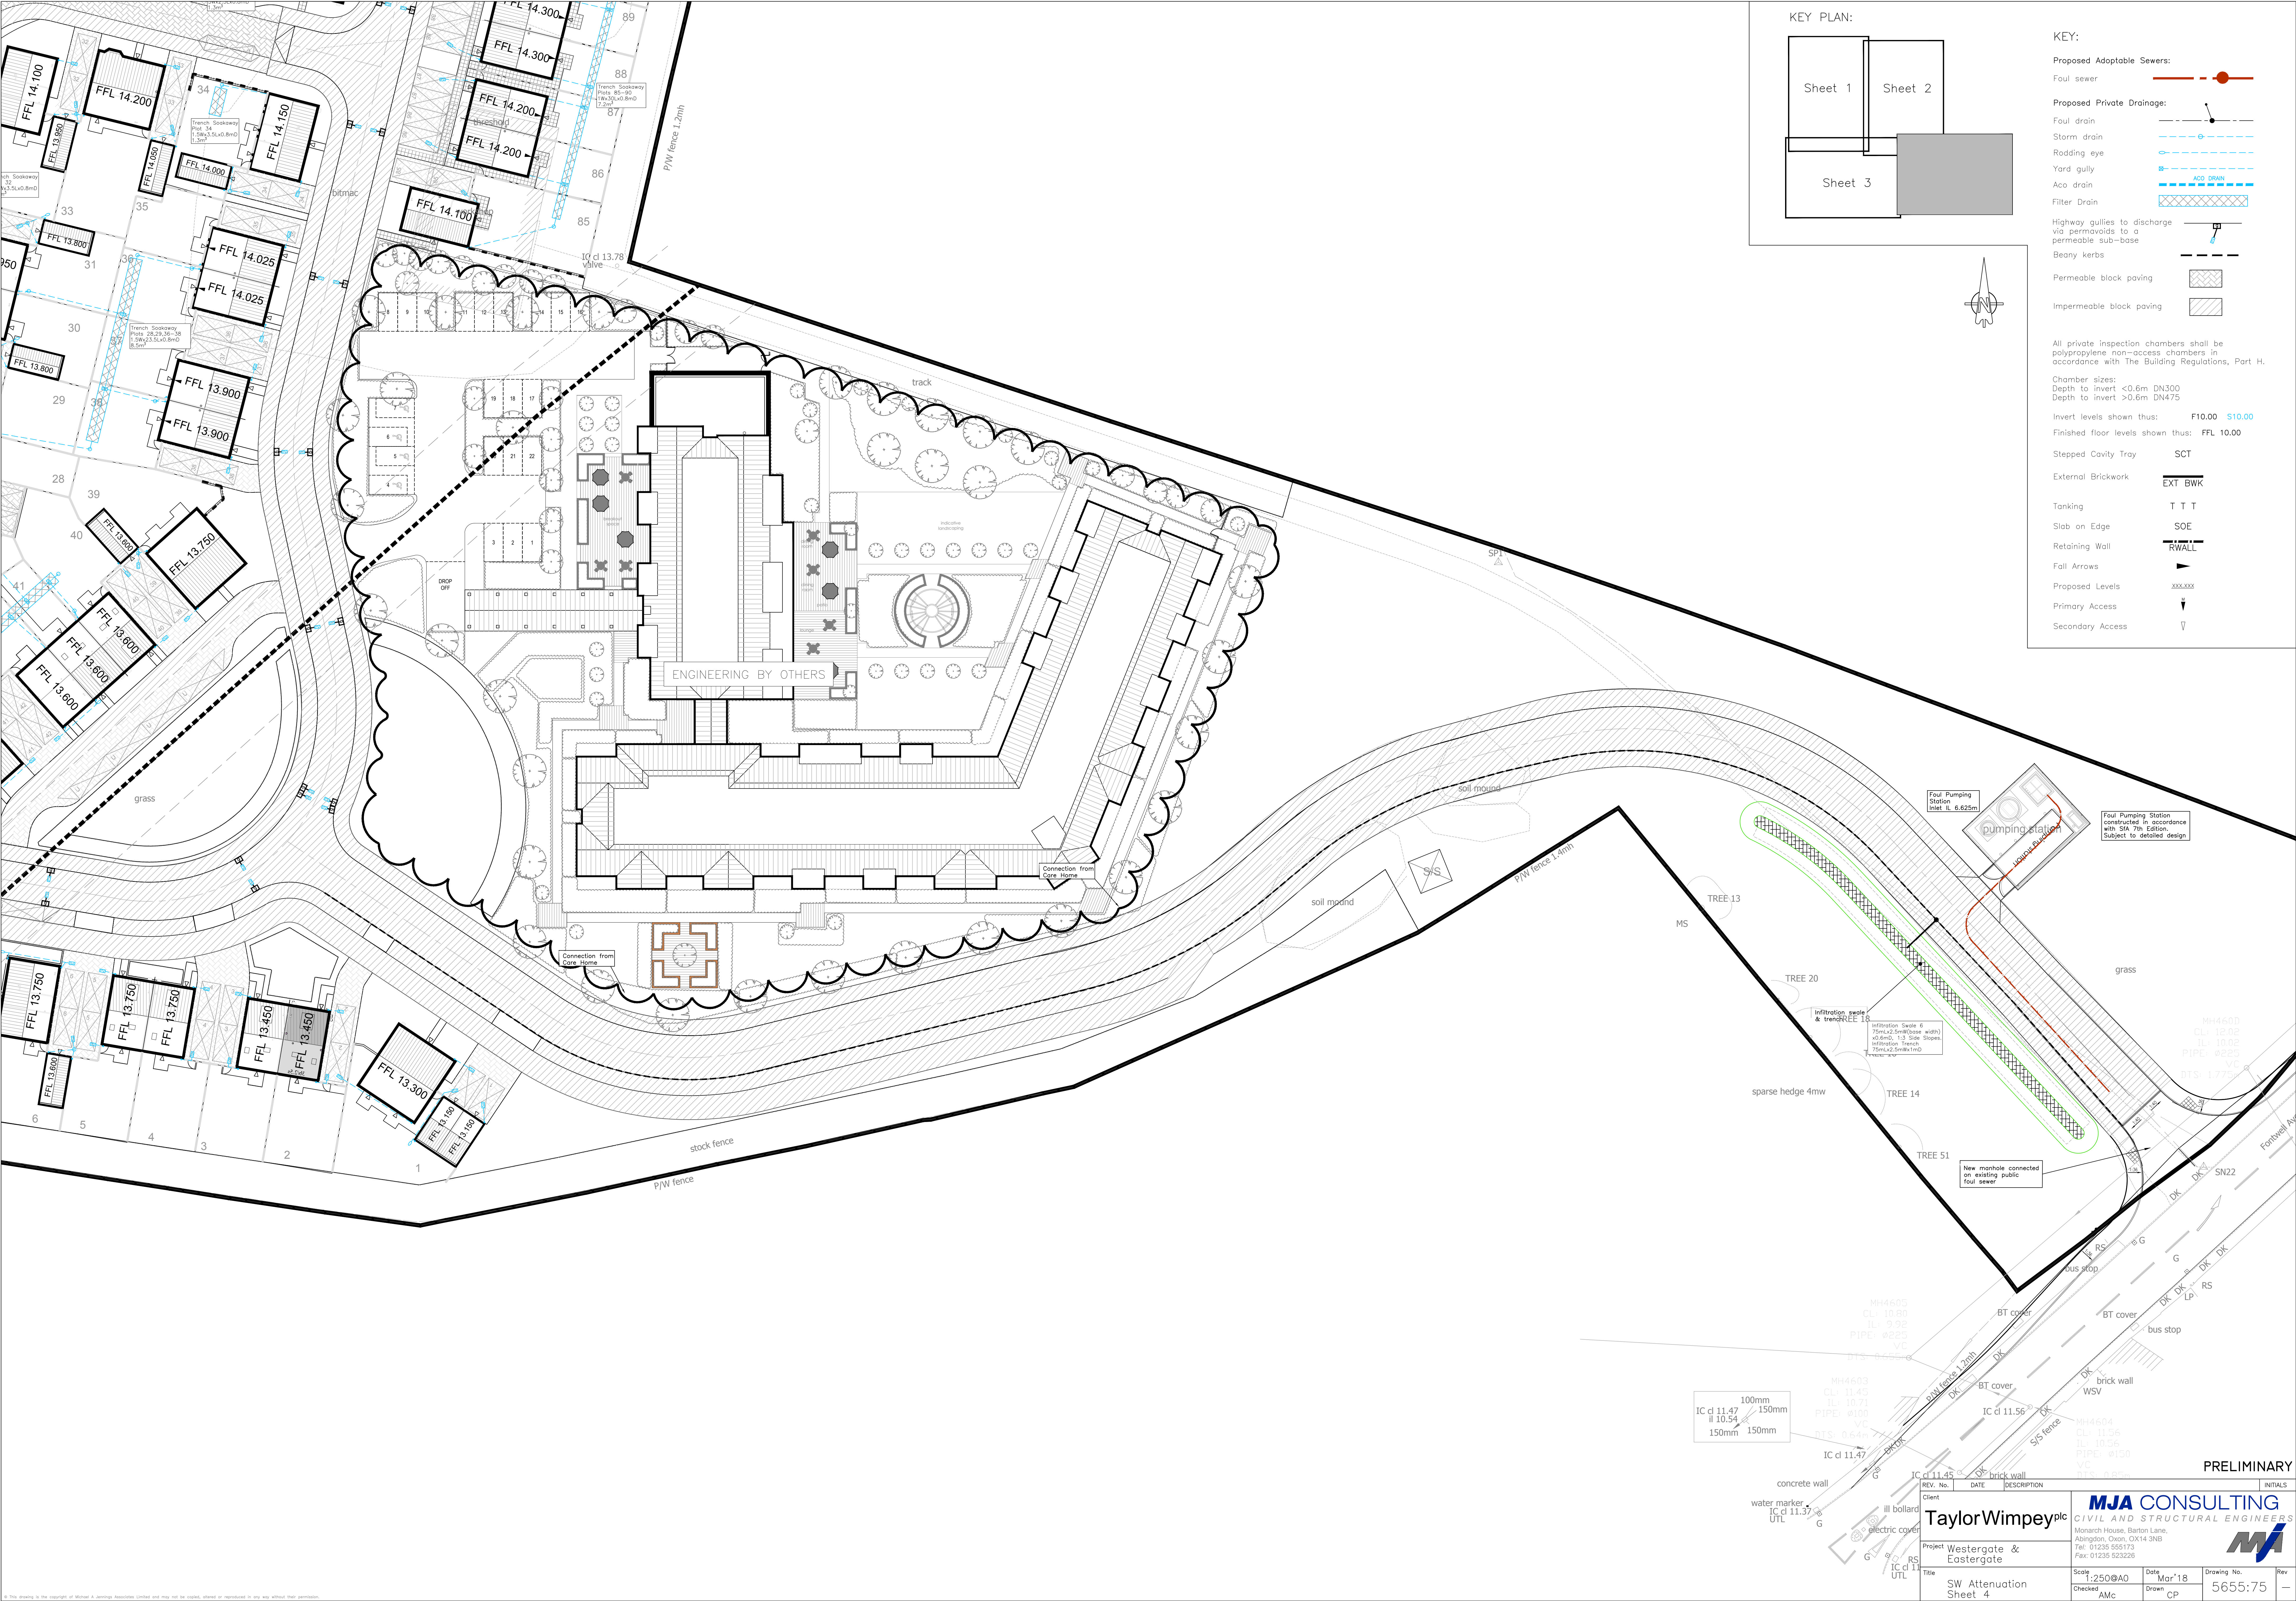

KEY PLAN:

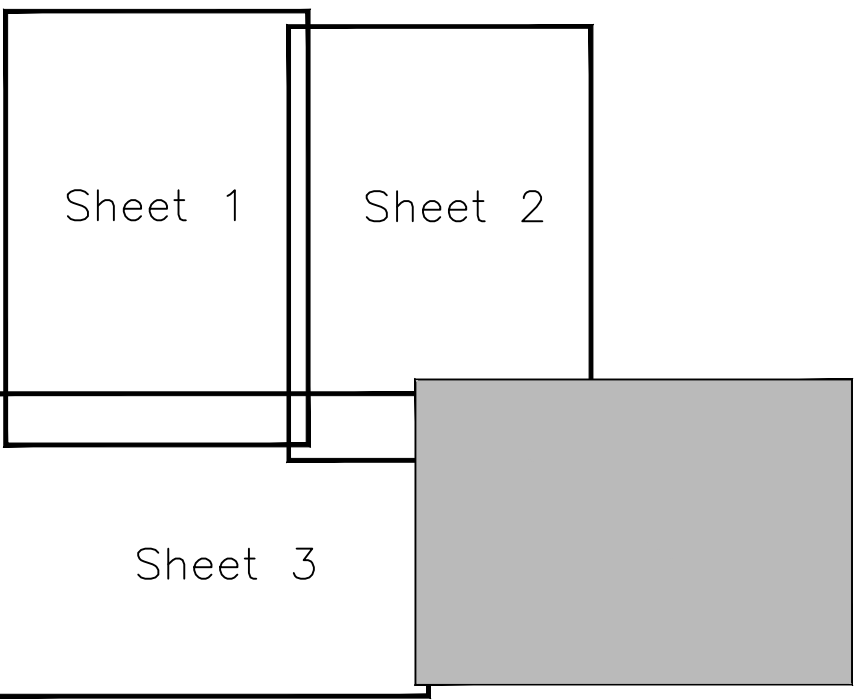

KEY:

Proposed Adoptable Sewers:

Foul sewer

Proposed Private Drainage:

Foul drain

Storm drain

Rodding eye

Yard gully

Aco drain

Filter Drain

Highway gullies to discharge via permeavoids to a permeable sub-base

Beony kerbs

Permeable block paving

Impermeable block paving

All private inspection chambers shall be polypropylene non-access chambers in accordance with The Building Regulations, Part H.

Chamber sizes:

Depth to invert <0.6m DN300

Depth to invert >0.6m DN475

Invert levels shown thus: F10.00 S10.00

Finished floor levels shown thus: FFL 10.00

Stepped Cavity Tray SCT

External Brickwork EXT BWK

Tanking T T T

Slab on Edge SOE

Retaining Wall RWALL

Fall Arrows

Proposed Levels xxx.xxx

Primary Access

Secondary Access

PRELIMINARY

Taylor Wimpey plc
Client
Project Westergate & Eastergate
Title SW Attenuation Sheet 4
Scale 1:250@A0
Date Mar'18
Drawn CP
Checked AMc
Drawing No. 5655:75
Rev -

MJA CONSULTING
CIVIL AND STRUCTURAL ENGINEERS
Monarch House, Barton Lane,
Abingdon, Oxon, OX14 3NB
Tel: 01235 555173
Fax: 01235 523226