

KEY:

Groundwater sample location




Single Driveway

Double Driveway

Maximum groundwater level

SuDS Formation Level

KEY PLAN:

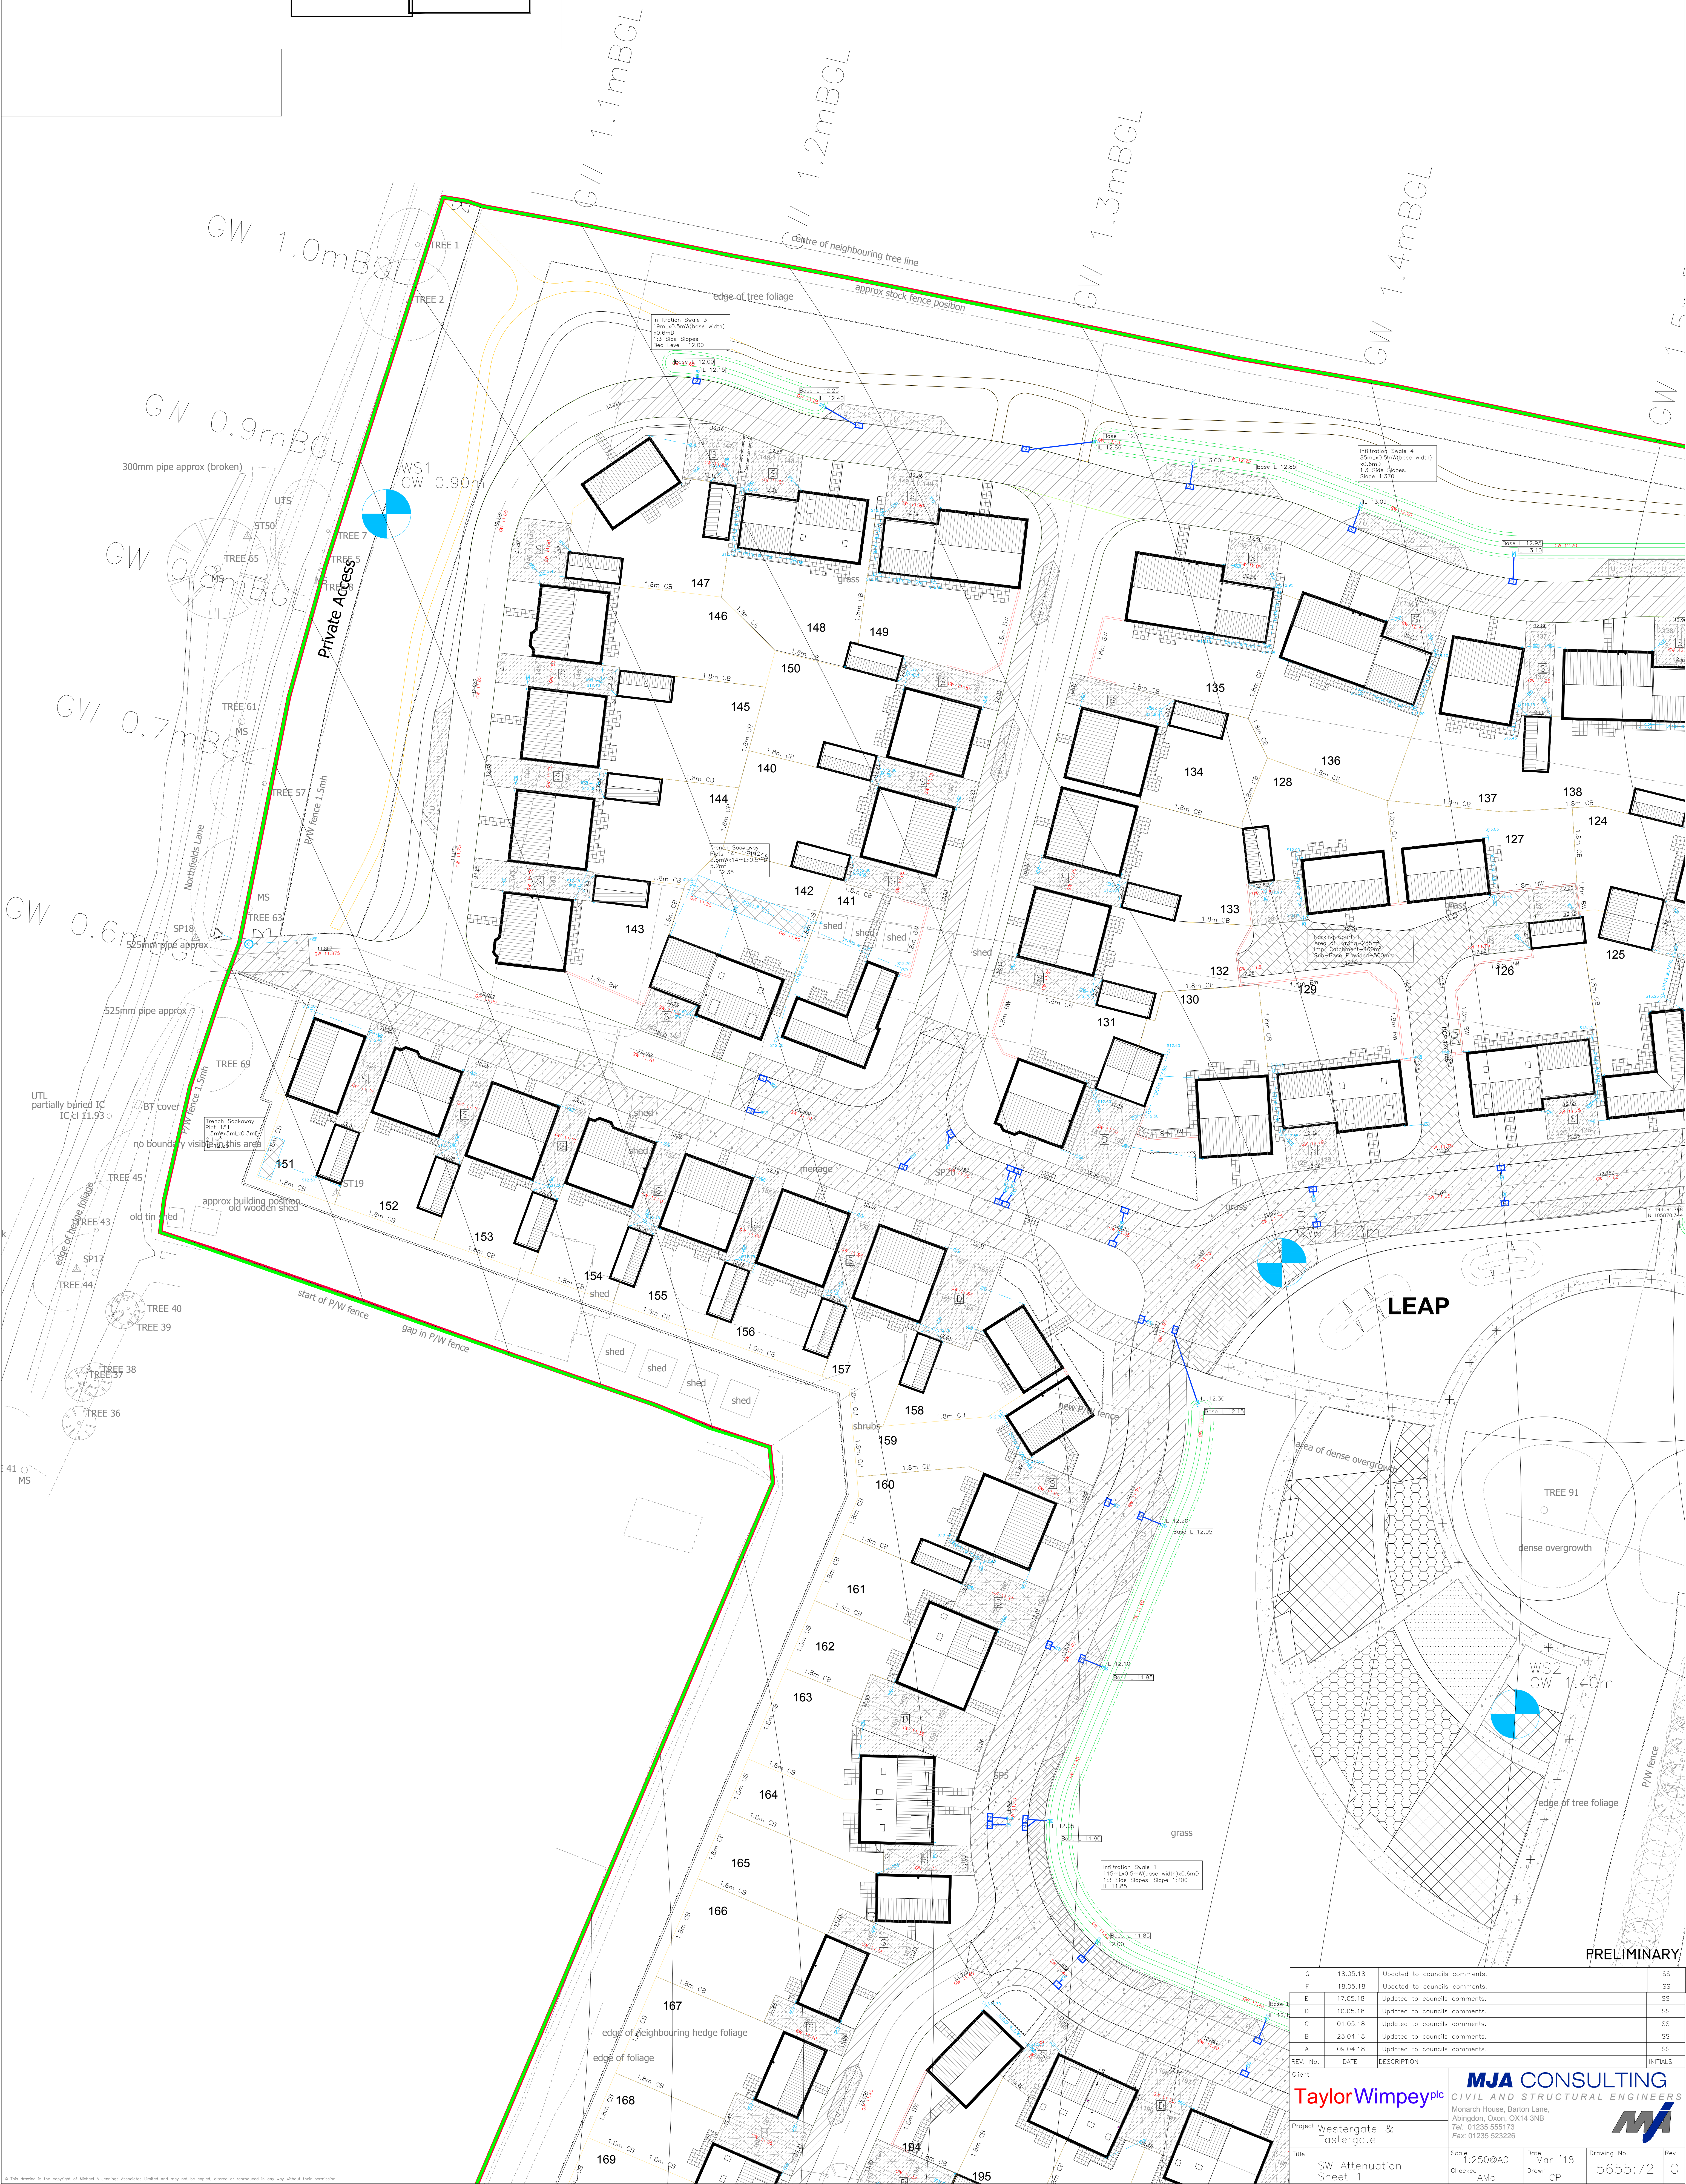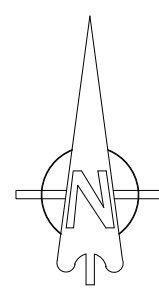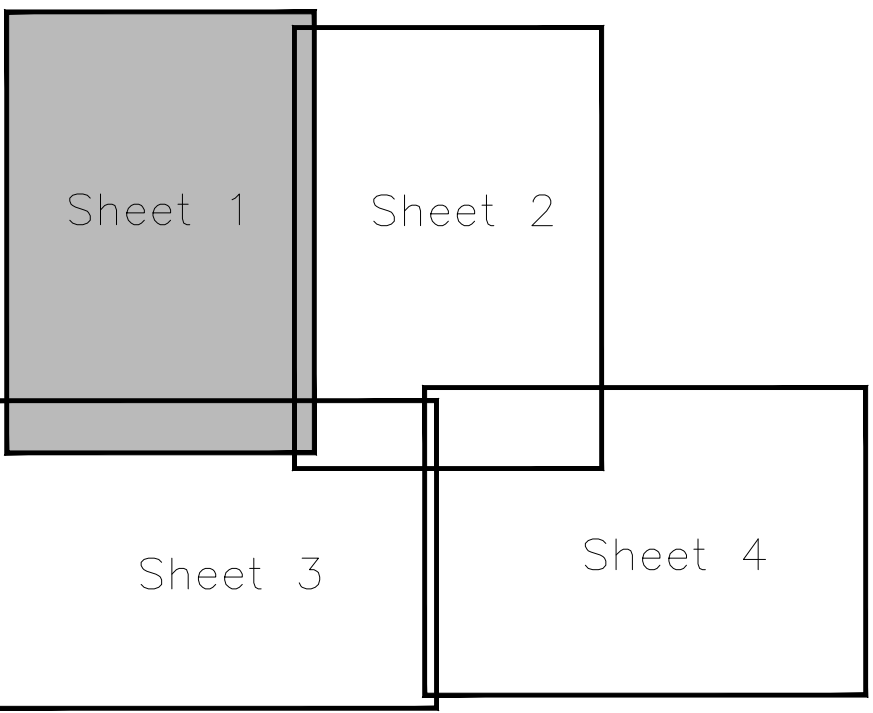

PRELIMINARY

G	18.05.18	Updated to councils comments.	SS
F	18.05.18	Updated to councils comments.	SS
E	17.05.18	Updated to councils comments.	SS
D	10.05.18	Updated to councils comments.	SS
C	01.05.18	Updated to councils comments.	SS
B	23.04.18	Updated to councils comments.	SS
A	09.04.18	Updated to councils comments.	SS
REV. No.	DATE	DESCRIPTION	INITIALS

Client

Taylor Wimpey

Project Westergate & Eastergate

Title SW Attenuation Sheet 1

MJA CONSULTING
CIVIL AND STRUCTURAL ENGINEERS
Monarch House, Barton Lane,
Abingdon, Oxon, OX14 3NB
Tel: 01235 555173
Fax: 01235 523226

MJA

Scale 1:250@A0

Checked AMc

Date Mar '18

Drawn CP

Drawing No. 5655:72

Rev G