

KEY:

Groundwater sample location

Single Driveway

Double Driveway

Maximum groundwater level GW 10.00



SuDS Formation Level 10.00

KEY PLAN:

Sheet 1

Shee

Sheet 4

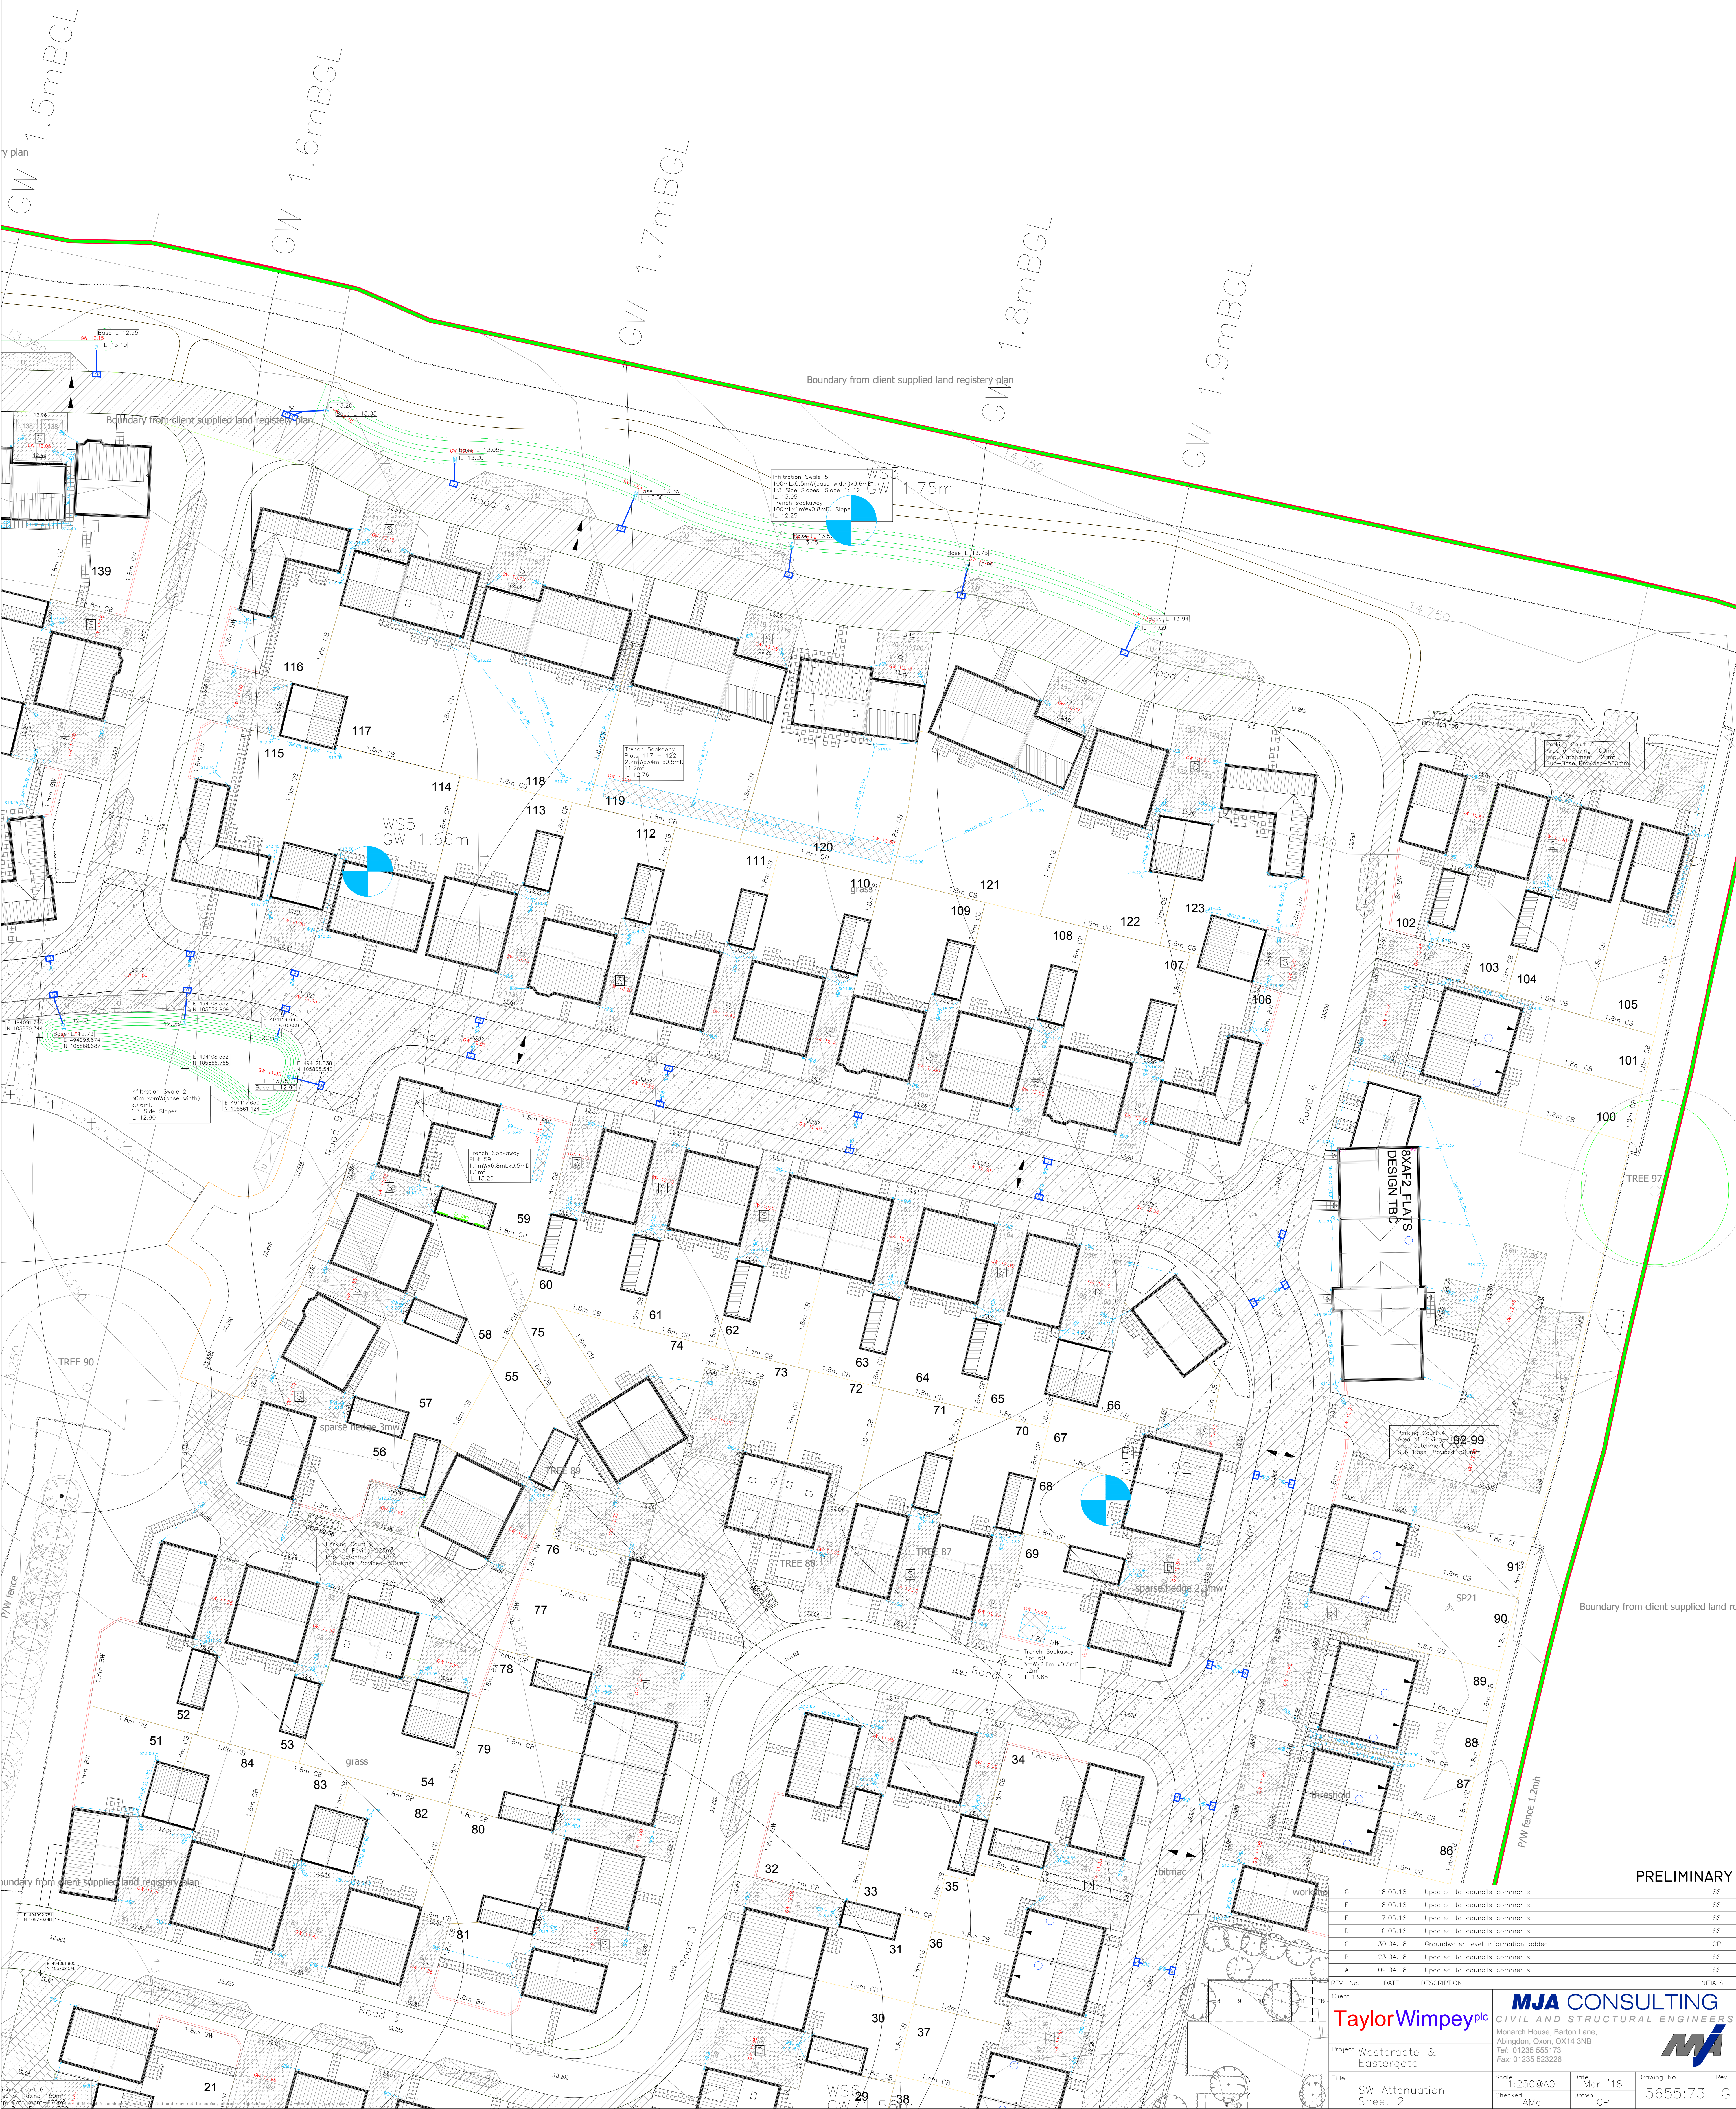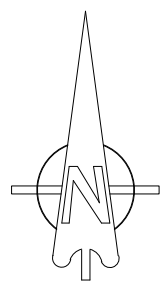

PRELIMINARY

G	18.05.18	Updated to councils comments.	SS
F	18.05.18	Updated to councils comments.	SS
E	17.05.18	Updated to councils comments.	SS
D	10.05.18	Updated to councils comments.	SS
C	30.04.18	Groundwater level information added.	CP
B	23.04.18	Updated to councils comments.	SS
A	09.04.18	Updated to councils comments.	SS

REV. No.	DATE	DESCRIPTION
Client		
Taylor Wimpey plc		

MJA CONSULTING
CIVIL AND STRUCTURAL ENGINEERS

Project	Westergate & Eastergate
---------	-------------------------

Monarch House, Barton Lane,
Abingdon, Oxon, OX14 3NB
Tel: 01235 555173
Fax: 01235 523226

ing No.	Rev
---------	-----