

KEY:

Groundwater sample location

Single Driveway

Double Driveway

Maximum groundwater level GW 10.00




SuDS Formation Level 10.00

KEY PLAN:

Sheet 1

Sheet 2

Sheet 4

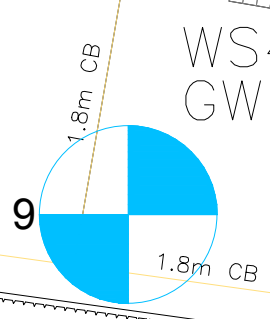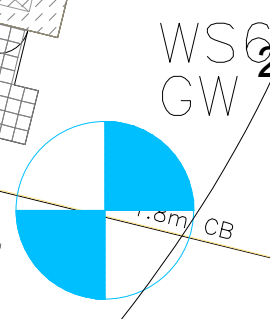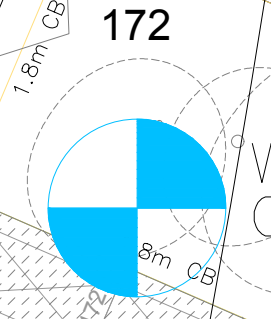

LEAP
(455m²)

PRELIMINARY

D	18.05.18	Updated to councils comments.	SS
F	18.05.18	Updated to councils comments.	SS
E	17.05.18	Updated to councils comments.	SS
D	10.05.18	Updated to councils comments.	SS
C	30.04.18	Groundwater level information added.	CP
B	23.04.18	Updated to councils comments.	SS
A	09.04.18	Updated to councils comments.	SS
REV.	DATE	DESCRIPTION	INITIALS

Client: **MJA CONSULTING**

Taylor Wimpey plc **MCA CONSULTING**
CIVIL AND STRUCTURAL ENGINEERS

Monarch House, Barton Lane,

Project	Westergate &	Abingdon, Oxon, OX14 3NB Tel: 01235 555173	
---------	--------------	---	---

Eastergate	Fax: 01235 523226			

Title	Scale	Date	Drawing No.	Rev
SW Attenuation	1:250@A0	Mar'18	E666-74	C

Sheet 3	Checked AMC	Drawn CP	3033.74	G
---------	----------------	-------------	---------	---