


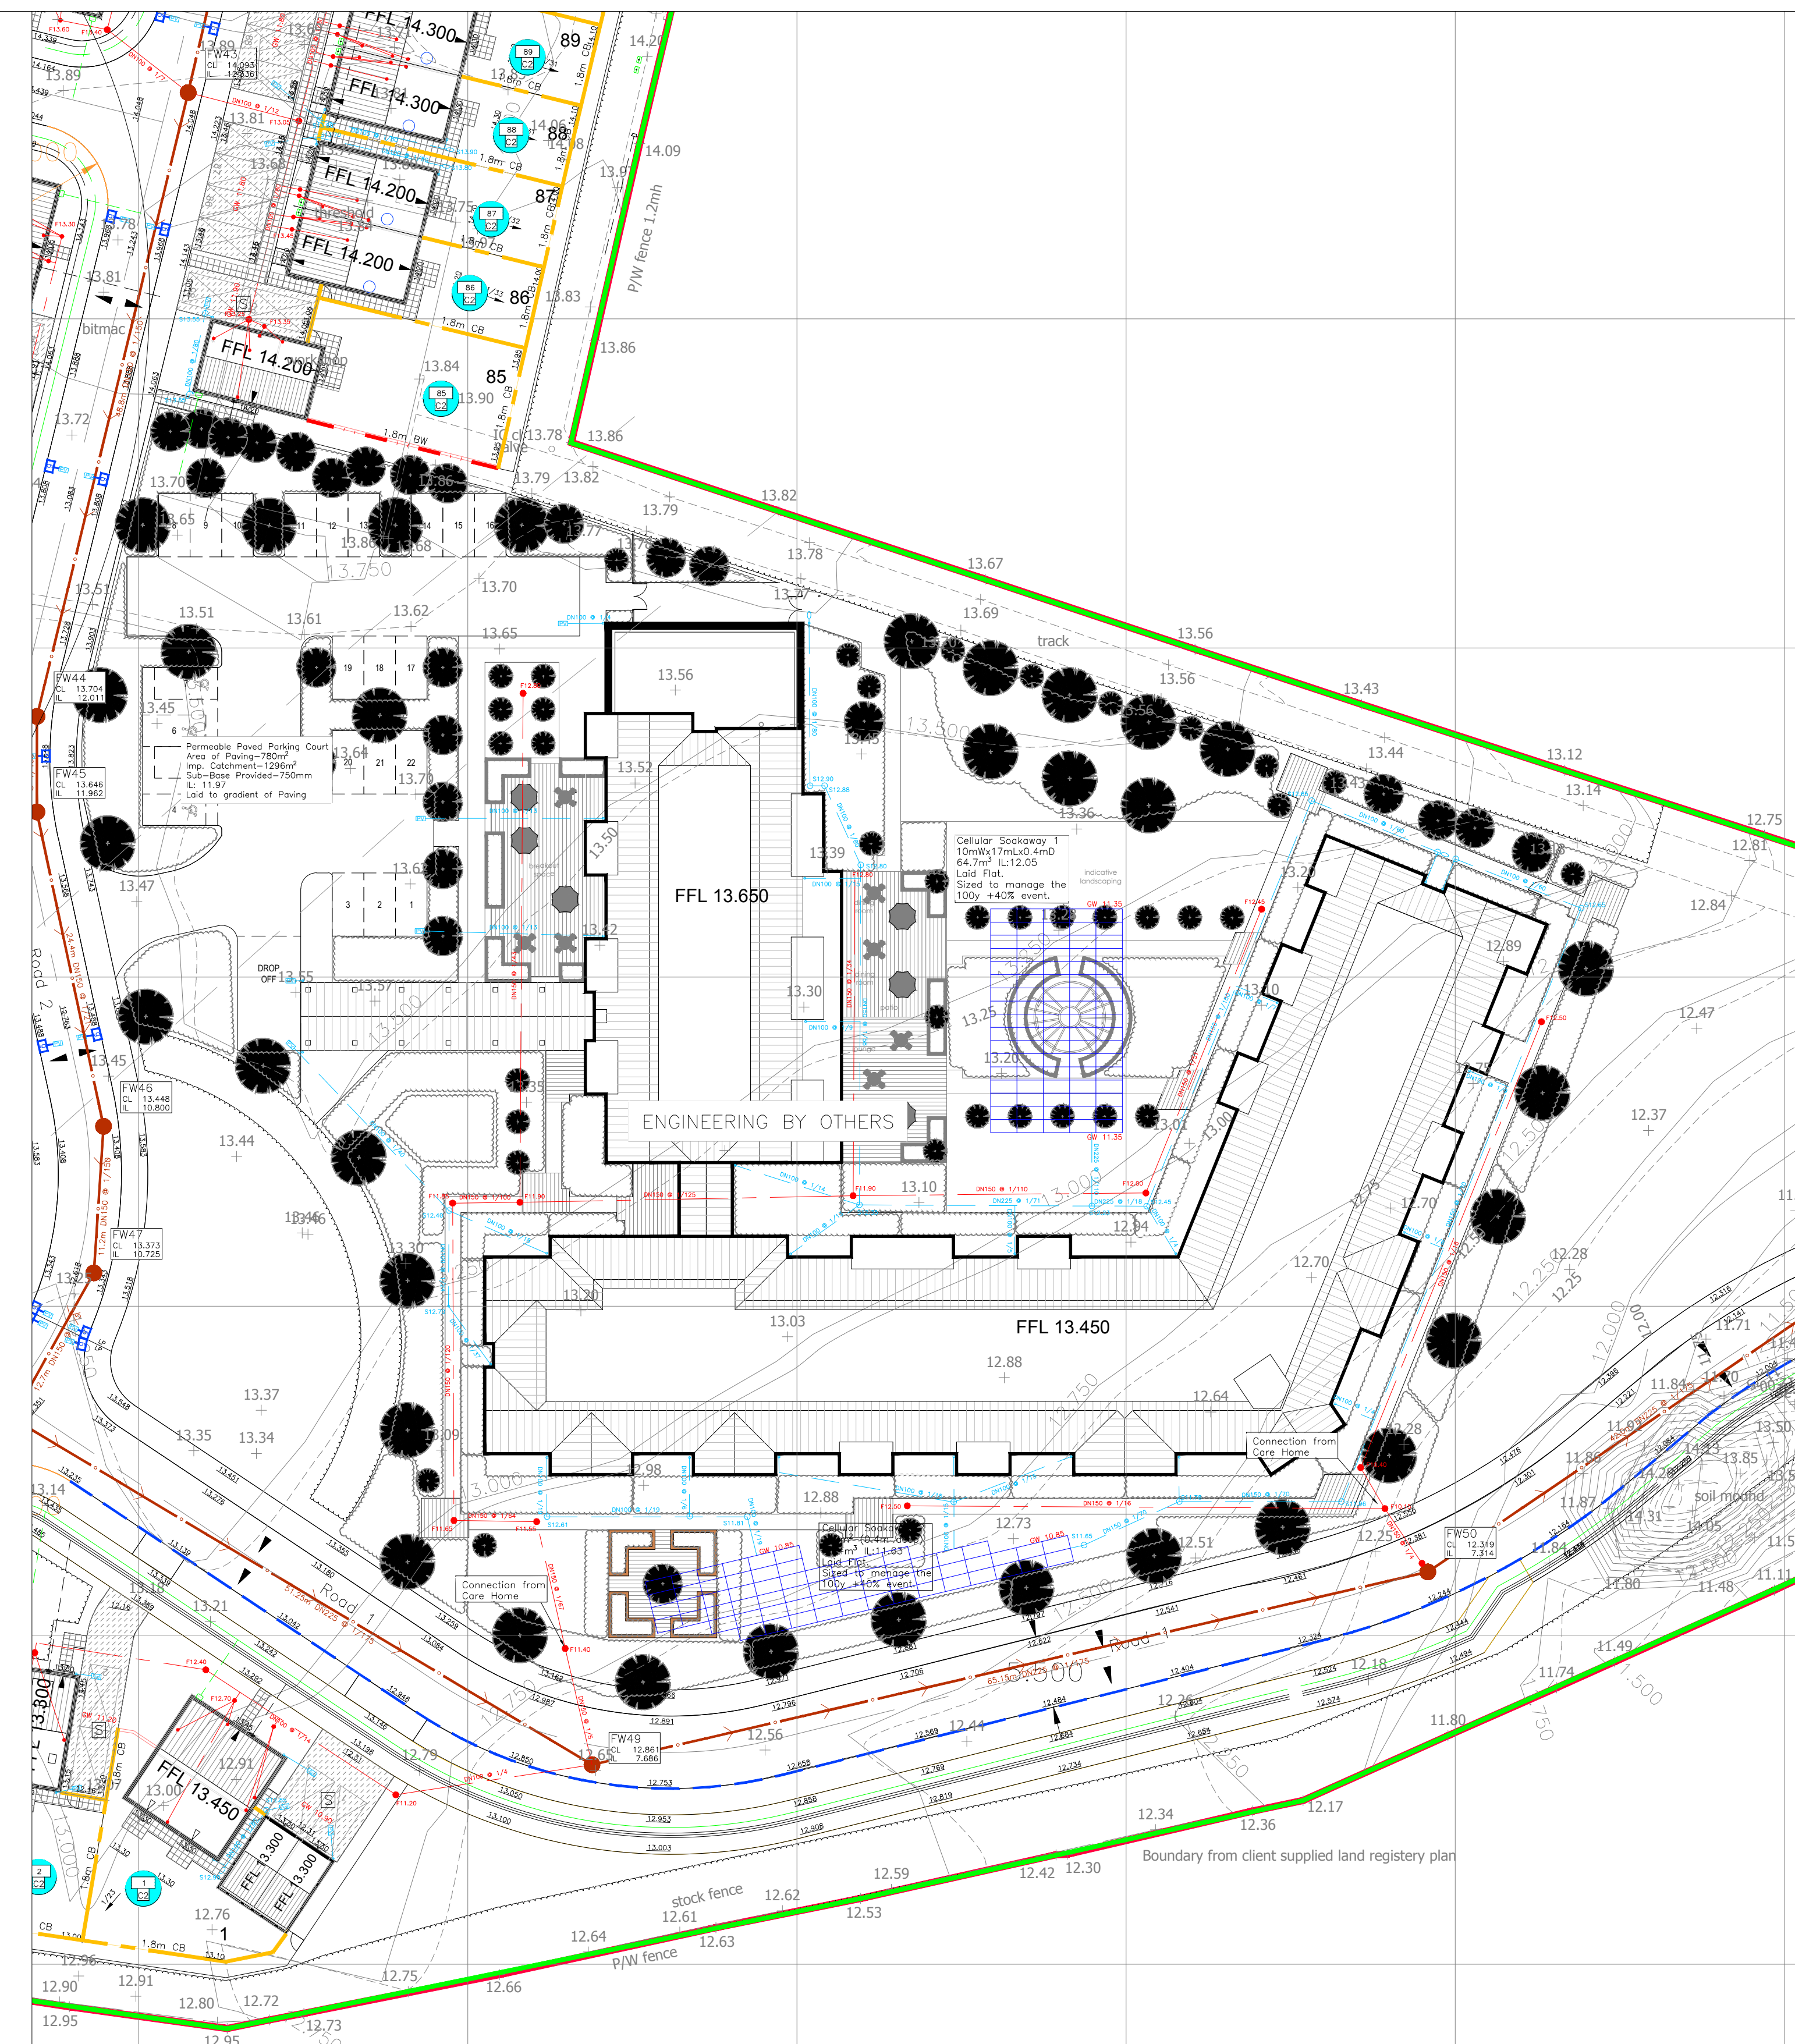

E	18.05.18	Updated to councils comments.	SS
D	17.05.18	Updated to councils comments.	SS
C	10.05.18	Updated to councils comments.	SS
B	23.04.18	Updated to councils comments.	SS
A	09.04.18	Updated to councils comments.	SS
REV. No.	DATE	DESCRIPTION	INITIALS

Client						
Project	Westergate & Eastergate		Monarch House, Barton Lane, Abingdon, Oxon, OX14 3NB Tel: 01235 555173 Fax: 01235 523236			
Title	Care Home Drainage Proposal		Scale AsShown@A1	Date Mar '18	Drawing No. 5655:77	Rev E