



1. Do not scale from this drawing.
2. All dimensions in metres and all levels relate to site datum.
3. This drawing is to be read in conjunction with all other engineering drawings. Any discrepancies shall be reported to MJA Consulting Engineers.
4. The level and location of all existing services shall be verified on site by the Contractor before commencing any construction work.
5. All adoptable works to be checked by the Water Authority Inspector.
6. Sewers and drains of different diameters should be laid soffit to soffit unless otherwise specified.
7. All covers and frames shall be 150mm deep to BS EN 124, loaded SW or FW if requested.
8. Contractor must comply with all current legislation relating to CDM, Health and Safety, and COSHH.

Permeable sub-base

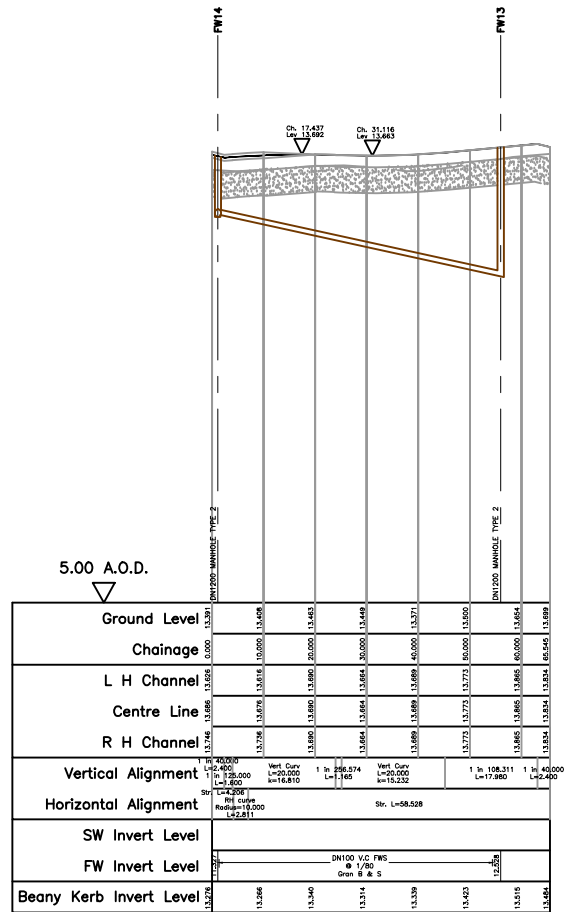


Road 5

Horiz.	1:500	Vert.	1:50
--------	-------	-------	------

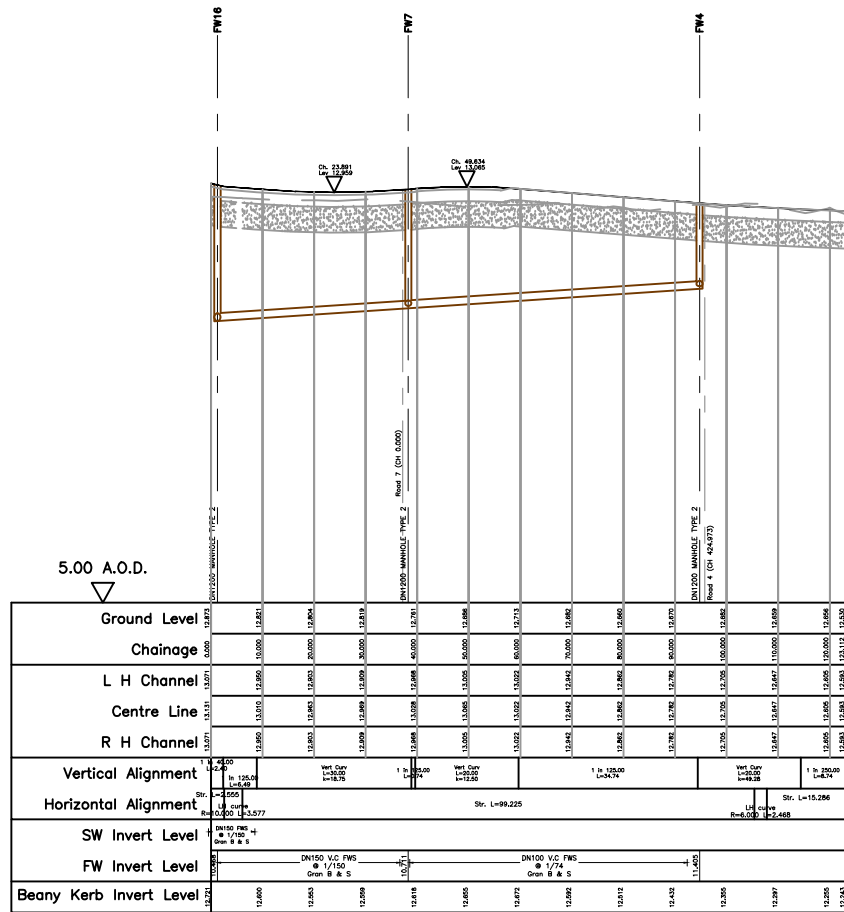


Road6			
Horiz.	1:500	Vert.	1:50

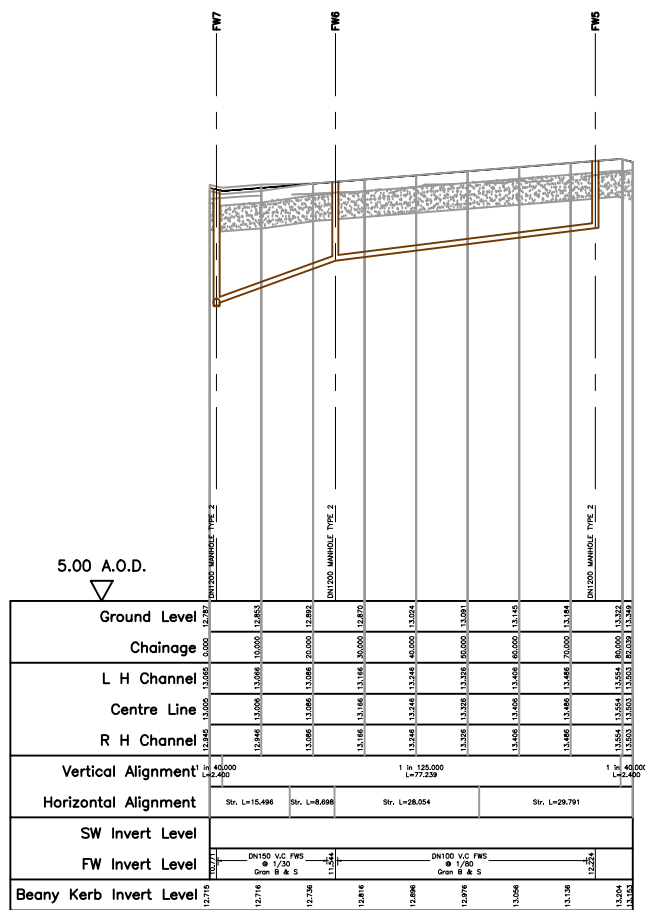


Road 7

Horiz.	1:500	Vert.	1:500
--------	-------	-------	-------

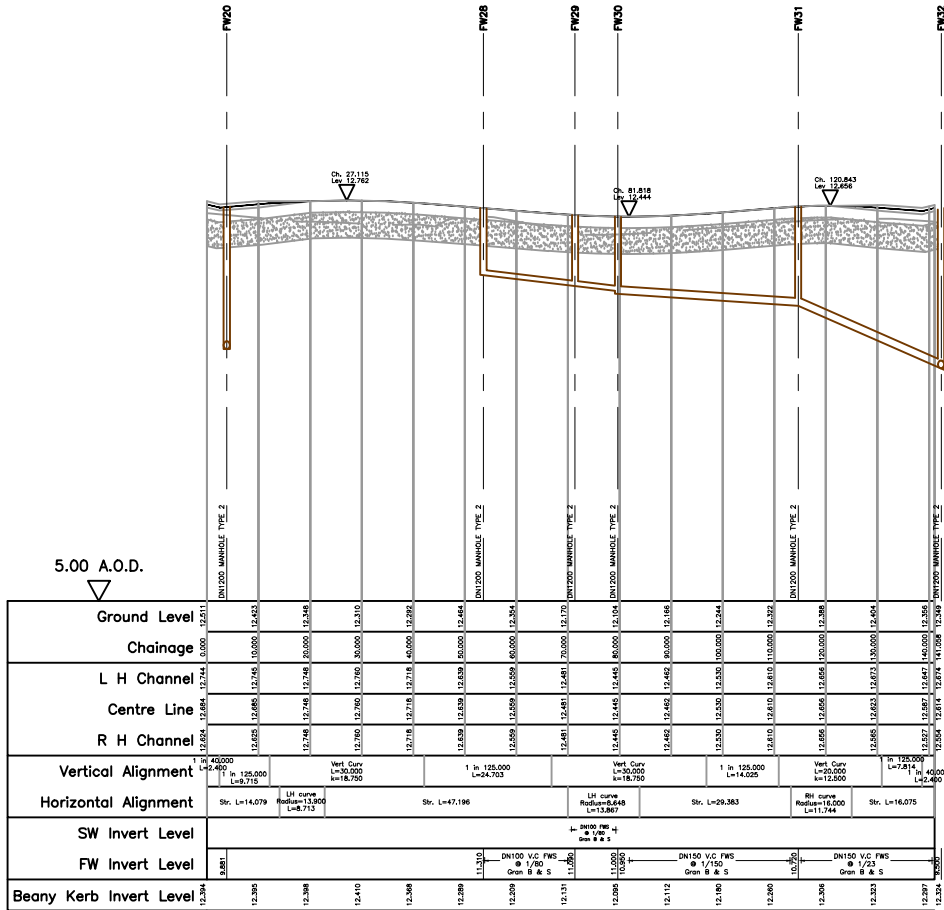

Road 8

Horiz. 1:500	Vert. 1:500
--------------	-------------

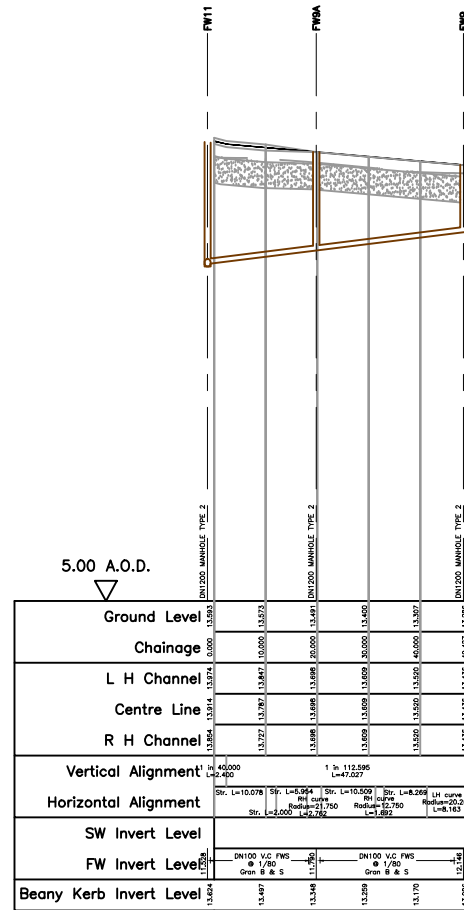

Road 9

Horiz. 1:500 Vert. 1:500

E	08.05.18	Mutated add to long sections	MS
E	13.04.18	Updated to council comments.	SS
C	19.03.18	Road 6 updated to new invert and pipe sizes. Sewers for adoption 7th ed.	SS
B	13.02.18	PW6 removed.	TC
A	09.01.18	End of road updated to new layout	JS
REV. No.	DATE	DESCRIPTION	INITIALS

Client

Taylor Wimpey plc

MJA CONSULTING
CIVIL AND STRUCTURAL ENGINEERS
Monarch House, Barton Lane,
Abingdon, Oxon, OX14 3NB
Tel: 01235 555173
Fax: 01235 920206



Project **Westgate & Eastgate**

Title	Scale	Date	Drawing No.	Rev
Longitudinal Sections Sheet 4	As shown @ A0	Aug '17	5655:13	E
Checked:	AMC	Drawn:	WSR	