



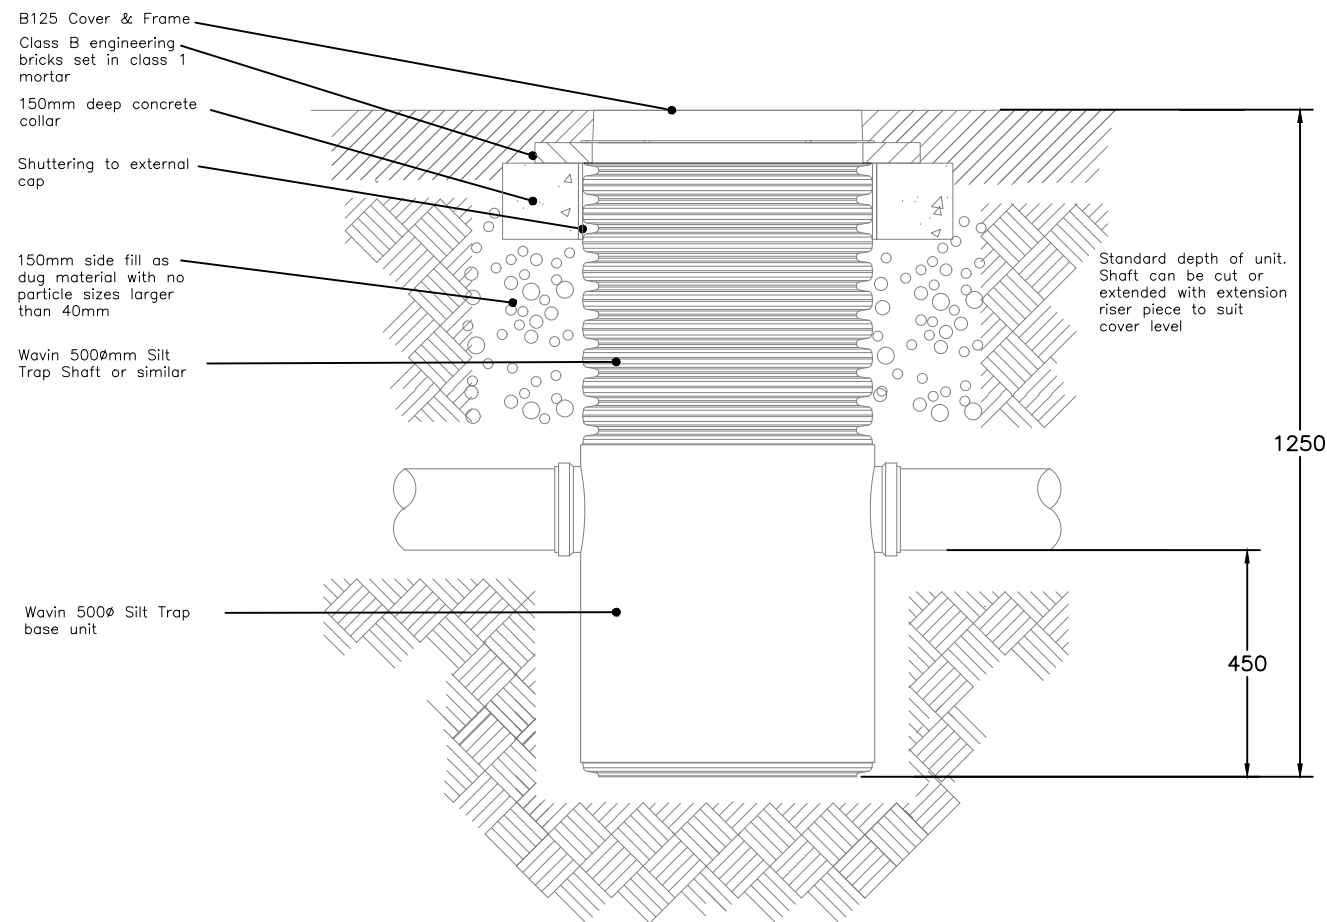

Typical Catchpit Chamber for Driveways

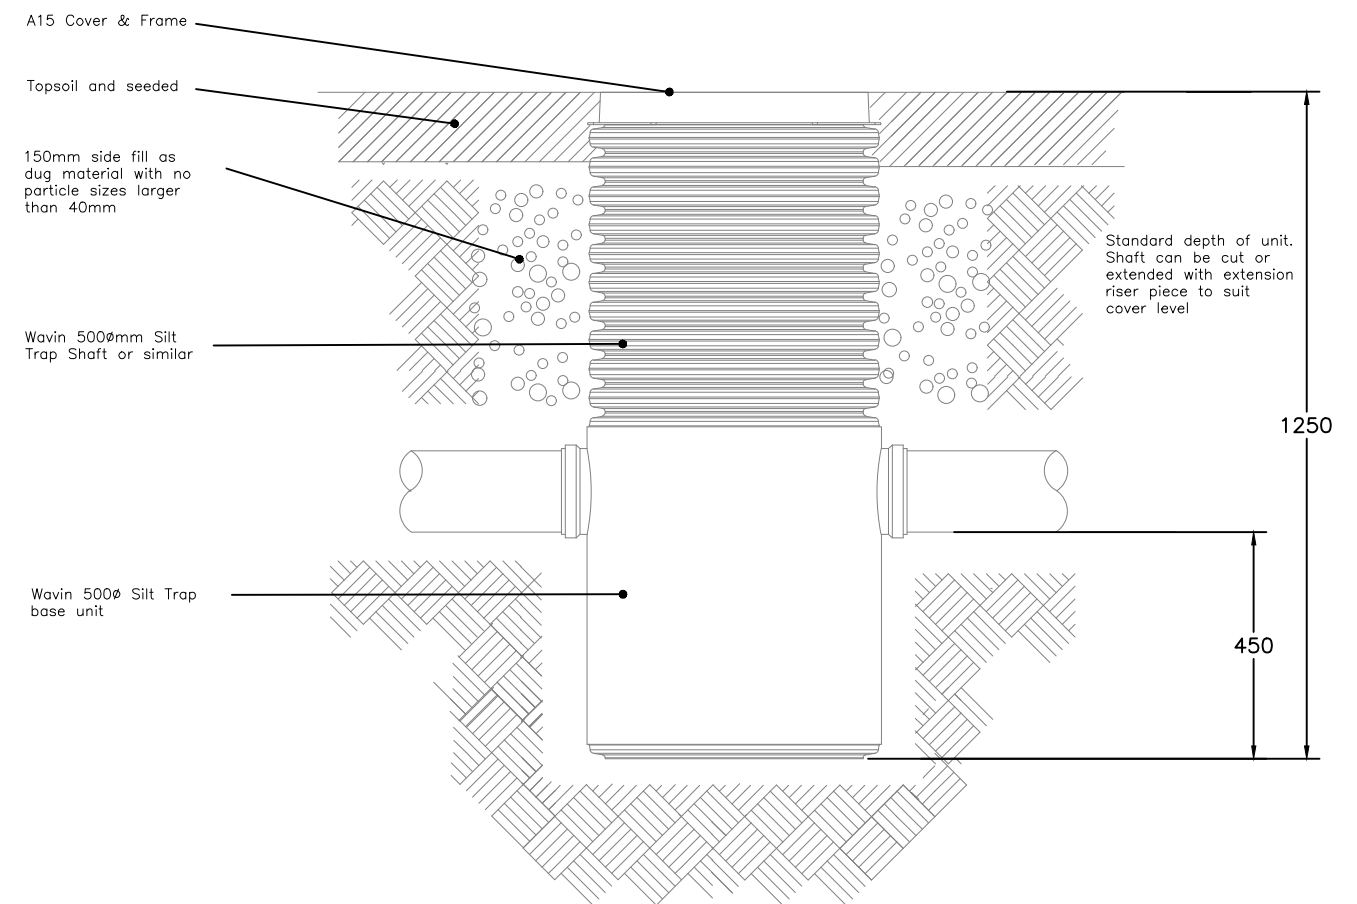

Typical Catchpit Chamber for non-trafficked areas

REV. No.	DATE	DESCRIPTION	INITIALS
Client		MJA CONSULTING CIVIL AND STRUCTURAL ENGINEERS Monarch House, Barton Lane, Abingdon, Oxon, OX14 3NB Tel: 01235 555173 Fax: 01235 523226	
Project		Westergate & Eastergate	
Title		Scale	Date
Silt Trap Details		1:10@A2	Apr'18
		Checked CP	Drawn CP
		Drawing No.	Rev
		5655:24	—