


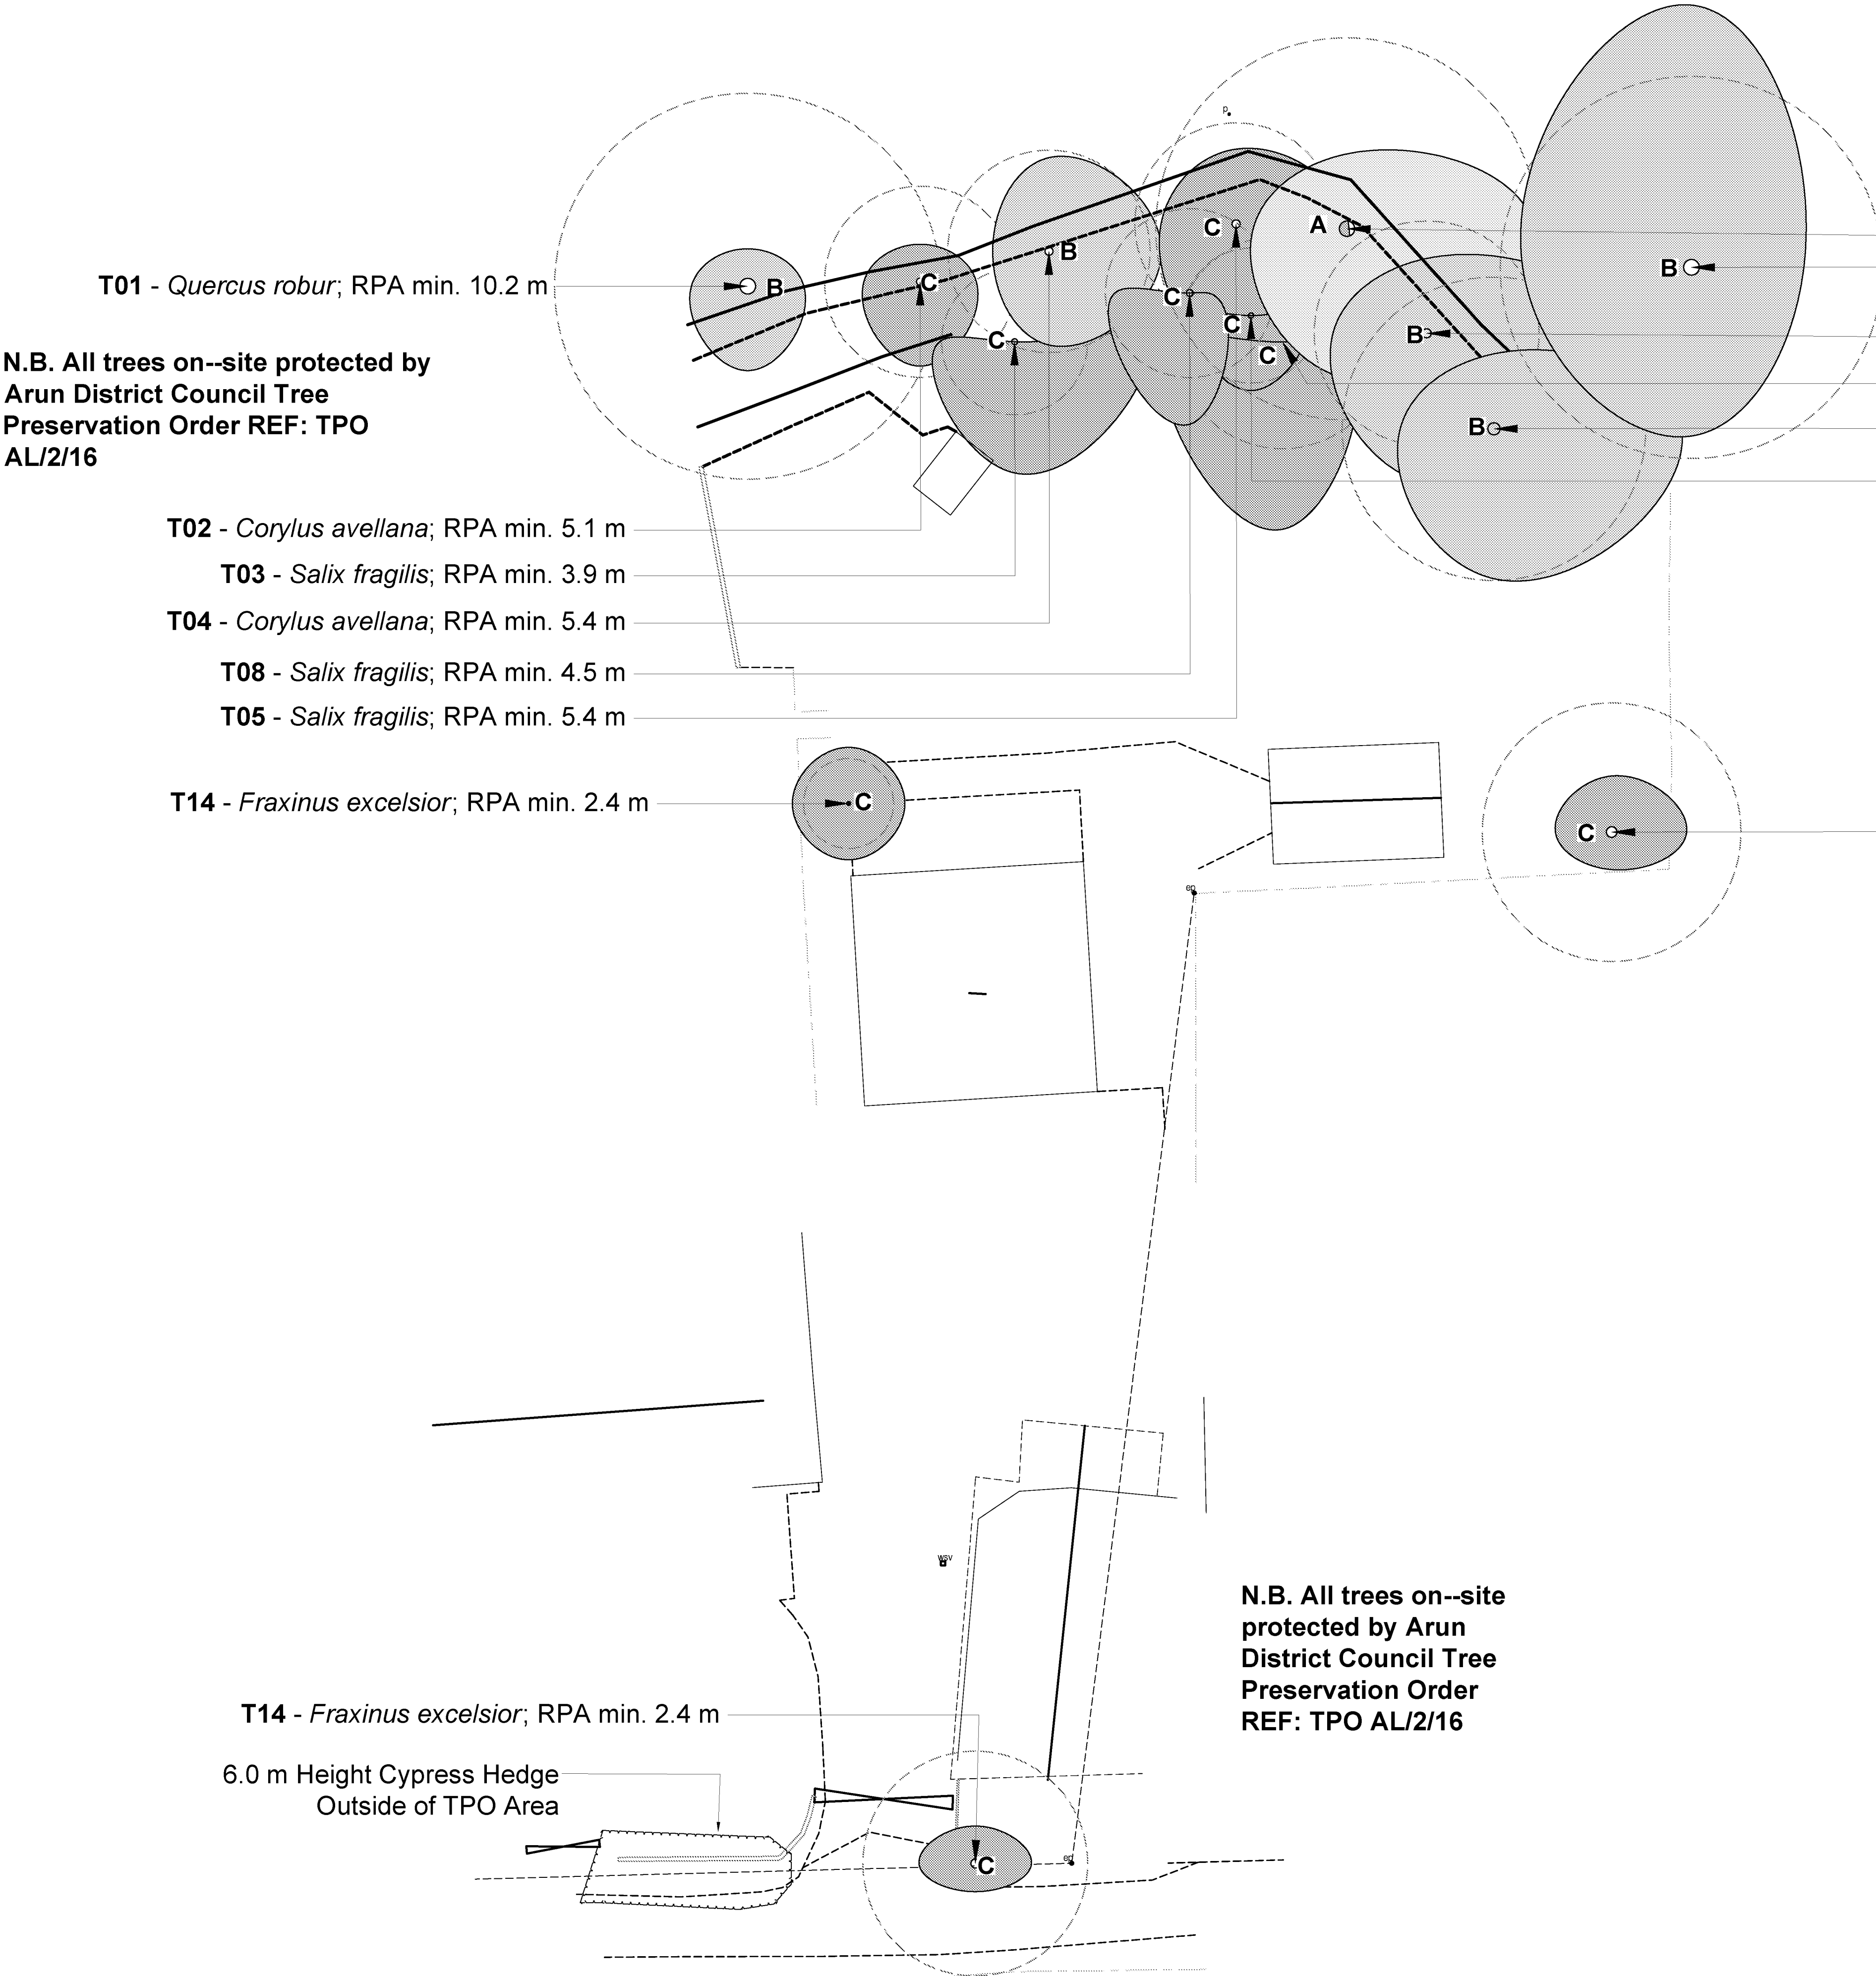

N.B. All trees on--site protected by
Arun District Council Tree
Preservation Order REF: TPO
AL/2/16

- T01 - *Quercus robur*; RPA min. 10.2 m
- T02 - *Corylus avellana*; RPA min. 5.1 m
- T03 - *Salix fragilis*; RPA min. 3.9 m
- T04 - *Corylus avellana*; RPA min. 5.4 m
- T08 - *Salix fragilis*; RPA min. 4.5 m
- T05 - *Salix fragilis*; RPA min. 5.4 m

T14 - *Fraxinus excelsior*; RPA min. 2.4 m


N.B. All trees on--site protected by Arun District
Council Tree Preservation Order REF: TPO AL/2/16

T13- *Crataegus monogyna*; RPA min. 6.9m

N.B. All trees on--site
protected by Arun
District Council Tree
Preservation Order
REF: TPO AL/2/16

T14 - *Fraxinus excelsior*; RPA min. 2.4 m

6.0 m Height Cypress Hedge
Outside of TPO Area

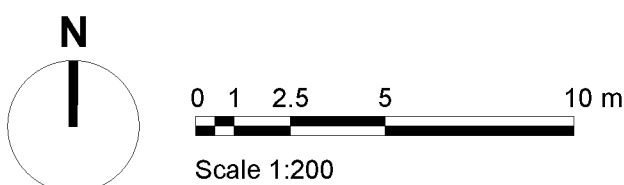

Legend

T02 Tree and Shrub Numbers.

Tree Root Protection Areas
Tree Root Protection Areas calculated and specified in accordance with BS 5837:2012 - 'Trees in Relation to Design, Demolition and Construction - Recommendations'.

Category A Trees
Trees of High Quality and Value.


Category B Trees
Trees of Moderate Quality and Value.

Category C Trees
Trees of Low Quality and Value.

Ornamental Hedging

Planning Issue

Rev	Description	Date	Initials
00	Planning Issue	11.01.21	LB

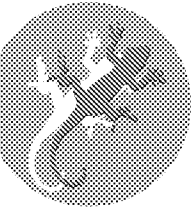**LIZARD**
Landscape Design and Ecology

The Old Bank, 34 South Street, Tarring, Worthing, West Sussex, BN14 7LH
T: 01903 216033 E: lizard.landscape@btconnect.com W: lizardlandscapeecology.com

Client
HD Developments
Project Title and Location
The Grange
Westergate Street, Westergate

Drawing Title
Tree Constraints Plan

Scale 1:200@A1	Drawn LB	Approved GS	Date 11.01.21
-------------------	-------------	----------------	------------------

Drawing No LLD2168-ARB-DWG-001	Revision 00
-----------------------------------	----------------

Tree Constraints Plan
The Grange, Westergate Street, Westergate