


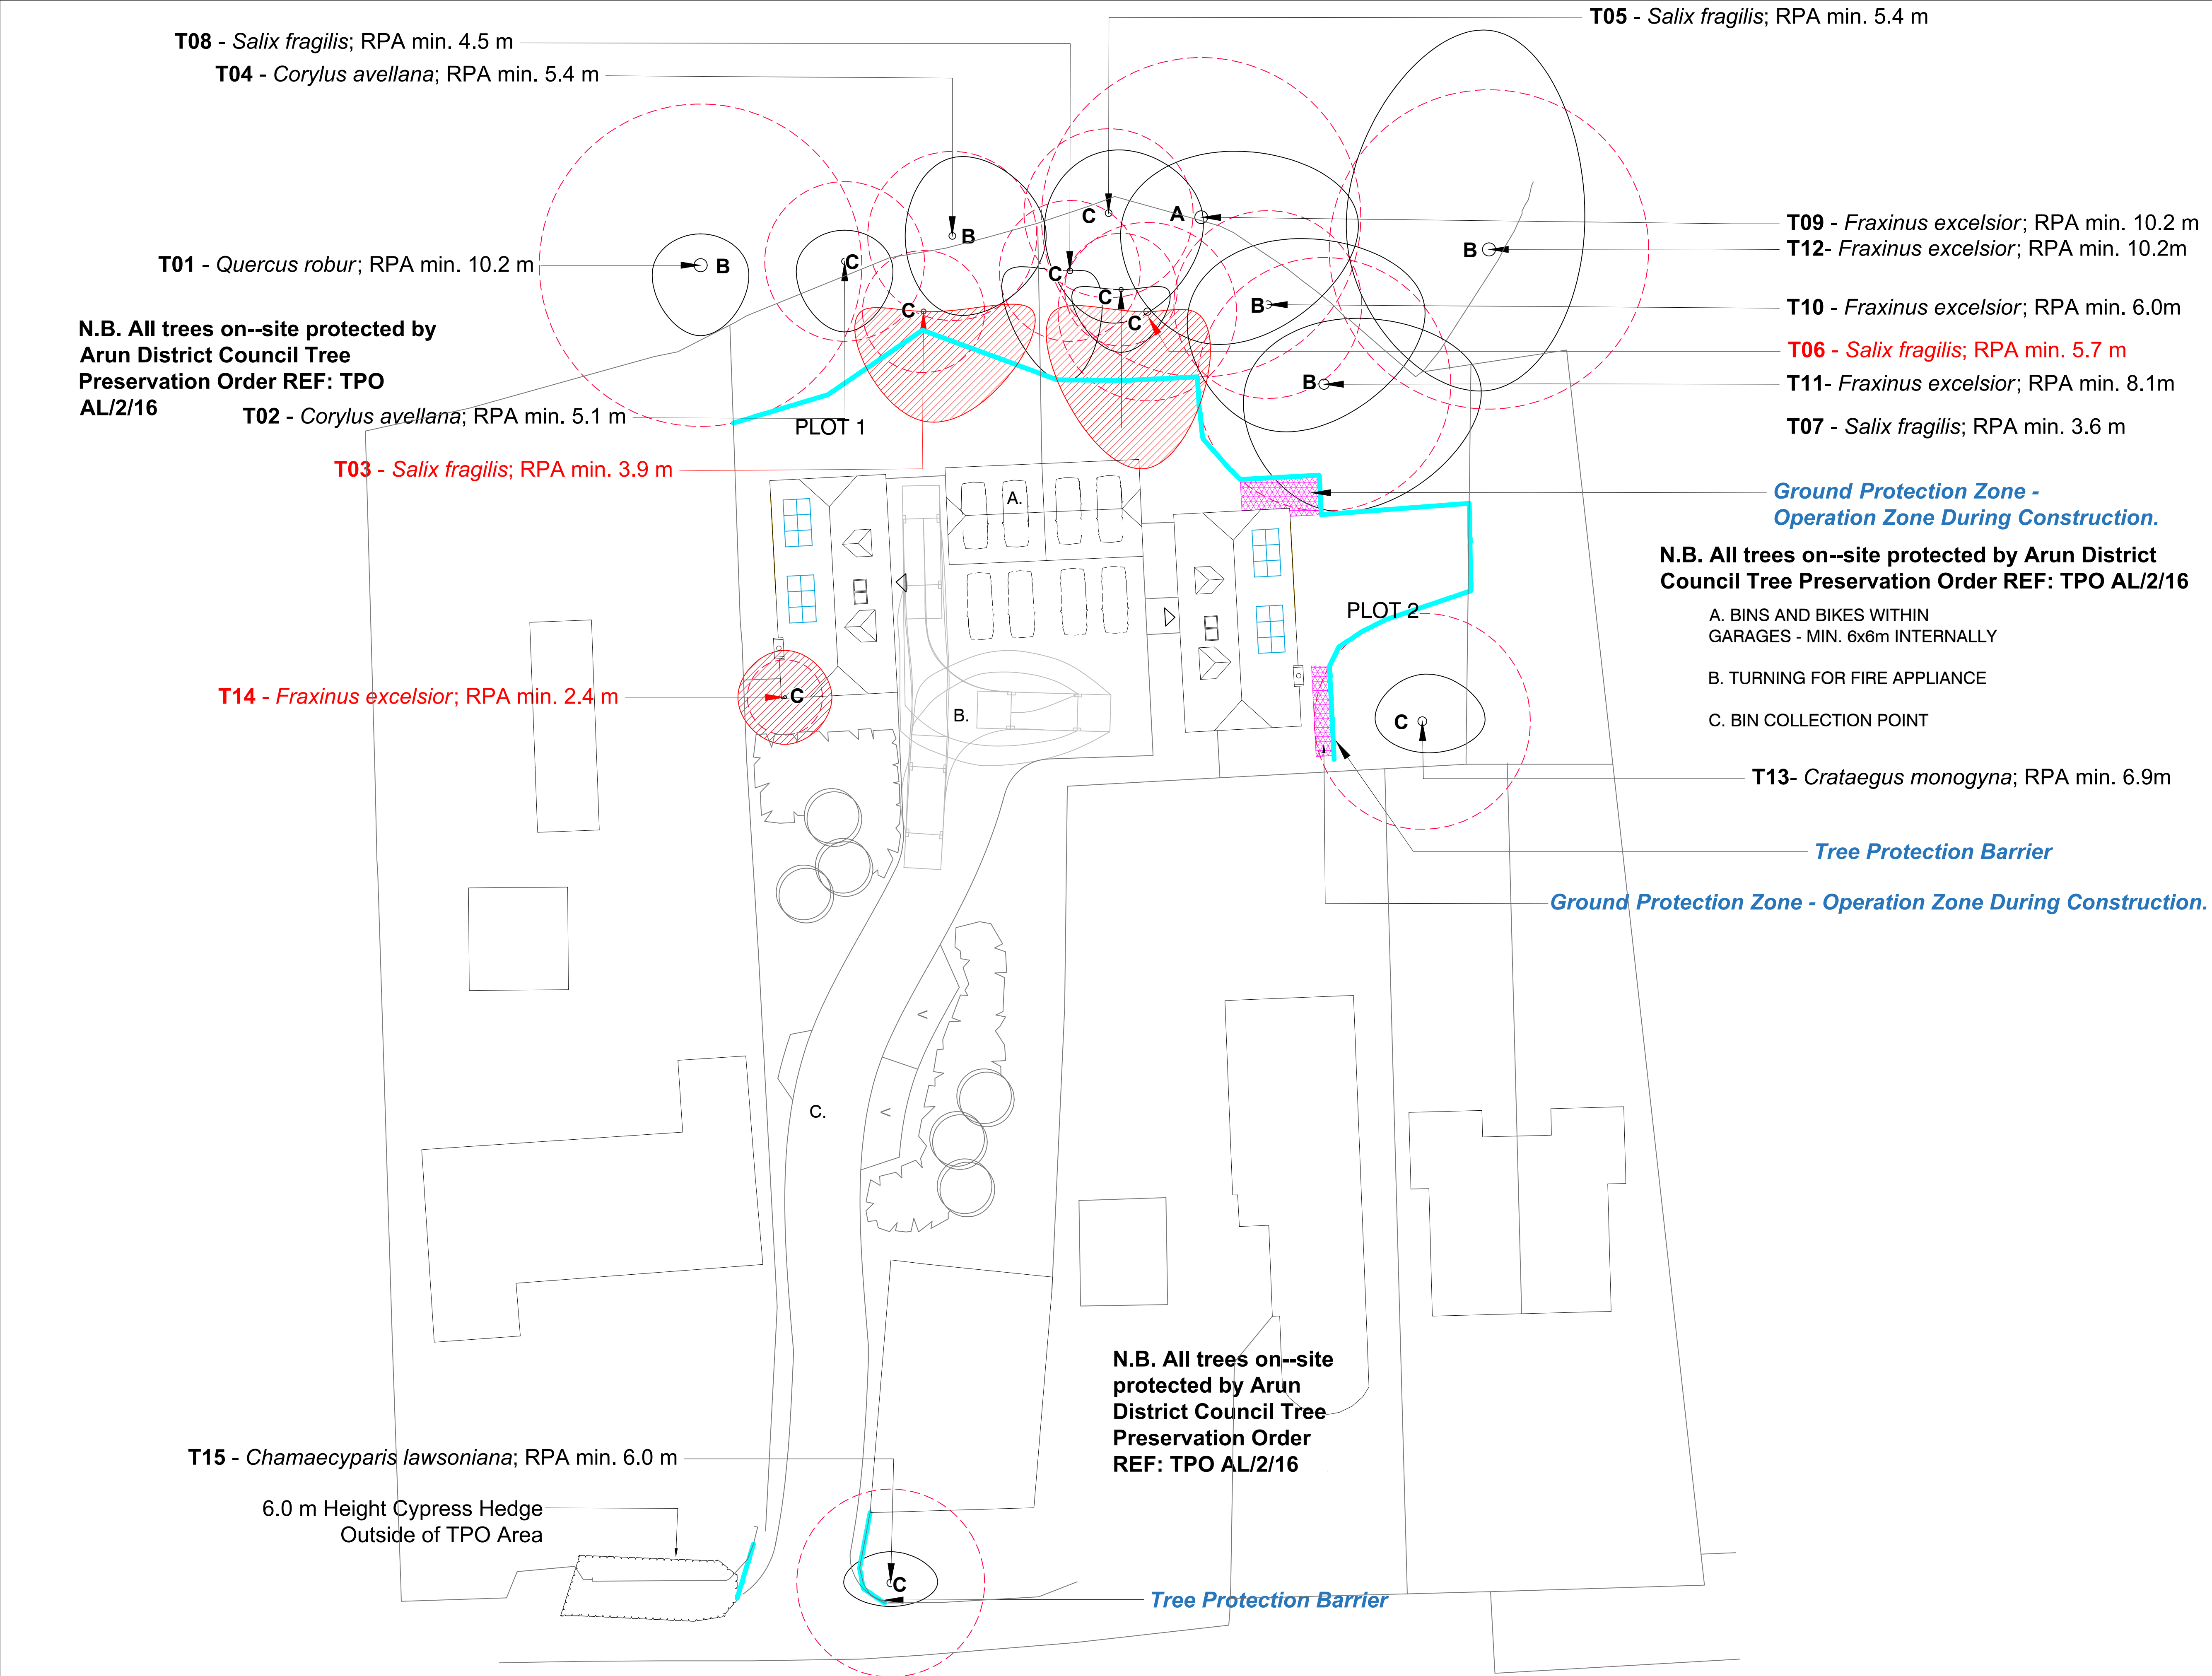

Legend

T02 Tree and Shrub Numbers.

Tree Root Protection Areas
Tree Root Protection Areas calculated and specified in accordance with BS 5837:2012 - 'Trees in Relation to Design, Demolition and Construction - Recommendations'.

Category A Trees
Trees of High Quality and Value.

Category B Trees
Trees of Moderate Quality and Value.

Category C Trees
Trees of Low Quality and Value.

Ornamental Hedging

Existing Trees to be Removed
Tree Surgery operations to be in accordance with BS3998:2010 - 'Tree Works - Recommendations'.

Ground Protection Zone - Operation Zone During Construction.
An Operation Zone to enable construction work within the Root Protection Area is to be secured beneath the canopy of the existing trees with a ground protection layer, fit for the expected level of traffic, above a compression resistant layer for the duration of the construction period in accordance with BS 5837:2012 - 'Trees in Relation to Design, Demolition and Construction - Recommendations'.

Tree Protection Barrier
All Tree Protection and Tree Protection Barriers to be in accordance with BS 5837:2012 - 'Trees in Relation to Design, Demolition and Construction - Recommendations'.
Tree Protective Barrier to be 2.0 metres height 'Heras' Welded Wire Mesh Fencing secured to a scaffolding framework, set into the existing ground, and positioned to the outside edge of the existing Tree Root Protection Area, or as specified.

- Notes:**
- Drawing to be read in colour.
 - For details of existing trees and vegetation refer to: LLD2168-ARB-SCH-001 - Existing Tree Schedule;
 - For assessment of effects of the proposed development on existing trees refer to LLD2168-ARB-REP-001- Arboricultural Impact Assessment and Method Statement;

Planning Issue

Rev	Description	Date	Initials
00	Planning Issue	04.03.21	GS

LIZARD
Landscape Design and Ecology

The Old Bank, 34 South Street, Tarring, Worthing, West Sussex, BN14 7LH
T. 01903 216033 E. lizardlandscape@btconnect.com W. lizardlandscape.co.uk

Client	HD Developments
Project Title and Location	The Grange Westergate Street, Westergate
Drawing Title	Tree Retention and Protection Plan
Scale	1:200@A1
Drawn	CF
Approved	GS
Date	04.03.21
Drawing No	LLD2168-ARB-DWG-002
Revision	00

Tree Retention and Protection Plan
The Grange, Westergate Street, Westergate