


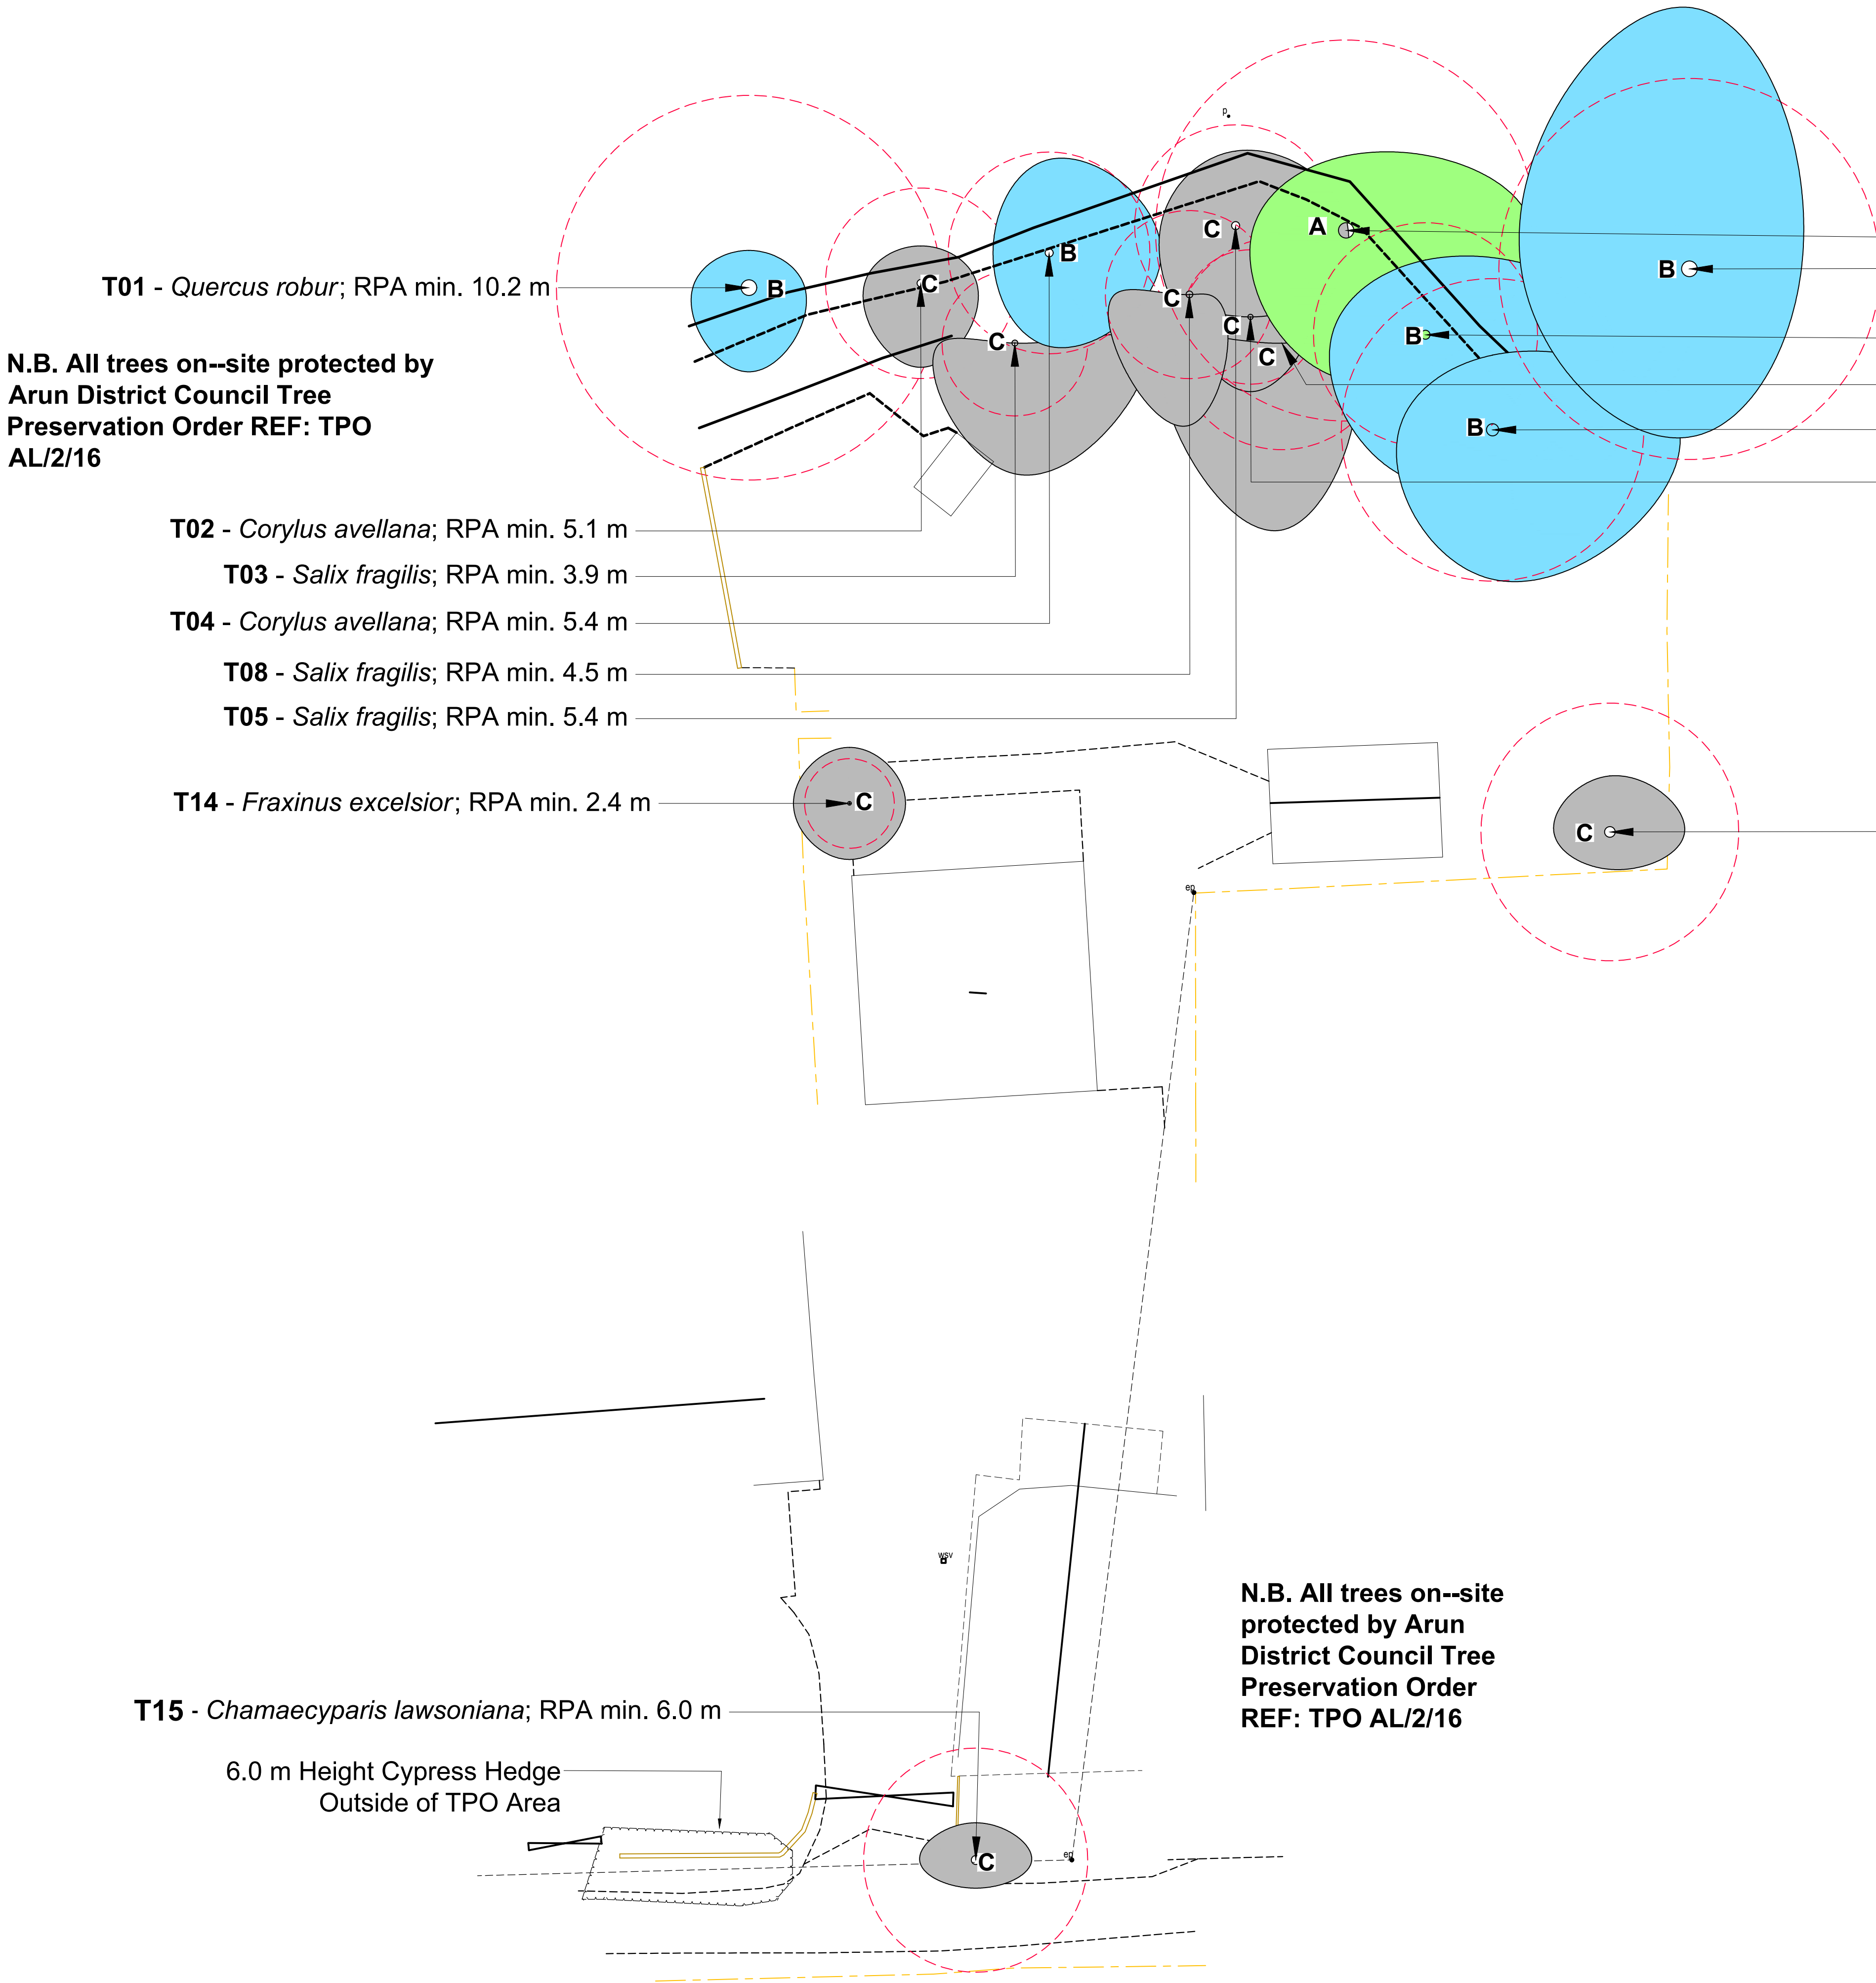

Legend

Tree and Shrub Numbers.

Tree Root Protection Areas
Tree Root Protection Areas calculated and specified in accordance with BS 5837:2012 - 'Trees in Relation to Design, Demolition and Construction - Recommendations'.

Category A Trees
Trees of High Quality and Value.

Category B Trees
Trees of Moderate Quality and Value.



Category C Trees
Trees of Low Quality and Value.

Ornamental Hedging

Notes:
1. Drawing to be read in colour.
2. For details of existing trees and vegetation refer to: LLD2168-ARB-SCH-001 - Existing Tree Schedule;

N.B. All trees on--site protected by Arun District Council Tree Preservation Order REF: TPO AL/2/16

N.B. All trees on--site protected by Arun District Council Tree Preservation Order REF: TPO AL/2/16

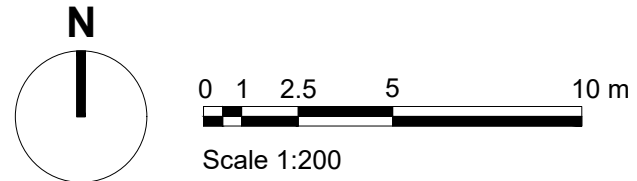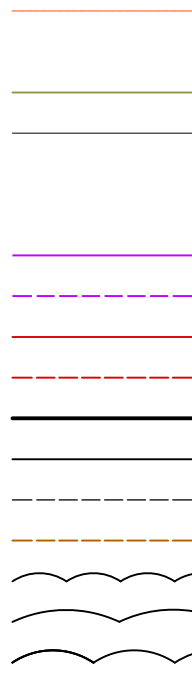

Tree Constraints Plan

The Grange, Westergate Street, Westergate

Planning Issue

Rev	Description	Date	Initials
01	Planning Issue	05.03.21	JH
00	Planning Issue	11.01.21	LB

LIZARD
Landscape Design and Ecology

The Old Bank, 34 South Street, Tarring, Worthing, West Sussex, BN14 7LH
T. 01903 216033 E. lizardlandscape@btconnect.com W. lizardlandscapeecology.com

Client HD Developments	Project Title and Location The Grange Westergate Street, Westergate
Drawing Title Tree Constraints Plan	
Scale 1:200@A1	Drawn JH
Approved CF	Date 05.03.21
Drawing No LLD2168-ARB-DWG-001	Revision 01