



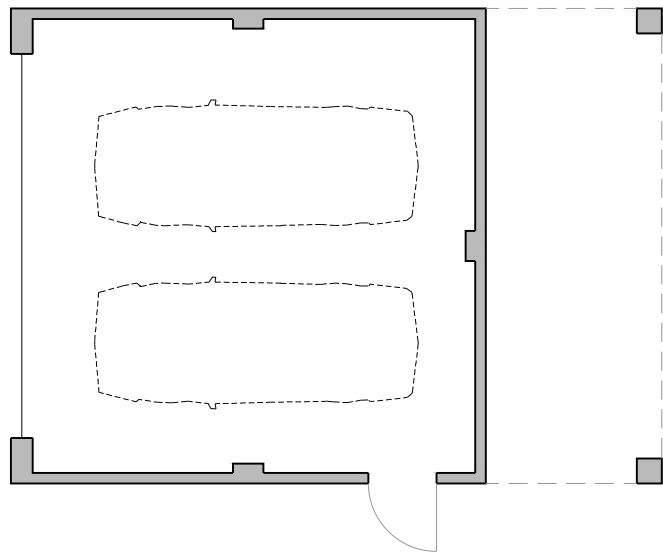


PROPOSED PLAN




PROPOSED FRONT ELEVATION (WEST)

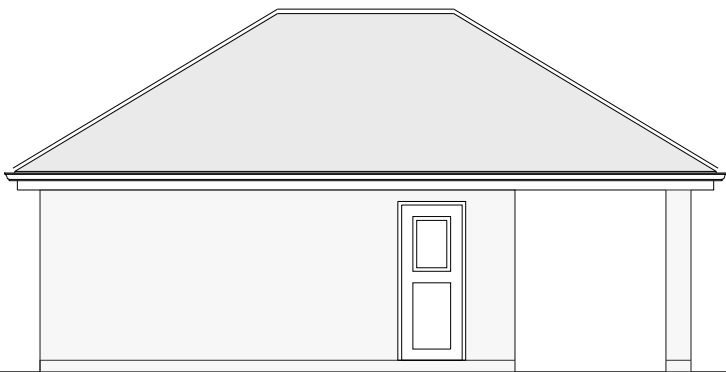

PROPOSED SIDE ELEVATION (SOUTH)

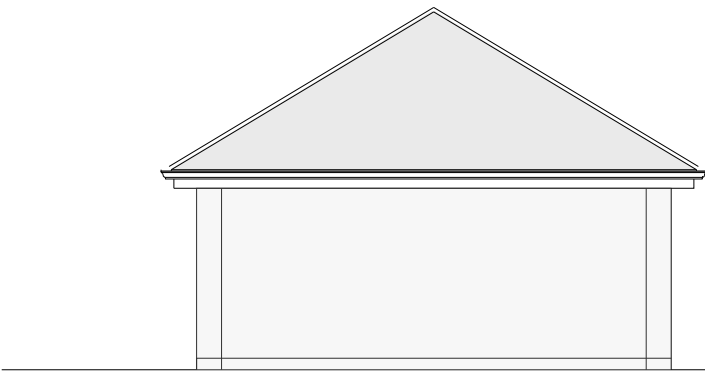

PROPOSED REAR ELEVATION (EAST)

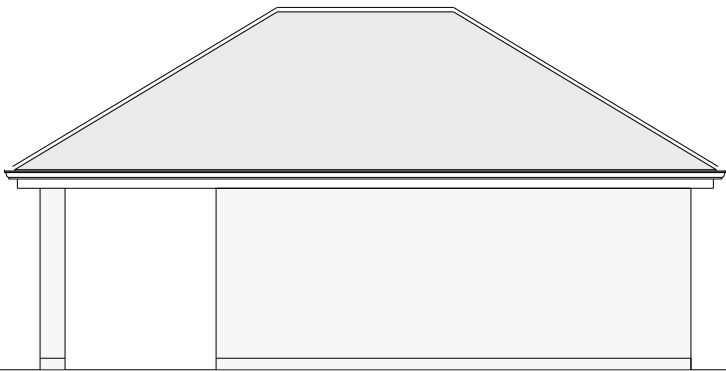

PROPOSED SIDE ELEVATION (NORTH)

MATERIAL SCHEDULE:
Roof - Slate tiles
Walls - Render

PROPOSED GARAGE
SCALE 1:100 @ a3

