




KEY:

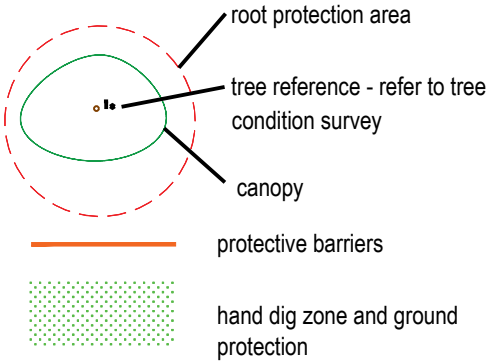

Tree List

Ref.No	Name	Trunk	North	East	South	West	Height
		MM	Spread	Spread	Spread	Spread	
No.1	AESCULUS	450	5	5	5	5	8
No.2	CARPINUS BETULUS	600	3	4	5	8	
No.3	PYRUS	200	2	2	2	2	5
No.4	HOLLY	200	3	2	2	2	5
No.5	BAY	250	3	3	3	3	6
No.6	FIR	250	2.5	2.5	2.5	2.5	6
No.7	FIR	200	2	2	2	2	5
No.8	FIR	250	2.5	2.5	2.5	2.5	5
No.9	FIR	280	2	2	2	2	5
No.10	CUPPRESSUS LEYLANDII	150	1	1	1.5	2	5
No.11	FIR	200	2	2	2	2	4
No.12	PINE	250	2	2	2	2	8
No.13	PICEA ABIES	250	3	3	3	3	4
No.14	AESCULUS	450	5	5	5	5	6
No.15	CHERRY	550	6	6	6	6	8
No.16	FIR	350	1	2	3	2	9
No.17	FIR	250	2.5	2.5	1	2.5	8.5
No.18	FIR	200	3	2	3	2	6
No.19	FIR	400	3	3	3	1	9
No.20	FIR	650	2.2	2.2	2.2	2.2	13
No.21	FIR	150	1	1	1	1	4
No.22	PALM	150	1	1	1	1	4
No.23	THUJA PLICATA	500	2	3	3	1	5
No.24	THUJA PLICATA	200	4	2	1	1	5
No.25	UNKNOWN	800	8	8	8	8	12
No.26	FIR	350	3.5	3.5	3.5	3.5	10
No.27	CORYLUS	250	3	5	3	1	5
No.28	METASEQUOIA	500	6	3	5	4	8
No.29	CORYLUS	600	5.5	4	6	4	12
No.30	SAMUBUCUS NIGRA	350	3	3	3	3	5
No.31	FAGUS SYLVATICA	350	5	5	1	5	7
No.32	FAGUS SYLVATICA	800	8	8	8	4	15
No.33	TILIA CORDATA	300	3	3	3	3	4
No.34	TILIA CORDATA	250	0	1	4	4	6
No.35	FAGUS SYLVATICA	650	4	5	7	6	12
No.36	FAGUS SYLVATICA	400	7	6	2	3	15
No.37	UNKNOWN	200	3.5	3.5	3.5	3.5	8
No.38	FAGUS SYLVATICA	550	7	4	6.5	3	10
No.39	FAGUS SYLVATICA	450	4	4	6	2	10
No.40	UNKNOWN	650	7	3	6	4	14
No.41	UNKNOWN	500	5	4	6	3	15
No.42	FAGUS SYLVATICA	400	4	2	2	1	10
No.43	FAGUS SYLVATICA	500	6.5	3	6	3	15
No.44	SILVER BIRCH	250	4	3	2	3	5
No.45	FIR	200	2	2	2	2	5
No.46	FIR	150	2	2	2	2	5
No.47	FIR	200	2	2	2	2	5
No.48	FIR	300	2.5	2.5	2.5	2.5	5
No.49	FIR	200	2	2	2	2	5
No.50	HAWTHORN	200	2	2	3	3	6

