

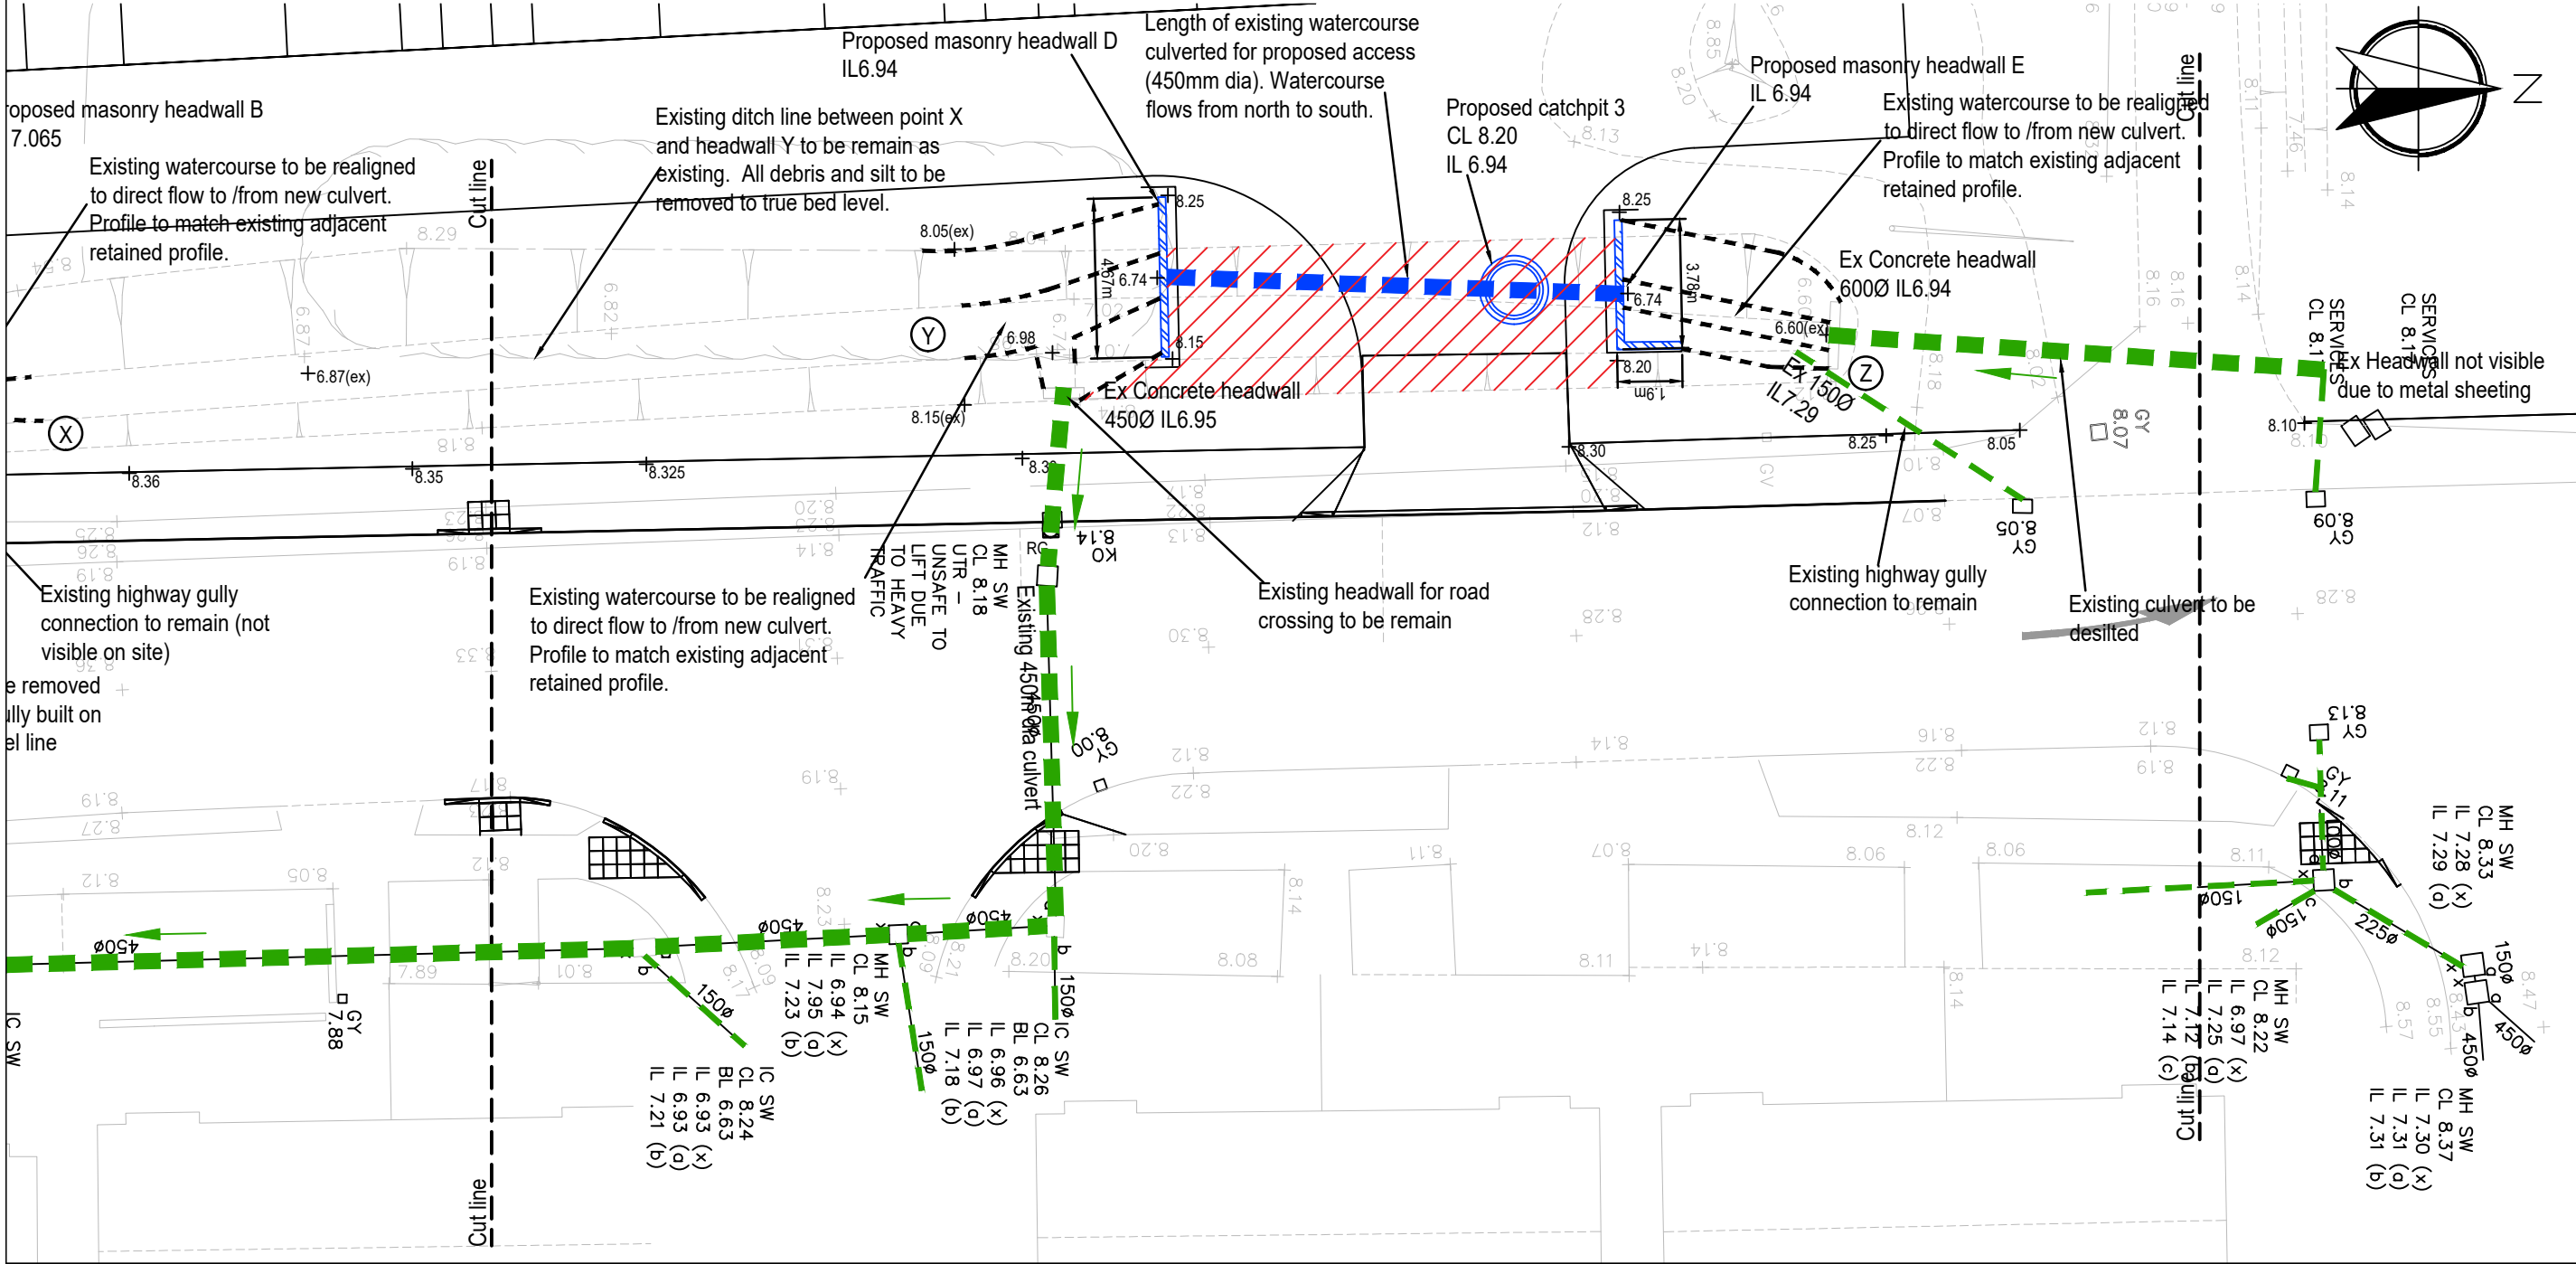


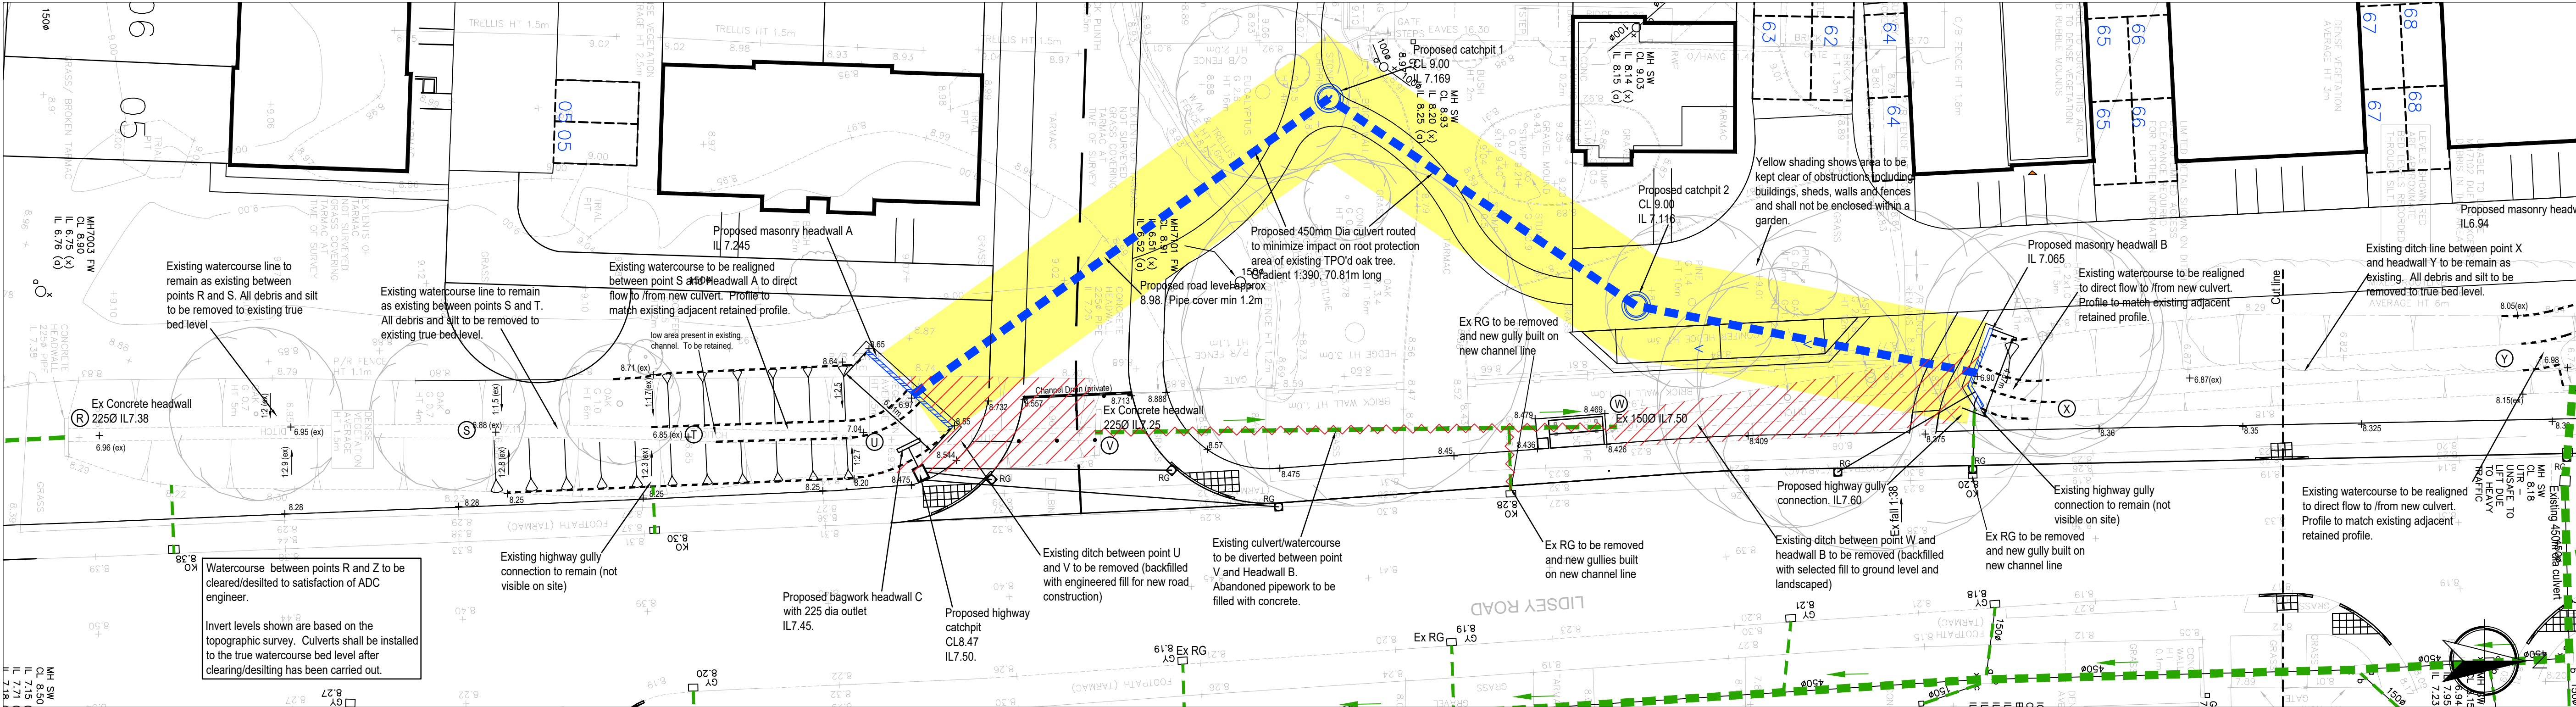

KEY	
	Proposed masonry headwall
	Proposed precast concrete culvert
	Proposed precast concrete catchpit
	Extent of culverted/realigned watercourse
	Existing culvert/drainage to be abandoned
	Existing drainage

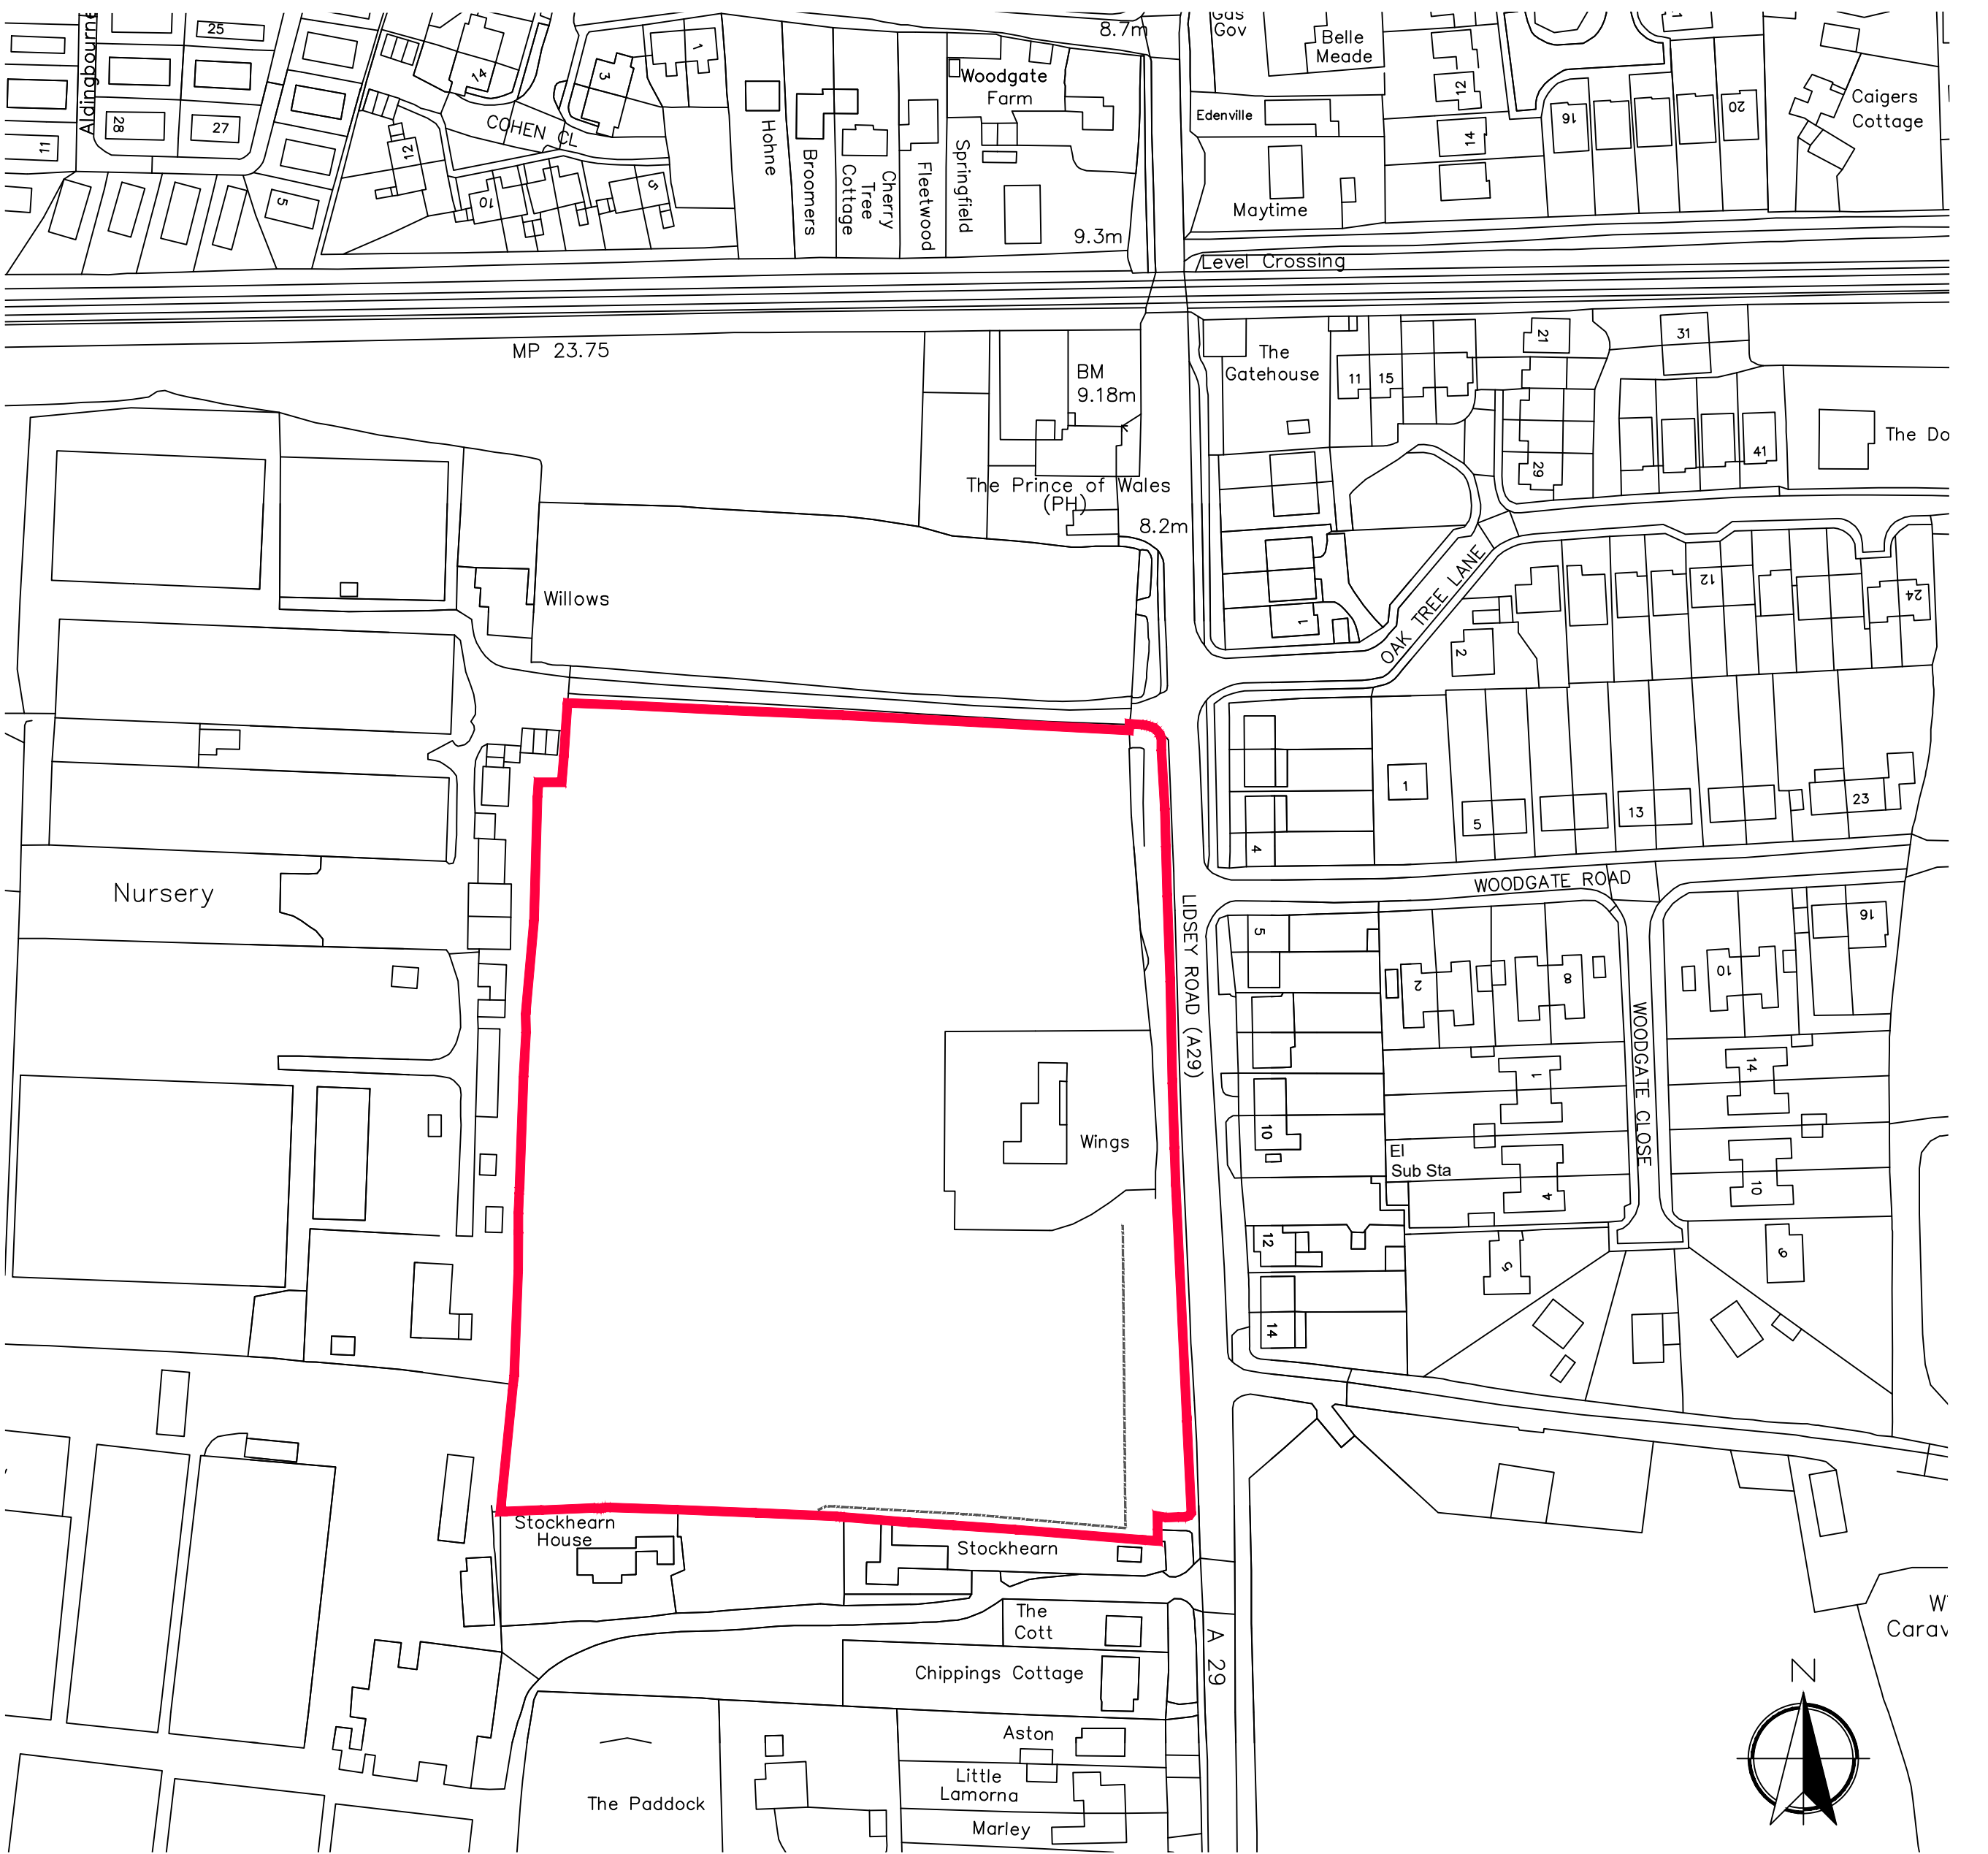

SITE LOCATION PLAN 1:1250

NOTES

- This drawing is to be read in conjunction with all other Bright Plan Civils drawings, and with all relevant Architects and Engineer's drawings and specification. Any discrepancies found are to be reported immediately to the Engineer.
- Bright Plan Civils accepts no responsibility for inaccuracies in data provided by third parties such as topographic surveys or Ordnance Survey mapping.
- Do not scale, work to figured dimensions only. All dimensions are in millimetres unless noted otherwise and all levels are in metres from the topographic survey datum.
- Any information given regarding existing underground services is given in good faith after consultation with the relevant authority, however accuracy is not certain. The main contractor is responsible for checking all information on site prior to work commencing and taking due care whilst undertaking the works.
- All dimensions to be checked on site. All details and dimensions relating to sub-contractors work must be checked and agreed between the sub-contractor or supplier and the general contractor.
- The electronic information from this drawing can not be guaranteed as dimensionally drawn or exact. Figured dimensions must be used for setting out and detailing. Bright Plan Civils logos and company information must be removed from copies if information is re-used.
- The main contractor is responsible for the design of all temporary works, and is also responsible for the safe maintenance and stability of existing buildings at all times.
- The main contractor is responsible for dealing with all occurrences of ground water during the construction period.
- The contractor must comply with all current legislation relating to health & safety.
- All products specified shall be installed in strict accordance with the manufacturers recommendations and instructions. If there are discrepancies between that information and the details on any Bright Plan Civils drawings, the manufacturers instructions must be used.

RESIDUAL HAZARDS

- In addition to the hazards/risks normally associated with the type of work detailed on this drawing, note the following:
- Buried services. Contractor to refer to record drawings and use CAT to locate existing services.
 - Working in live traffic. Contractor to ensure traffic management is designed, erected and maintained to protect the workforce and the public.
 - Working adjacent to existing watercourse. Contractor to ensure existing watercourse is protected from construction debris and barrier off to protect the workforce if required.

It is assumed that all works will be carried out by a competent contractor working, where appropriate, to an approved risk assessment and method statement

C	CP3 & note regarding culvert desilting added	13/04/2021
B	Levels revised to suit updated survey	06/03/2021
A	Revised to suit ADC comments	17/02/2021

BRIGHT PLAN CIVILS
Transport Planning and Infrastructure Design Consultants
2 West Barn, Norton Lane, Chichester, West Sussex PO20 3AF
Tel: 01243 720411
www.bpcivils.co.uk

Drawing Status FOR APPROVAL

Client Thakeham Client Limited

Project Land at Lidsey Road, Woodgate, West Sussex

Drawing Title Existing Watercourse Alterations General Arrangement and Levels

Scale 1:200 Date Apr 2020 Drawn By LDF Checked By MJA

Drawing No. D1757-17-30 Rev. C