



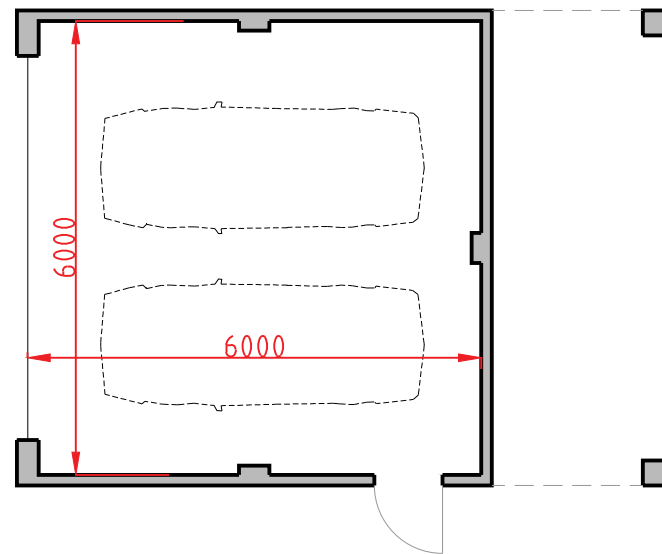


PROPOSED PLAN




PROPOSED FRONT ELEVATION (WEST)

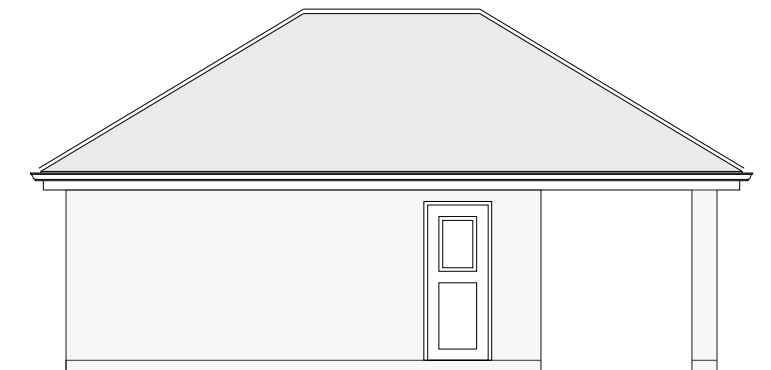

PROPOSED SIDE ELEVATION (SOUTH)

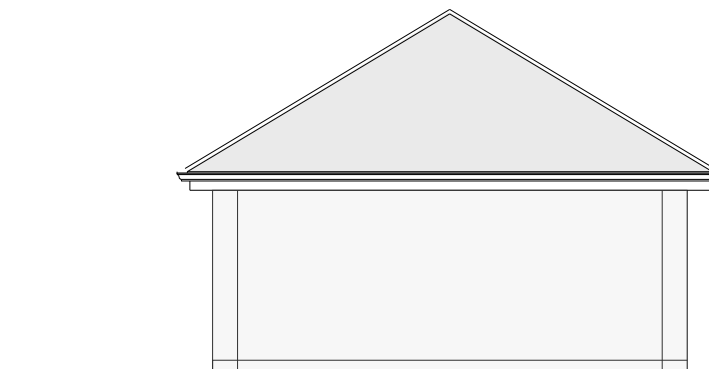

PROPOSED REAR ELEVATION (EAST)

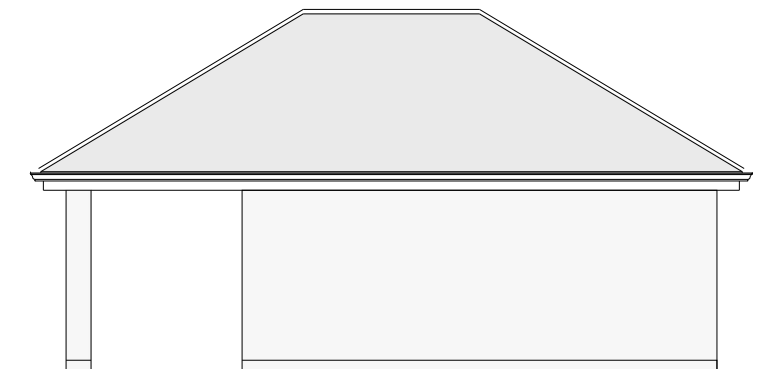

PROPOSED SIDE ELEVATION (NORTH)

MATERIAL SCHEDULE:

Roof - Slate tiles

Walls - Render

PROPOSED GARAGE

SCALE 1:100 @ a3

