



KEY:

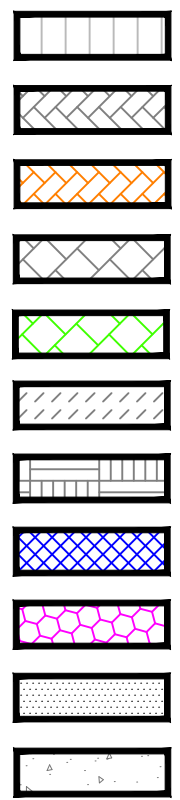


Impermeable tarmac surfacing
Brindle permeable black paving
Brindle block impermeable paving
Buff permeable black paving
Buff impermeable black paving
Charcoal permeable black paving
Natural permeable block paving
Safety surfacing - Wet pour 'blue'
Safety surfacing - rubber safety grass
safety surfacing - play sand
Hogging Path

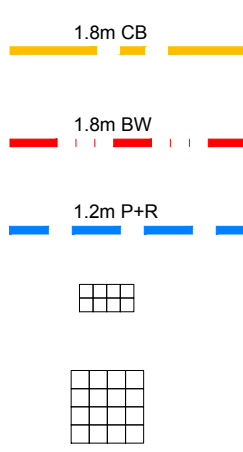

1.8m high Close Boarded fence
1.8m high Brick Wall
1.2m high Post & Rail fence
900mm wide path formed using 450mm x 450mm buff riven slabs
1.8m x 1.8m patio formed using 450mm x 450mm buff riven slabs


KEY PLAN:

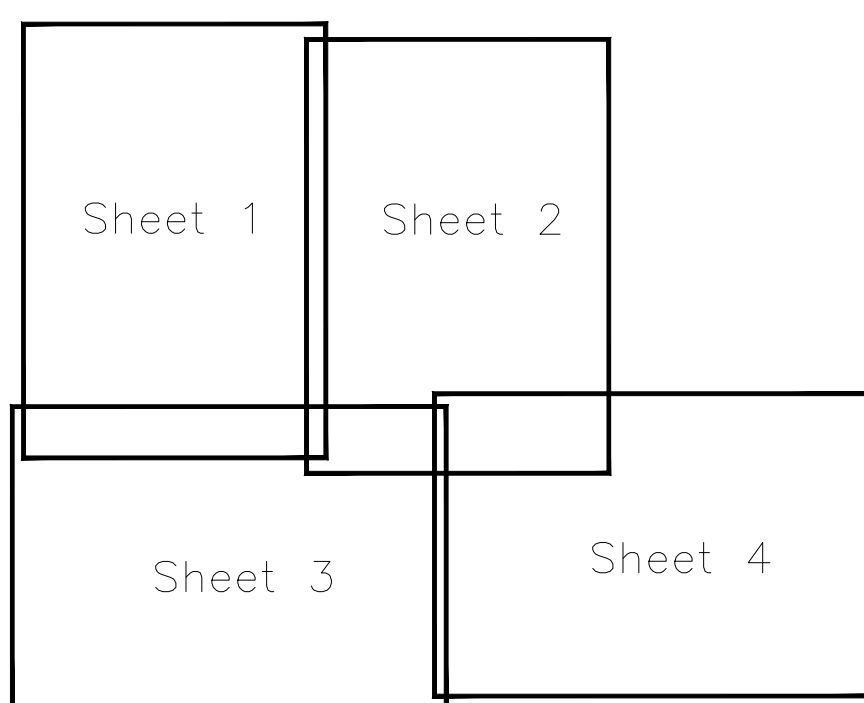


Proposed Street Lighting



Proposed 6m high Street Lighting column fitted with post top mounted luminaire with 5 degree tilt.
Luminaire to be Philips Micro Luma BGP615-DW50-2400-10LED-5.1S-CLO-L90-NW controlled by photocell.
Luminous Flux 2400lm
Switching Regime On - controlled by photocell
Off - 23.00hrs
Column to be painted Sherwood Green BS12C39.
All columns to be positioned at the rear of the footway or verge, in all cases a minimum of 0.5m from trafficked areas.

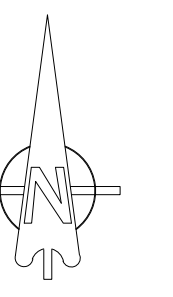

Poultry House

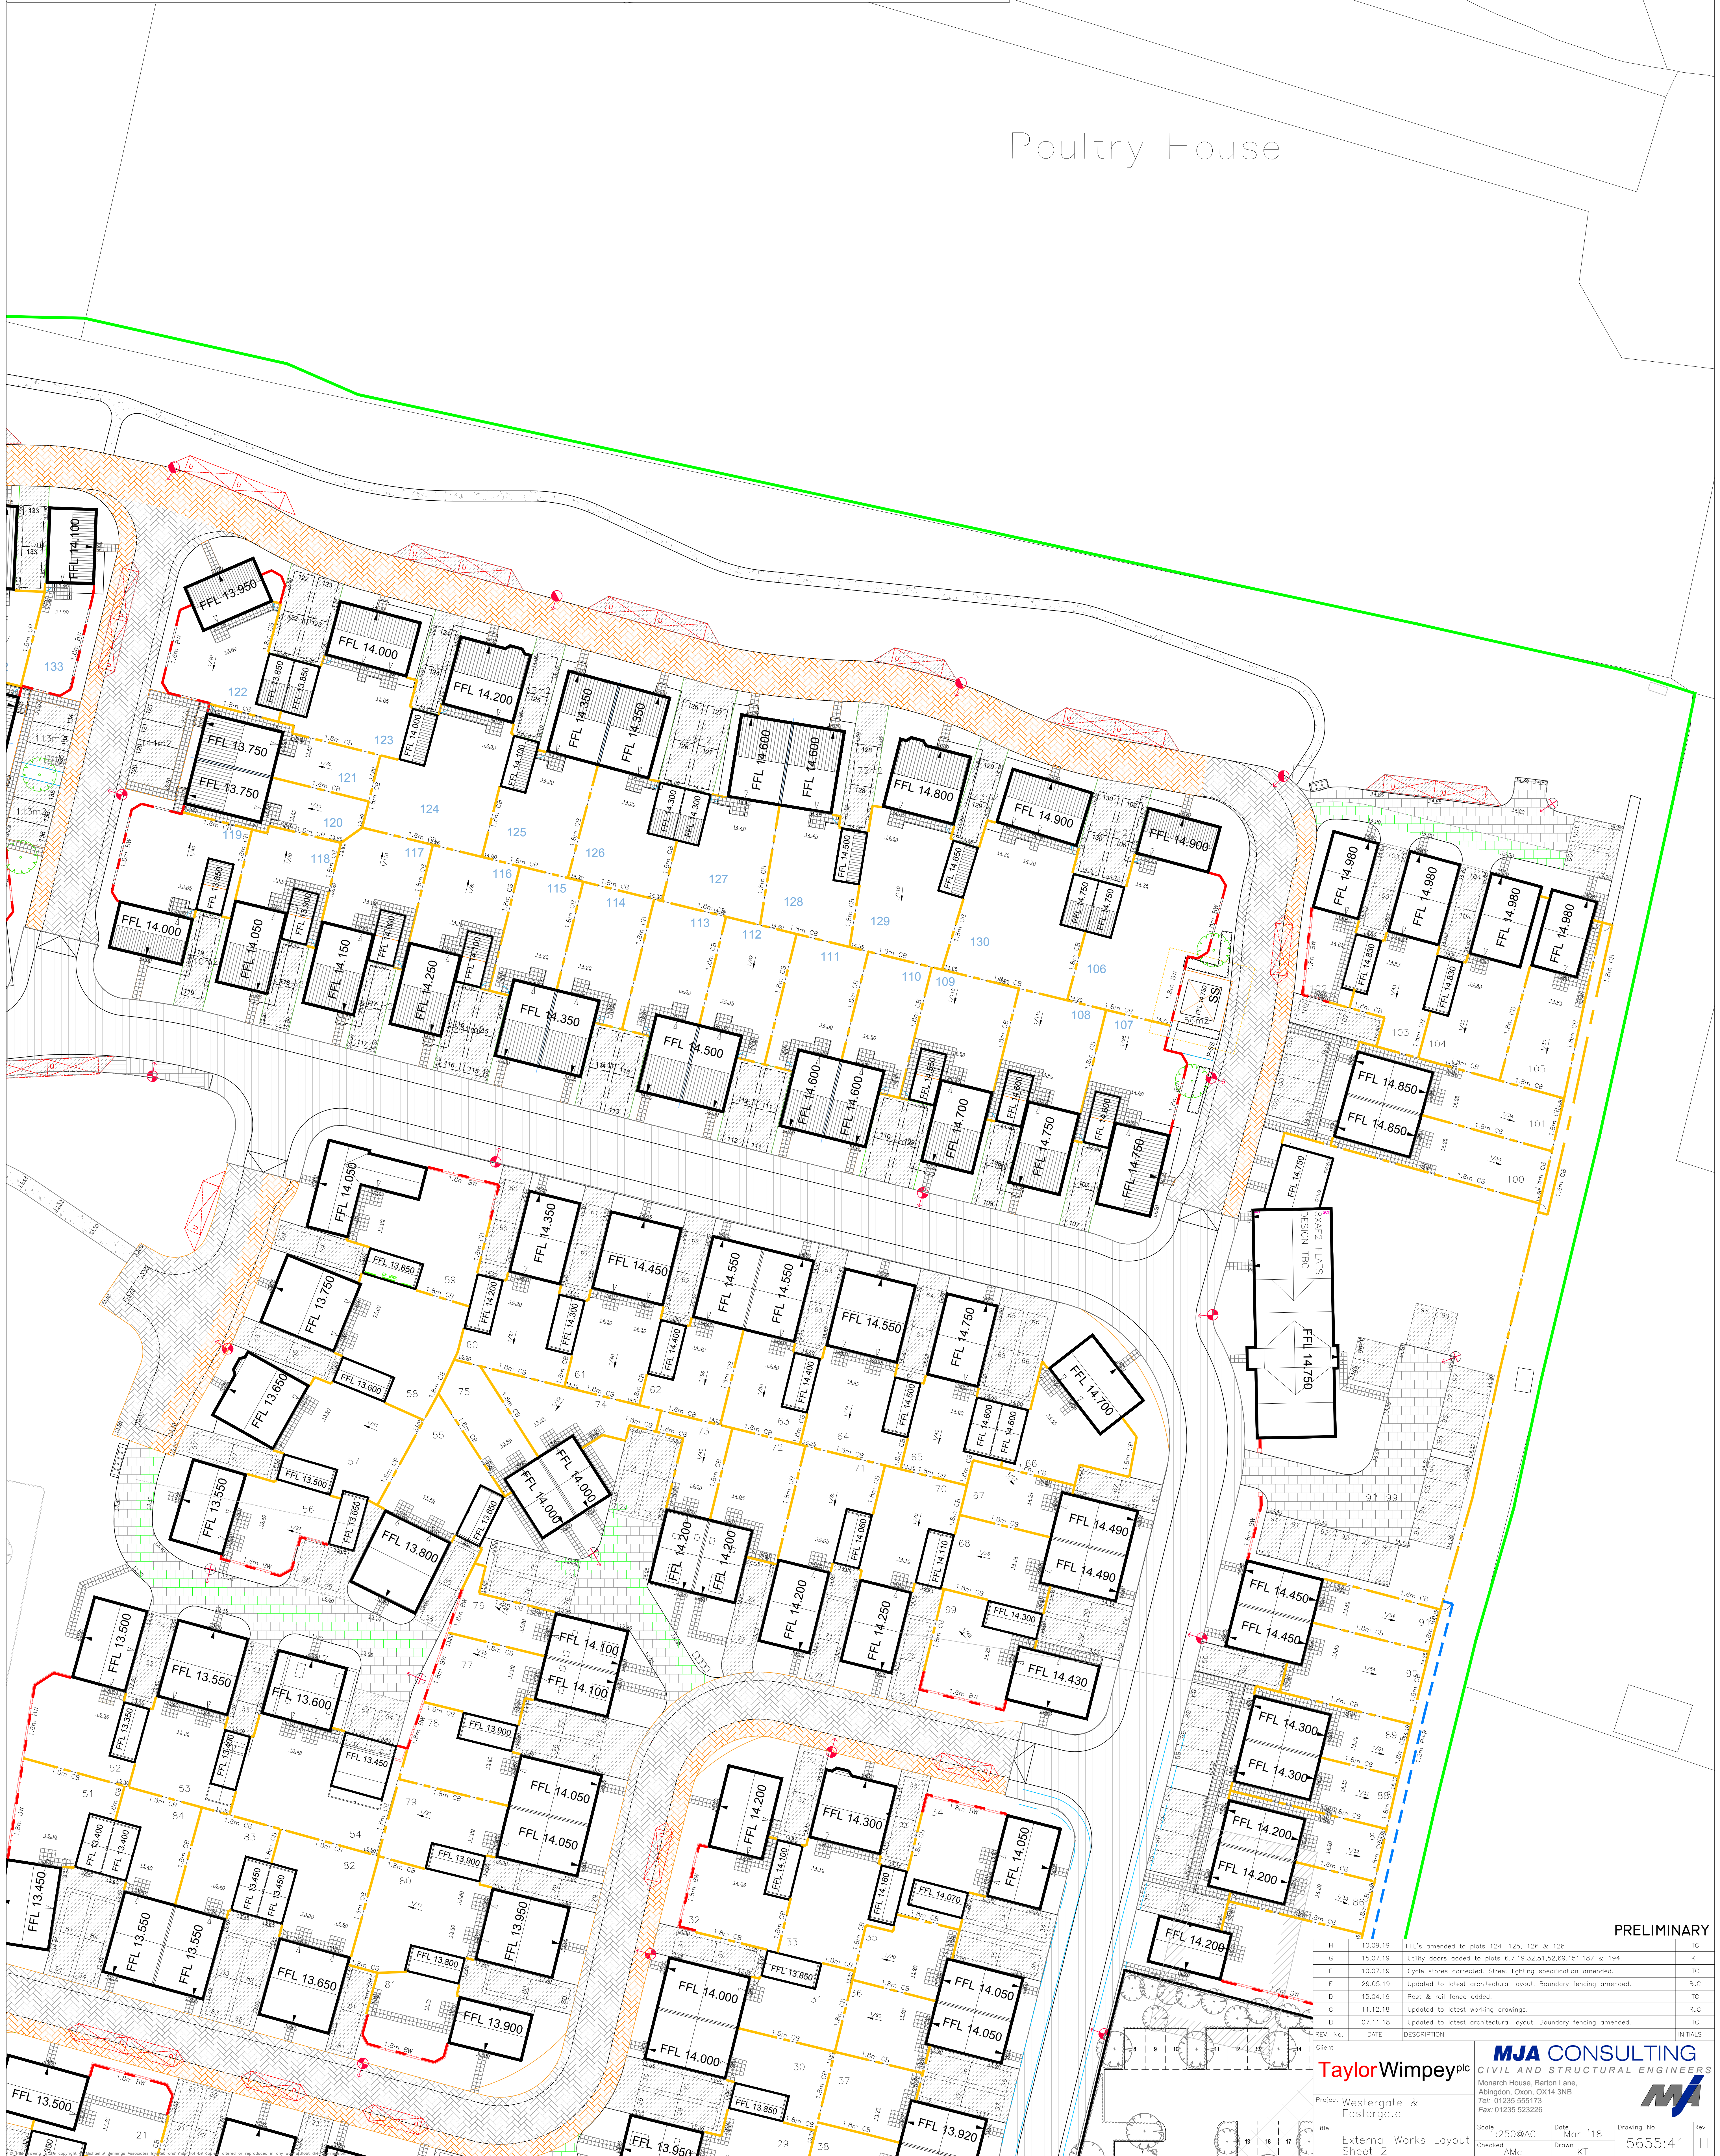

PRELIMINARY

H	10.09.19	FFL's amended to plots 124, 125, 126 & 128.	TC
G	15.07.19	Utility doors added to plots 6,7,19,32,51,52,69,151,187 & 194.	KT
F	10.07.19	Cycle stores corrected. Street lighting specification amended.	TC
E	29.06.19	Updated to latest architectural layout. Boundary fencing amended.	RJC
D	15.04.19	Post & rail fence added.	TC
C	11.12.18	Updated to latest working drawings.	RJC
B	07.11.18	Updated to latest architectural layout. Boundary fencing amended.	TC
REV.	DATE	DESCRIPTION	INITIALS
Client			
Project	Westergate & Eastergate		
Scale	1:250@A0	Date	Mar '18
Checked	AMc	Drawn	KT
Drawing No.	5655:41	Rev	H

MJA CONSULTING
CIVIL AND STRUCTURAL ENGINEERS
Monarch House, Barton Lane,
Abingdon, Oxon, OX14 3NB
Tel: 01235 555173
Fax: 01235 523226



Taylor Wimpey plc

External Works Layout
Sheet 2