



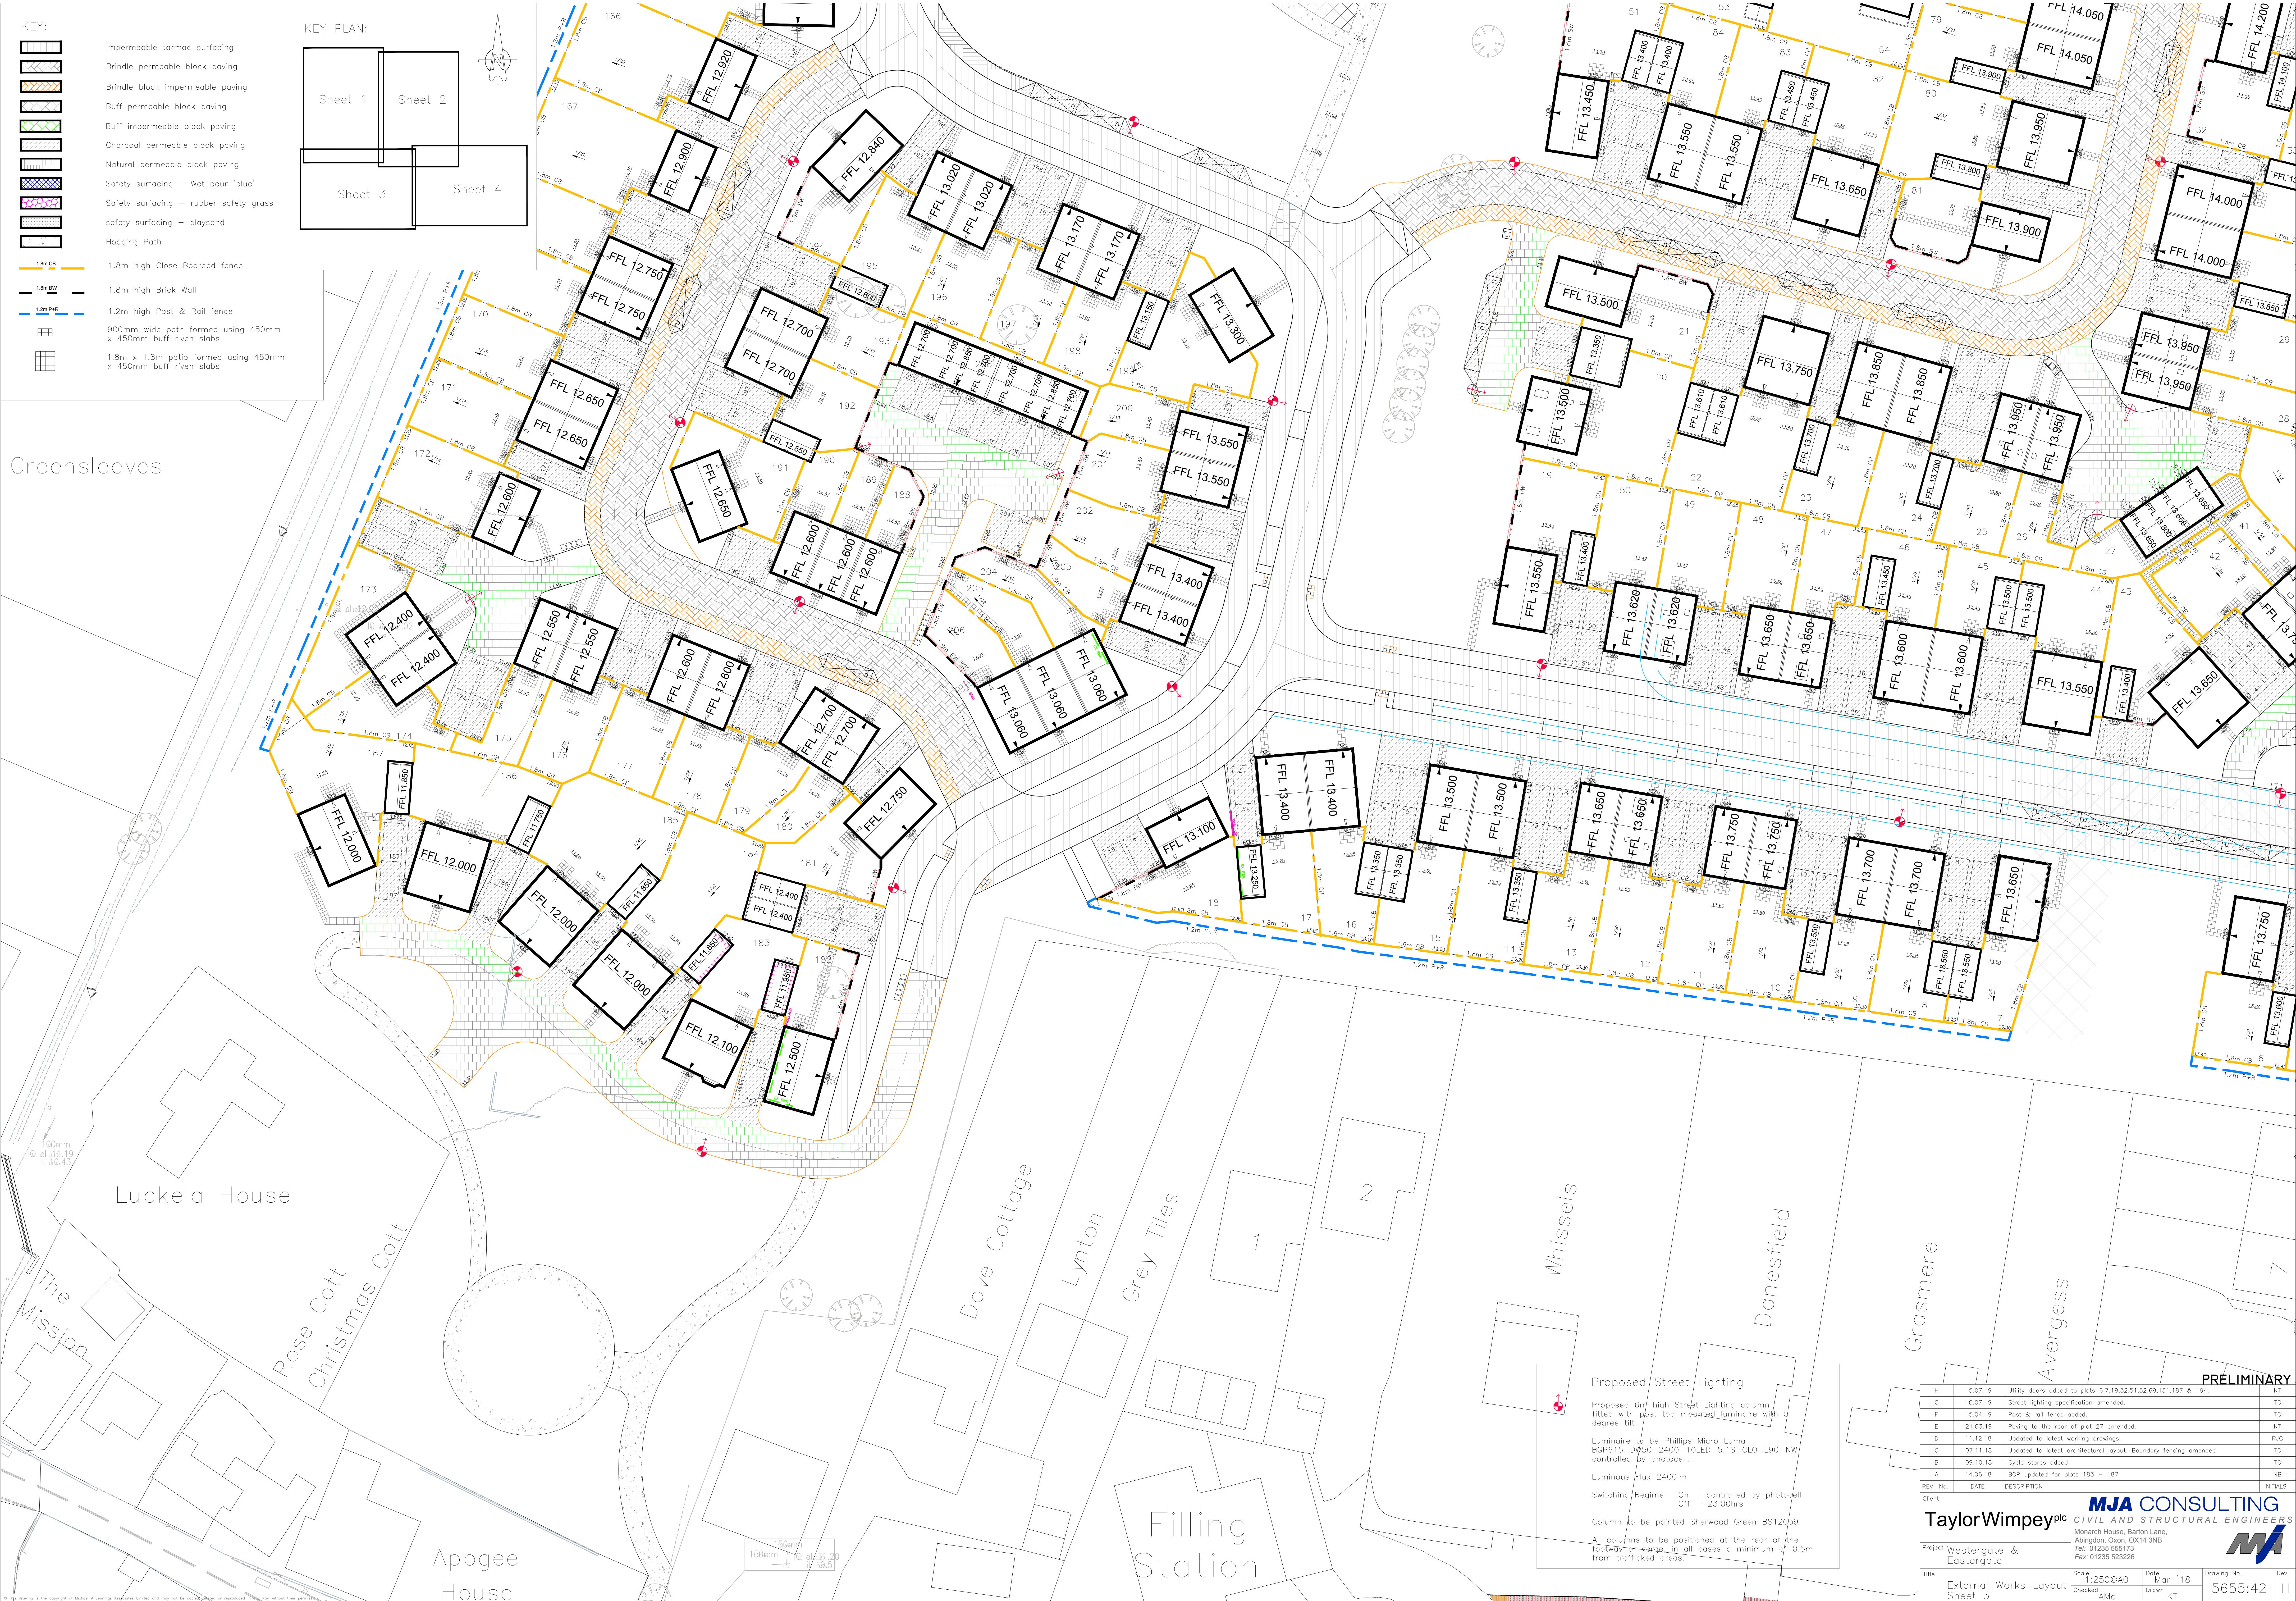

- KEY:
- Impermeable tarmac surfacing
 - Brindle permeable block paving
 - Brindle block impermeable paving
 - Buff permeable block paving
 - Buff impermeable block paving
 - Charcoal permeable block paving
 - Natural permeable block paving
 - Safety surfacing – Wet pour 'blue'
 - Safety surfacing – rubber safety grass
 - safety surfacing – playground
 - Hogging Path
 - 1.8m CB
 - 1.8m BW
 - 1.2m P+R
 - 900mm wide path formed using 450mm x 450mm buff riven slabs
 - 1.8m x 1.8m patio formed using 450mm x 450mm buff riven slabs

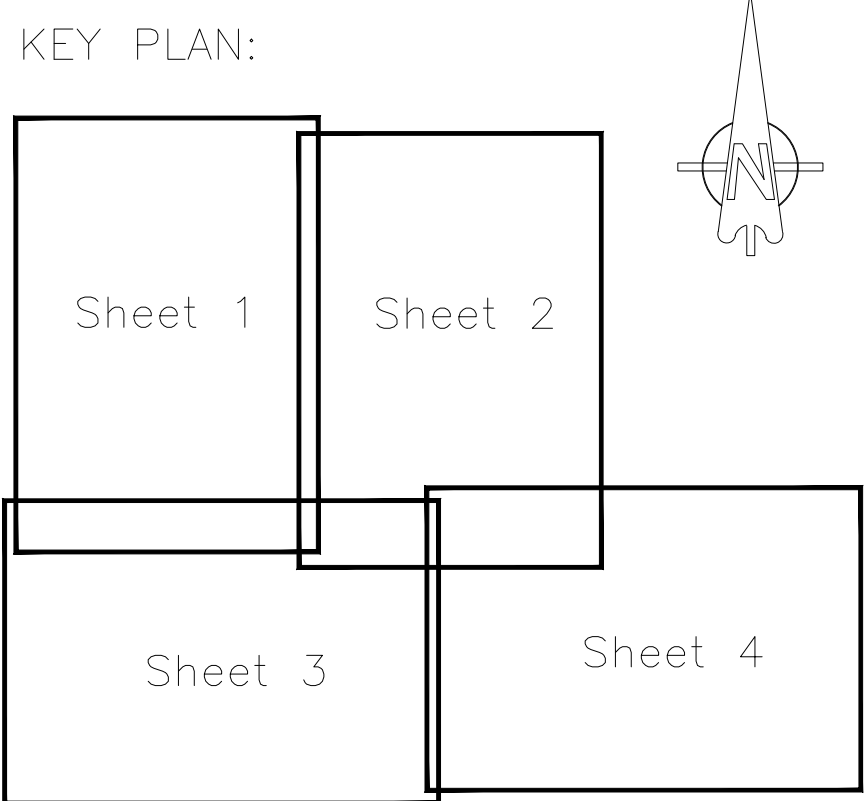

Proposed Street Lighting

Proposed 6m high Street Lighting column fitted with post top mounted luminaire with 5 degree tilt.

Luminaire to be Philips Micro Luma BGP615-DW50-2400-10LED-5.1S-GLO-L90-NW controlled by photocell.

Luminous Flux 2400lm

Switching Regime On – controlled by photocell Off – 23.00hrs

Column to be painted Sherwood Green BS12039.

All columns to be positioned at the rear of the footway or verge, in all cases a minimum of 0.5m from trafficked areas.

PRELIMINARY			
H	15.07.19	Utility doors added to plots 6,7,19,32,51,52,69,151,187 & 194.	KT
G	10.07.19	Street lighting specification amended.	TC
F	15.04.19	Post & rail fence added.	TC
E	21.03.19	Paving to the rear of plot 27 amended.	KT
D	11.12.18	Updated to latest working drawings.	RJC
C	07.11.18	Updated to latest architectural layout. Boundary fencing amended.	TC
B	09.10.18	Cycle stores added.	TC
A	14.06.18	BDP updated for plots 183 – 187	NB
REV. No.	DATE	DESCRIPTION	INITIALS
Client			
Taylor Wimpey plc			
Project Westergate & Eastergate			
Title External Works Layout Sheet 3			
Scale 1:250@A0		Date Mar '18	Drawing No. 5655:42
Checked AMc		Drawn KT	Rev H