


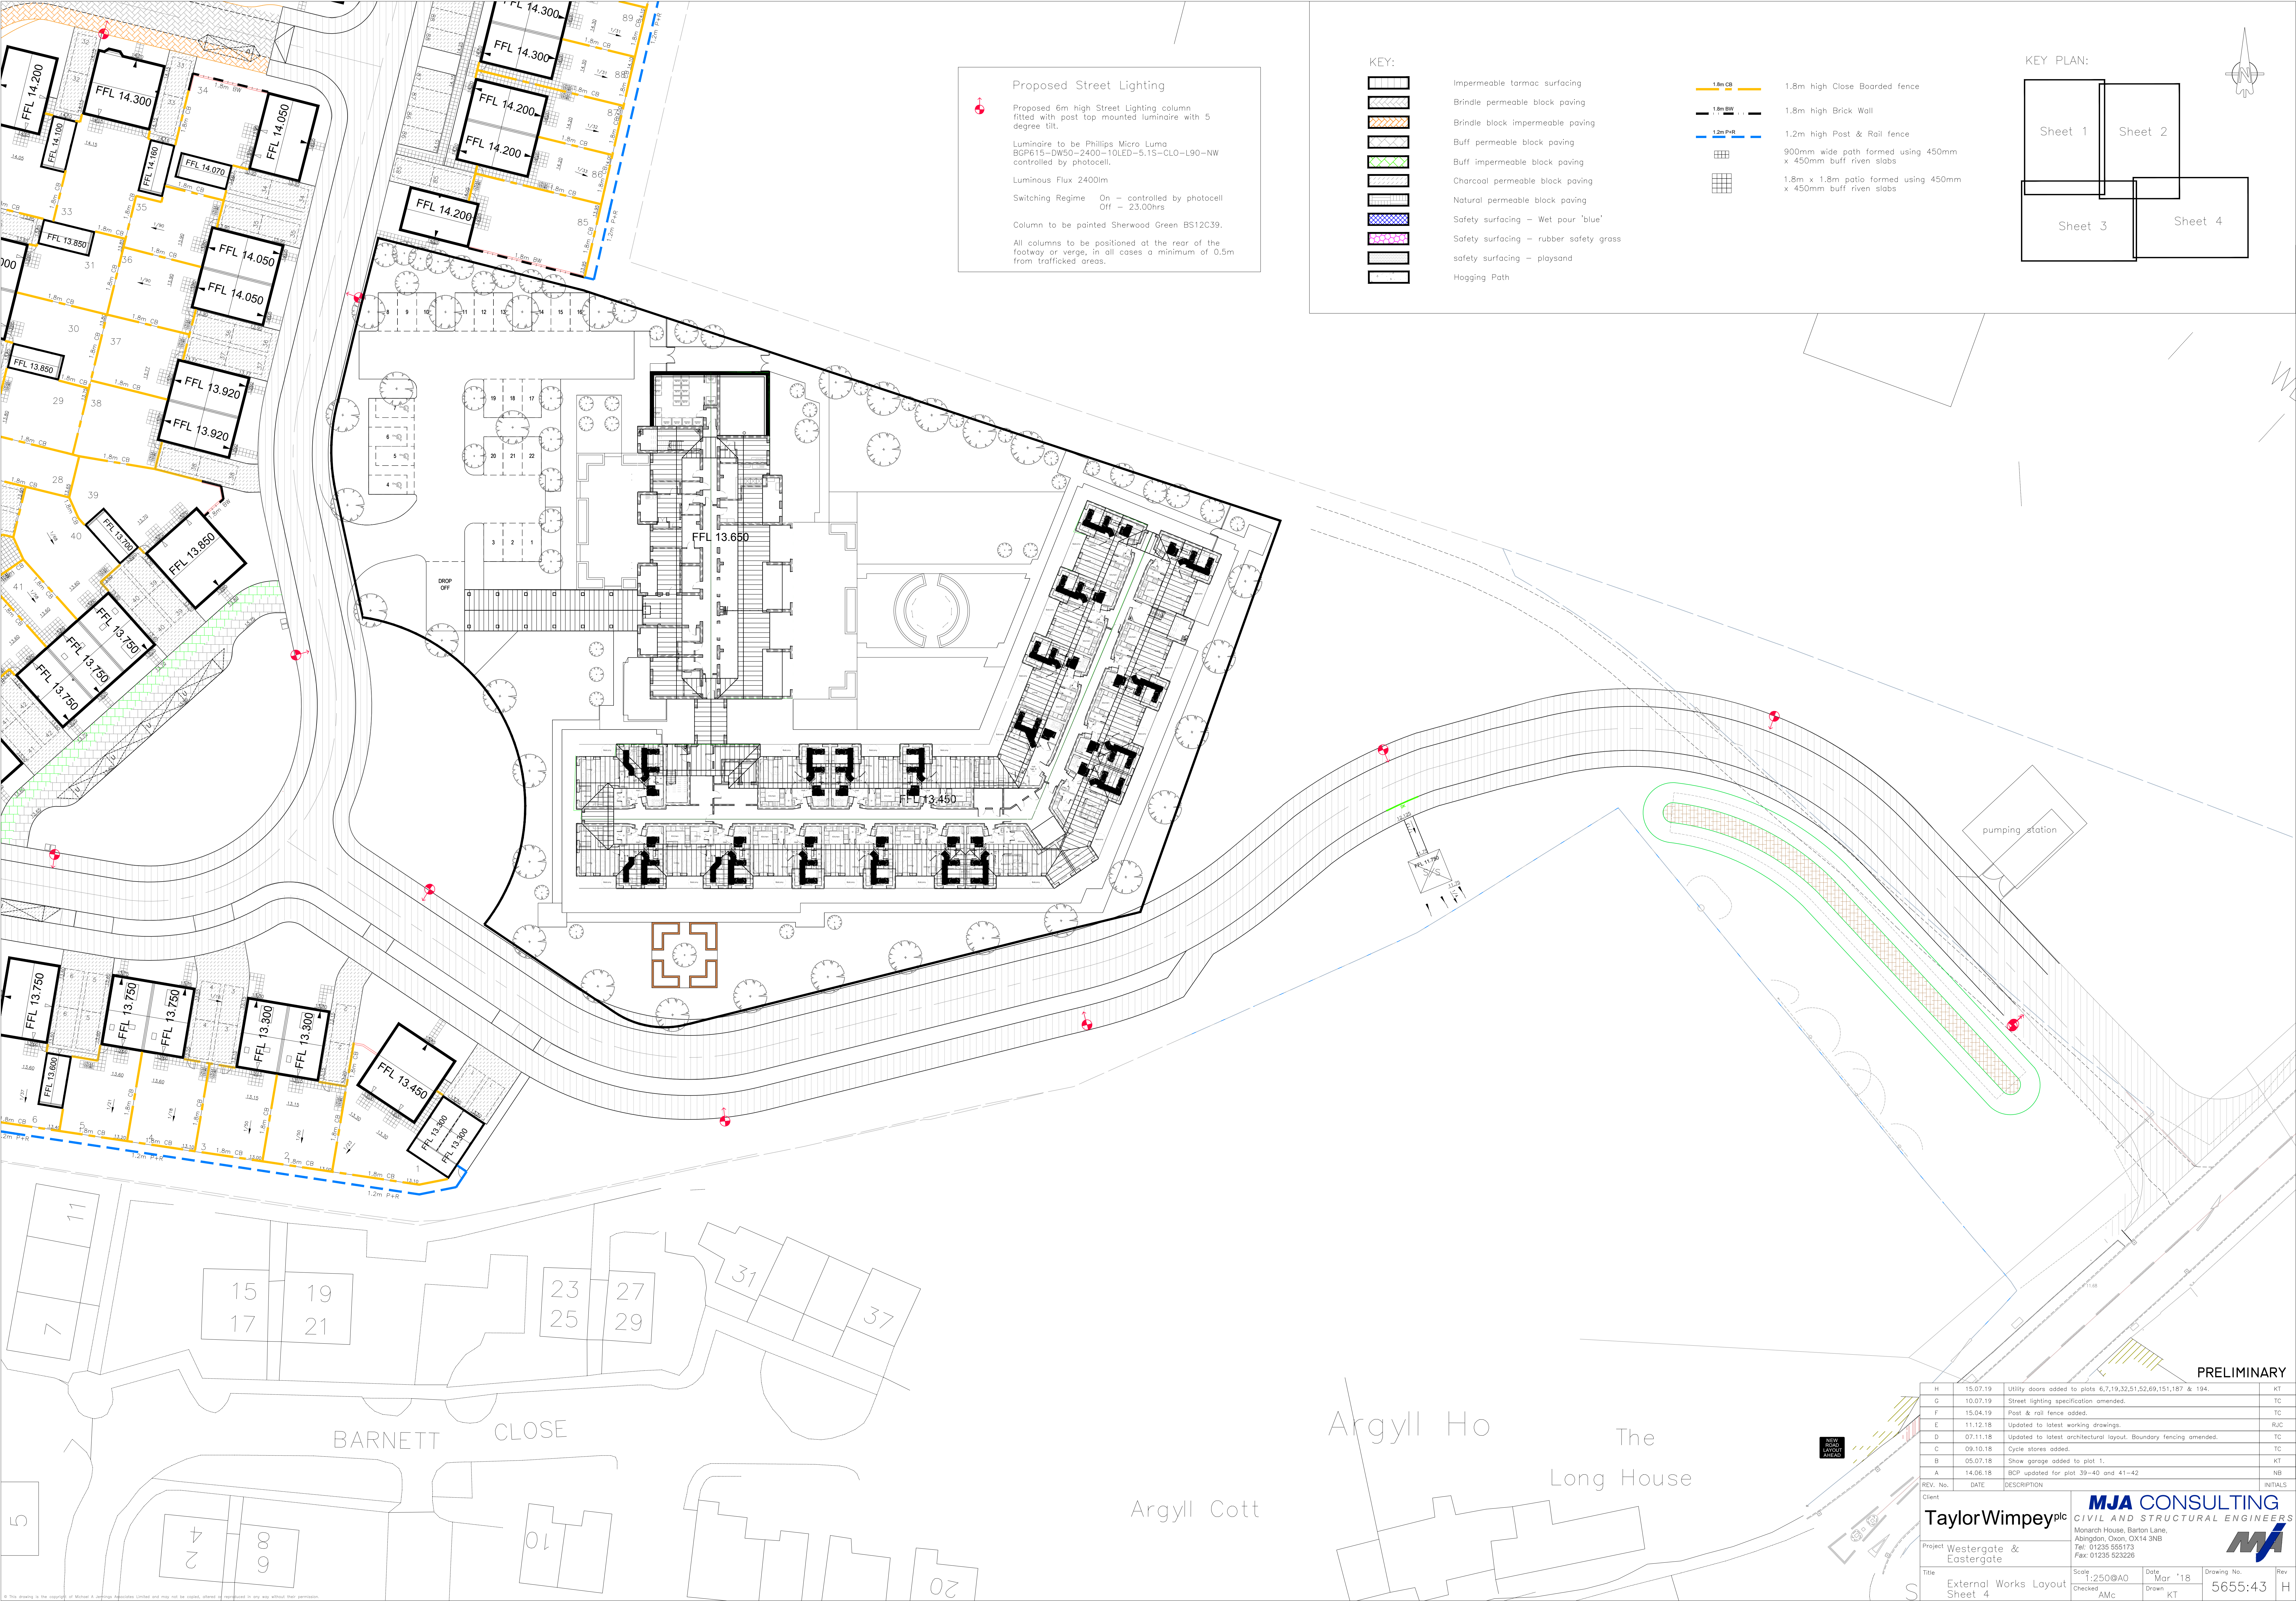

Proposed Street Lighting

Proposed 6m high Street Lighting column fitted with post top mounted luminaire with 5 degree tilt.

Luminaire to be Phillips Micro Luma BGP615-DW50-2400-10LED-5.1S-CLO-L90-NW controlled by photocell.

Luminous Flux 2400lm


Switching Regime On - controlled by photocell
Off - 23.00hrs

Column to be painted Sherwood Green BS12C39.

All columns to be positioned at the rear of the footway or verge, in all cases a minimum of 0.5m from trafficked areas.

- KEY:**
- Impermeable tarmac surfacing
 - Brindle permeable block paving
 - Brindle block impermeable paving
 - Buff permeable block paving
 - Buff impermeable block paving
 - Charcoal permeable block paving
 - Natural permeable block paving
 - Safety surfacing - Wet pour 'blue'
 - Safety surfacing - rubber safety grass
 - safety surfacing - playsand
 - Hogging Path

- 1.8m CB
- 1.8m BW
- 1.2m P+R
- 1.8m high Close Boarded fence
- 1.8m high Brick Wall
- 1.2m high Post & Rail fence
- 900mm wide path formed using 450mm x 450mm buff riven slabs
- 1.8m x 1.8m patio formed using 450mm x 450mm buff riven slabs

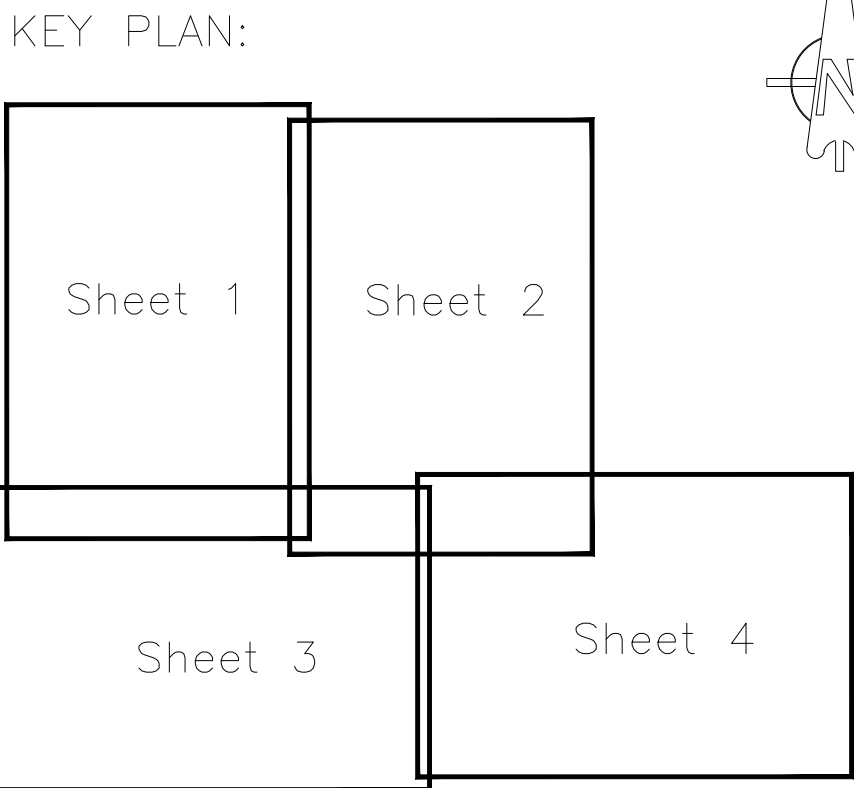

PRELIMINARY				
H	15.07.19	Utility doors added to plots 6,7,19,32,51,52,69,151,187 & 194.	KT	
G	10.07.19	Street lighting specification amended.	TC	
F	15.04.19	Post & rail fence added.	TC	
E	11.12.18	Updated to latest working drawings.	RUC	
D	07.11.18	Updated to latest architectural layout. Boundary fencing amended.	TC	
C	09.10.18	Cycle stores added.	TC	
B	05.07.18	Show garage added to plot 1.	KT	
A	14.06.18	BDP updated for plot 39-40 and 41-42	NB	
REV. No.	DATE	DESCRIPTION	INITIALS	
Client				
Taylor Wimpey plc		MJA CONSULTING CIVIL AND STRUCTURAL ENGINEERS Monarch House, Barton Lane, Abingdon, Oxon, OX14 3NB Tel: 01235 555173 Fax: 01235 523226		
Project Westergate & Eastergate		Scale: 1:250@A0 Checked: AMc Date: Mar '18 Drawn: KT		
Title External Works Layout Sheet 4		Drawing No. 5655:43		Rev H