


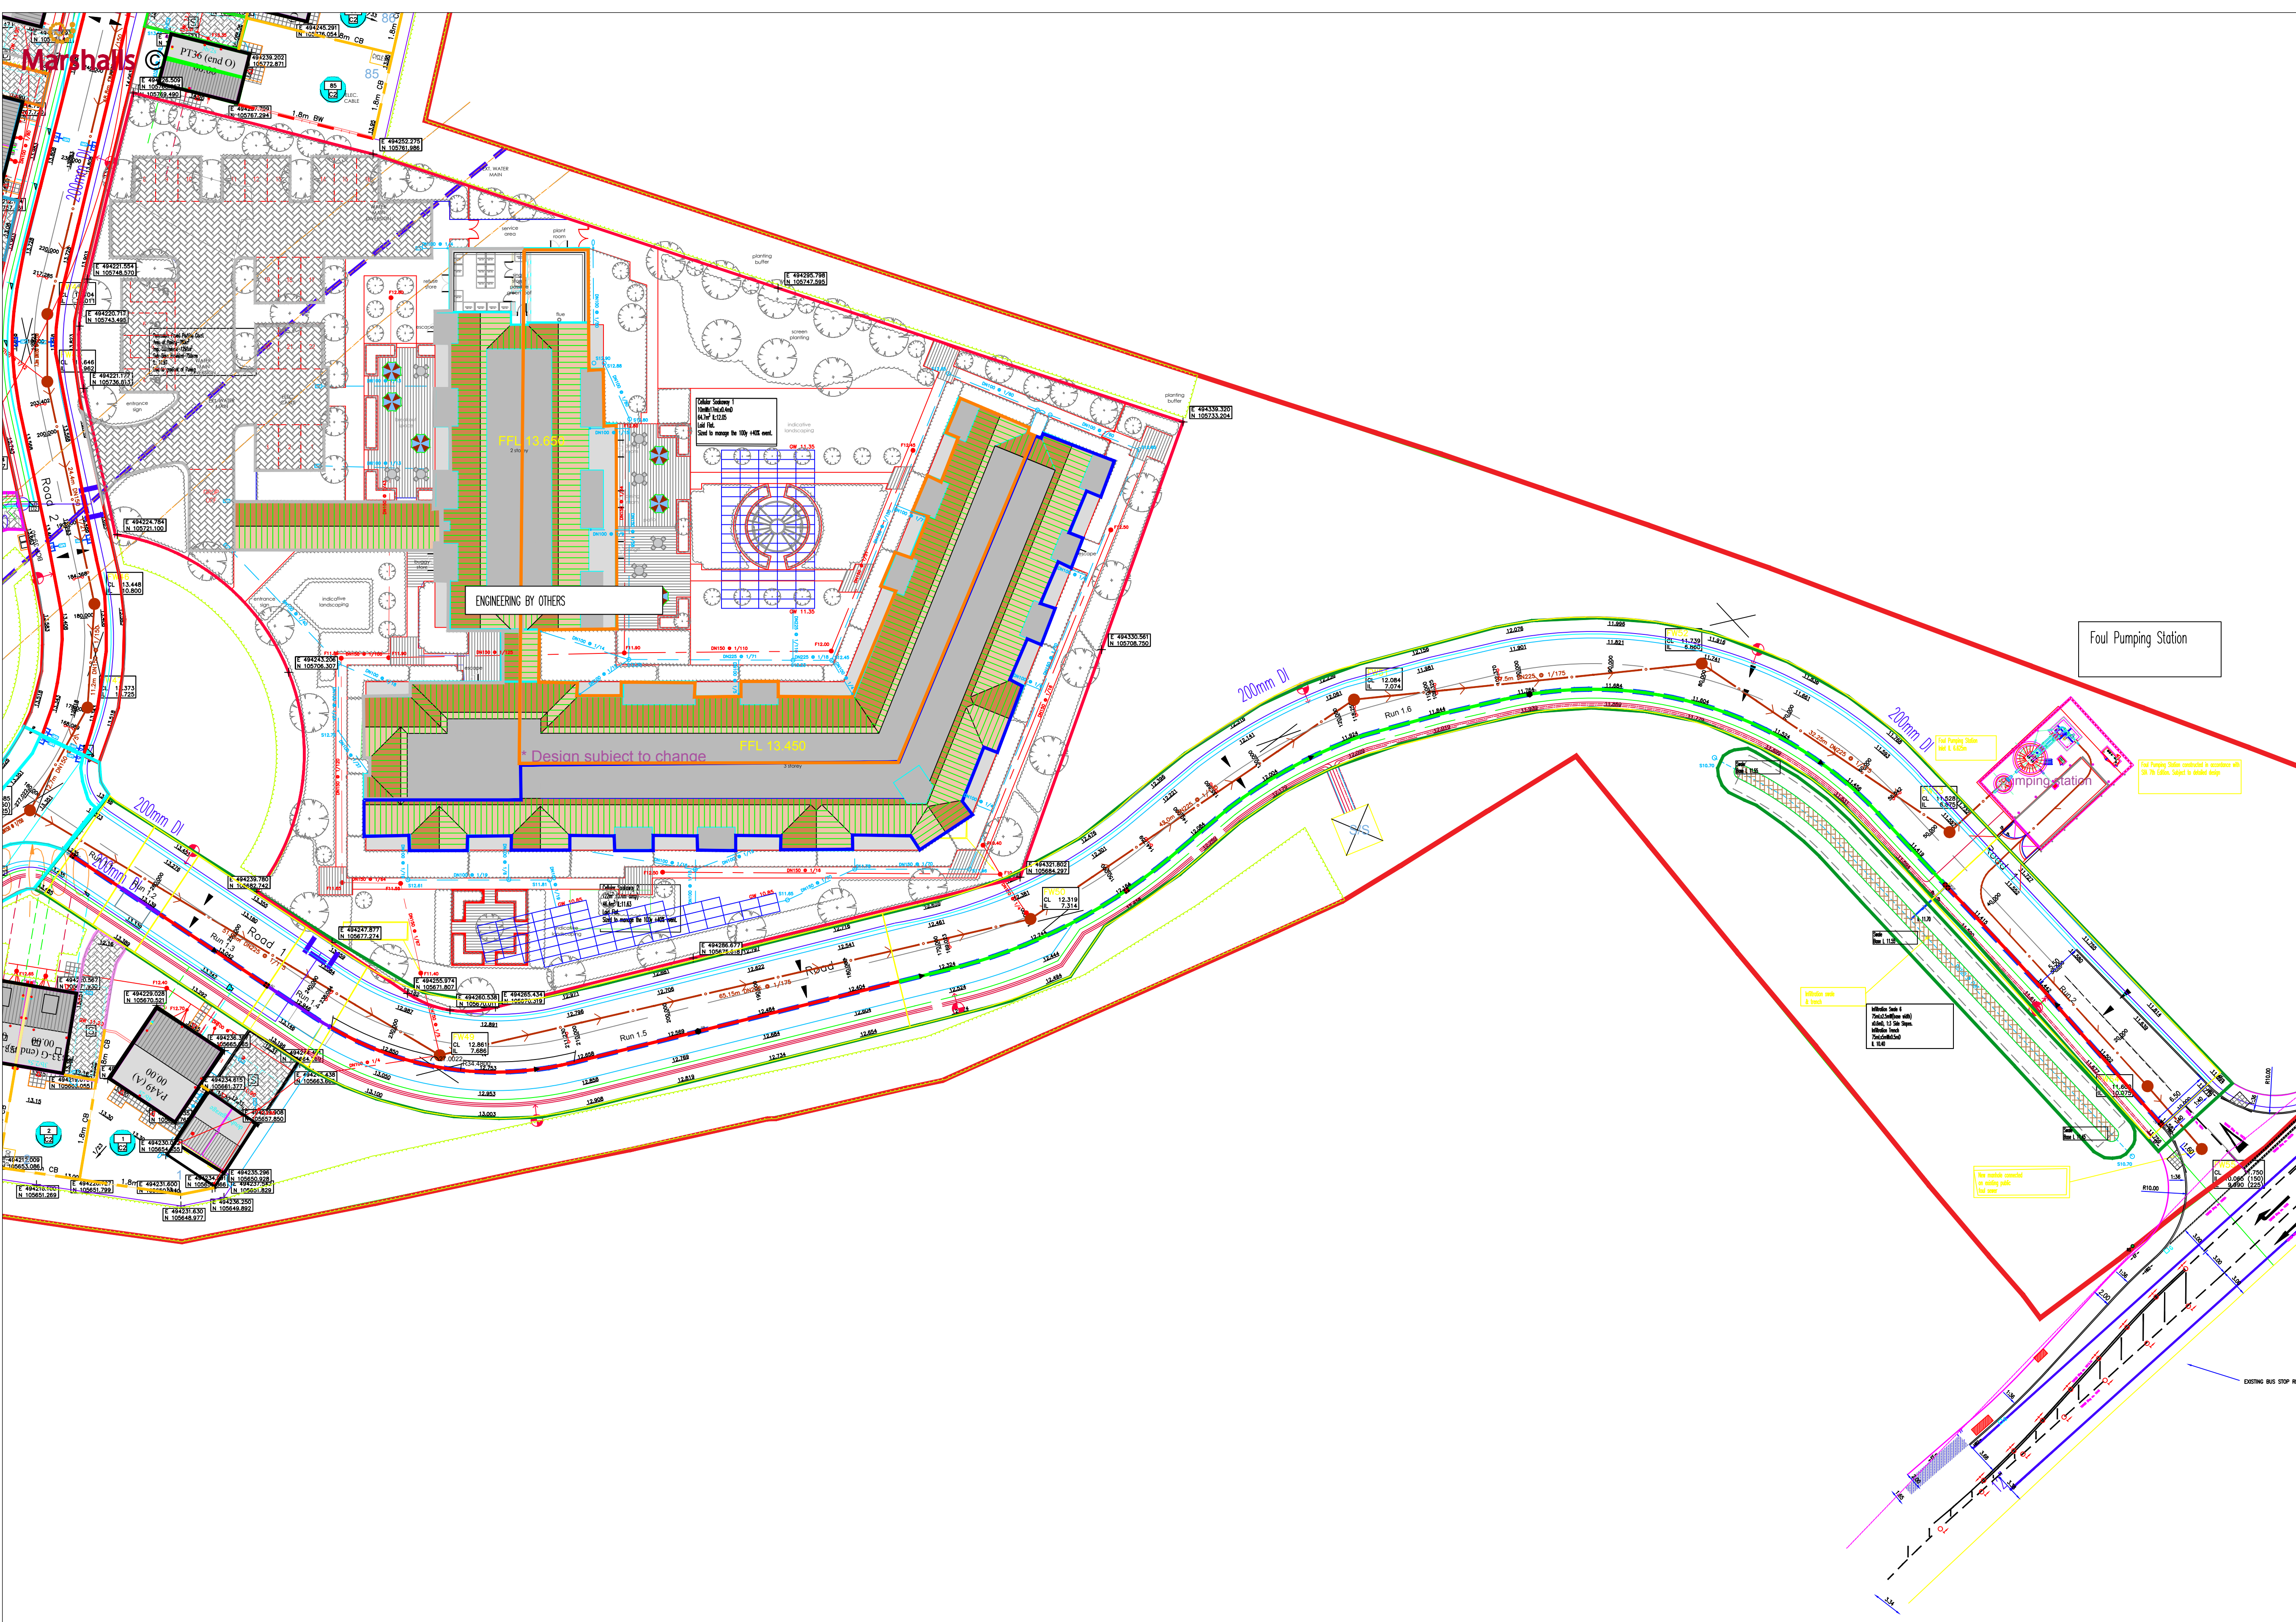

This drawing is intended to give an overall impression of the patterns and effects of using Marshalls range of products & design accessories, and is based upon the nominal size of the product.

It is not intended as a final, fully detailed working drawing, unless otherwise stated.

This drawing should, however, be read in conjunction with the relevant Marshalls literature and current British & other relevant standards for specific guidance on the detailing of units.

Marshalls offer a Design service to aid designers in the use of Marshalls materials. The drawings are based on the information provided to the company and should not be offered for construction purposes until checked by the relevant design authority, to ensure the drawings meet their requirements.

Any queries regarding technical comment can be done so by contacting our Technical Advisory Services Department on 03704 112233.

Critical or leading dimensions should not be scaled from this drawing.

LINEAR KEY		
	Mono Beany 321	
	Mono Beany 502	
	Mono Beany Dropped	
	Catchment Area	
	OF	Outfall with Access Cover
	AC	Access Cover
	AC	Access Cover with End Cap
		Flow Direction
	SB	Silt Box with Access Cover

Rev	Date	Comment
A	25.09.18	Inclusion of dropped crossings.



Marshalls

Creating Better Spaces

Landscape House, Lowfields Business Park,
Halifax, HX5 9HT

Telephone — 01422 312000
Email — design.team@marshalls.co.uk

Client
MJA Consulting

Project
The Hedgerows, Westergate
5596357

Drawing
Marshalls Linear Drainage
Mono Beany Layout

Scale NTS@A1	Date 25.09.18	Drawn A Bowers
Drawing No. DR008650-1 P Weston	Checked by A	Revision A

INNOVATIVE, STRONGER, INTEGRATED, SIMPLER



WATER MANAGEMENT
LINEAR

Technical Advice • Pavement Design • Layout Drawings
Natural Stone Design • Linear Drainage Design
Permeable Paving Design • Bespoke Component Design