




- TREES (REFER TO LIZARD LANDSCAPE PACK AND BIODIVERSITY DRAWING 311 FOR MORE INFO)
- PROPOSED PLANTING AREAS
- * 3.3 m X 5.0 m (WIDTH IN ACCORDANCE WITH LIFETIME HOMES STANDARDS - CRITERION 1)
- 2 m PEDESTRIAN VISIBILITY SPY (NO FENCING/PLANTING ABOVE 600 mm)
- POST AND RAIL FENCE
- EV CHARGING POINT

REFER TO BLOCK PLAN FOR GARDEN LENGTHS

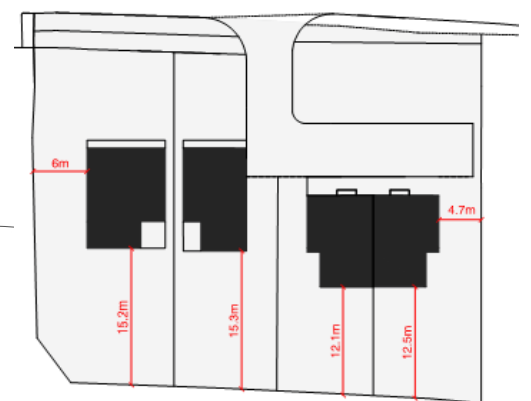

SITE PLAN
SCALE 1:250 @ a3