


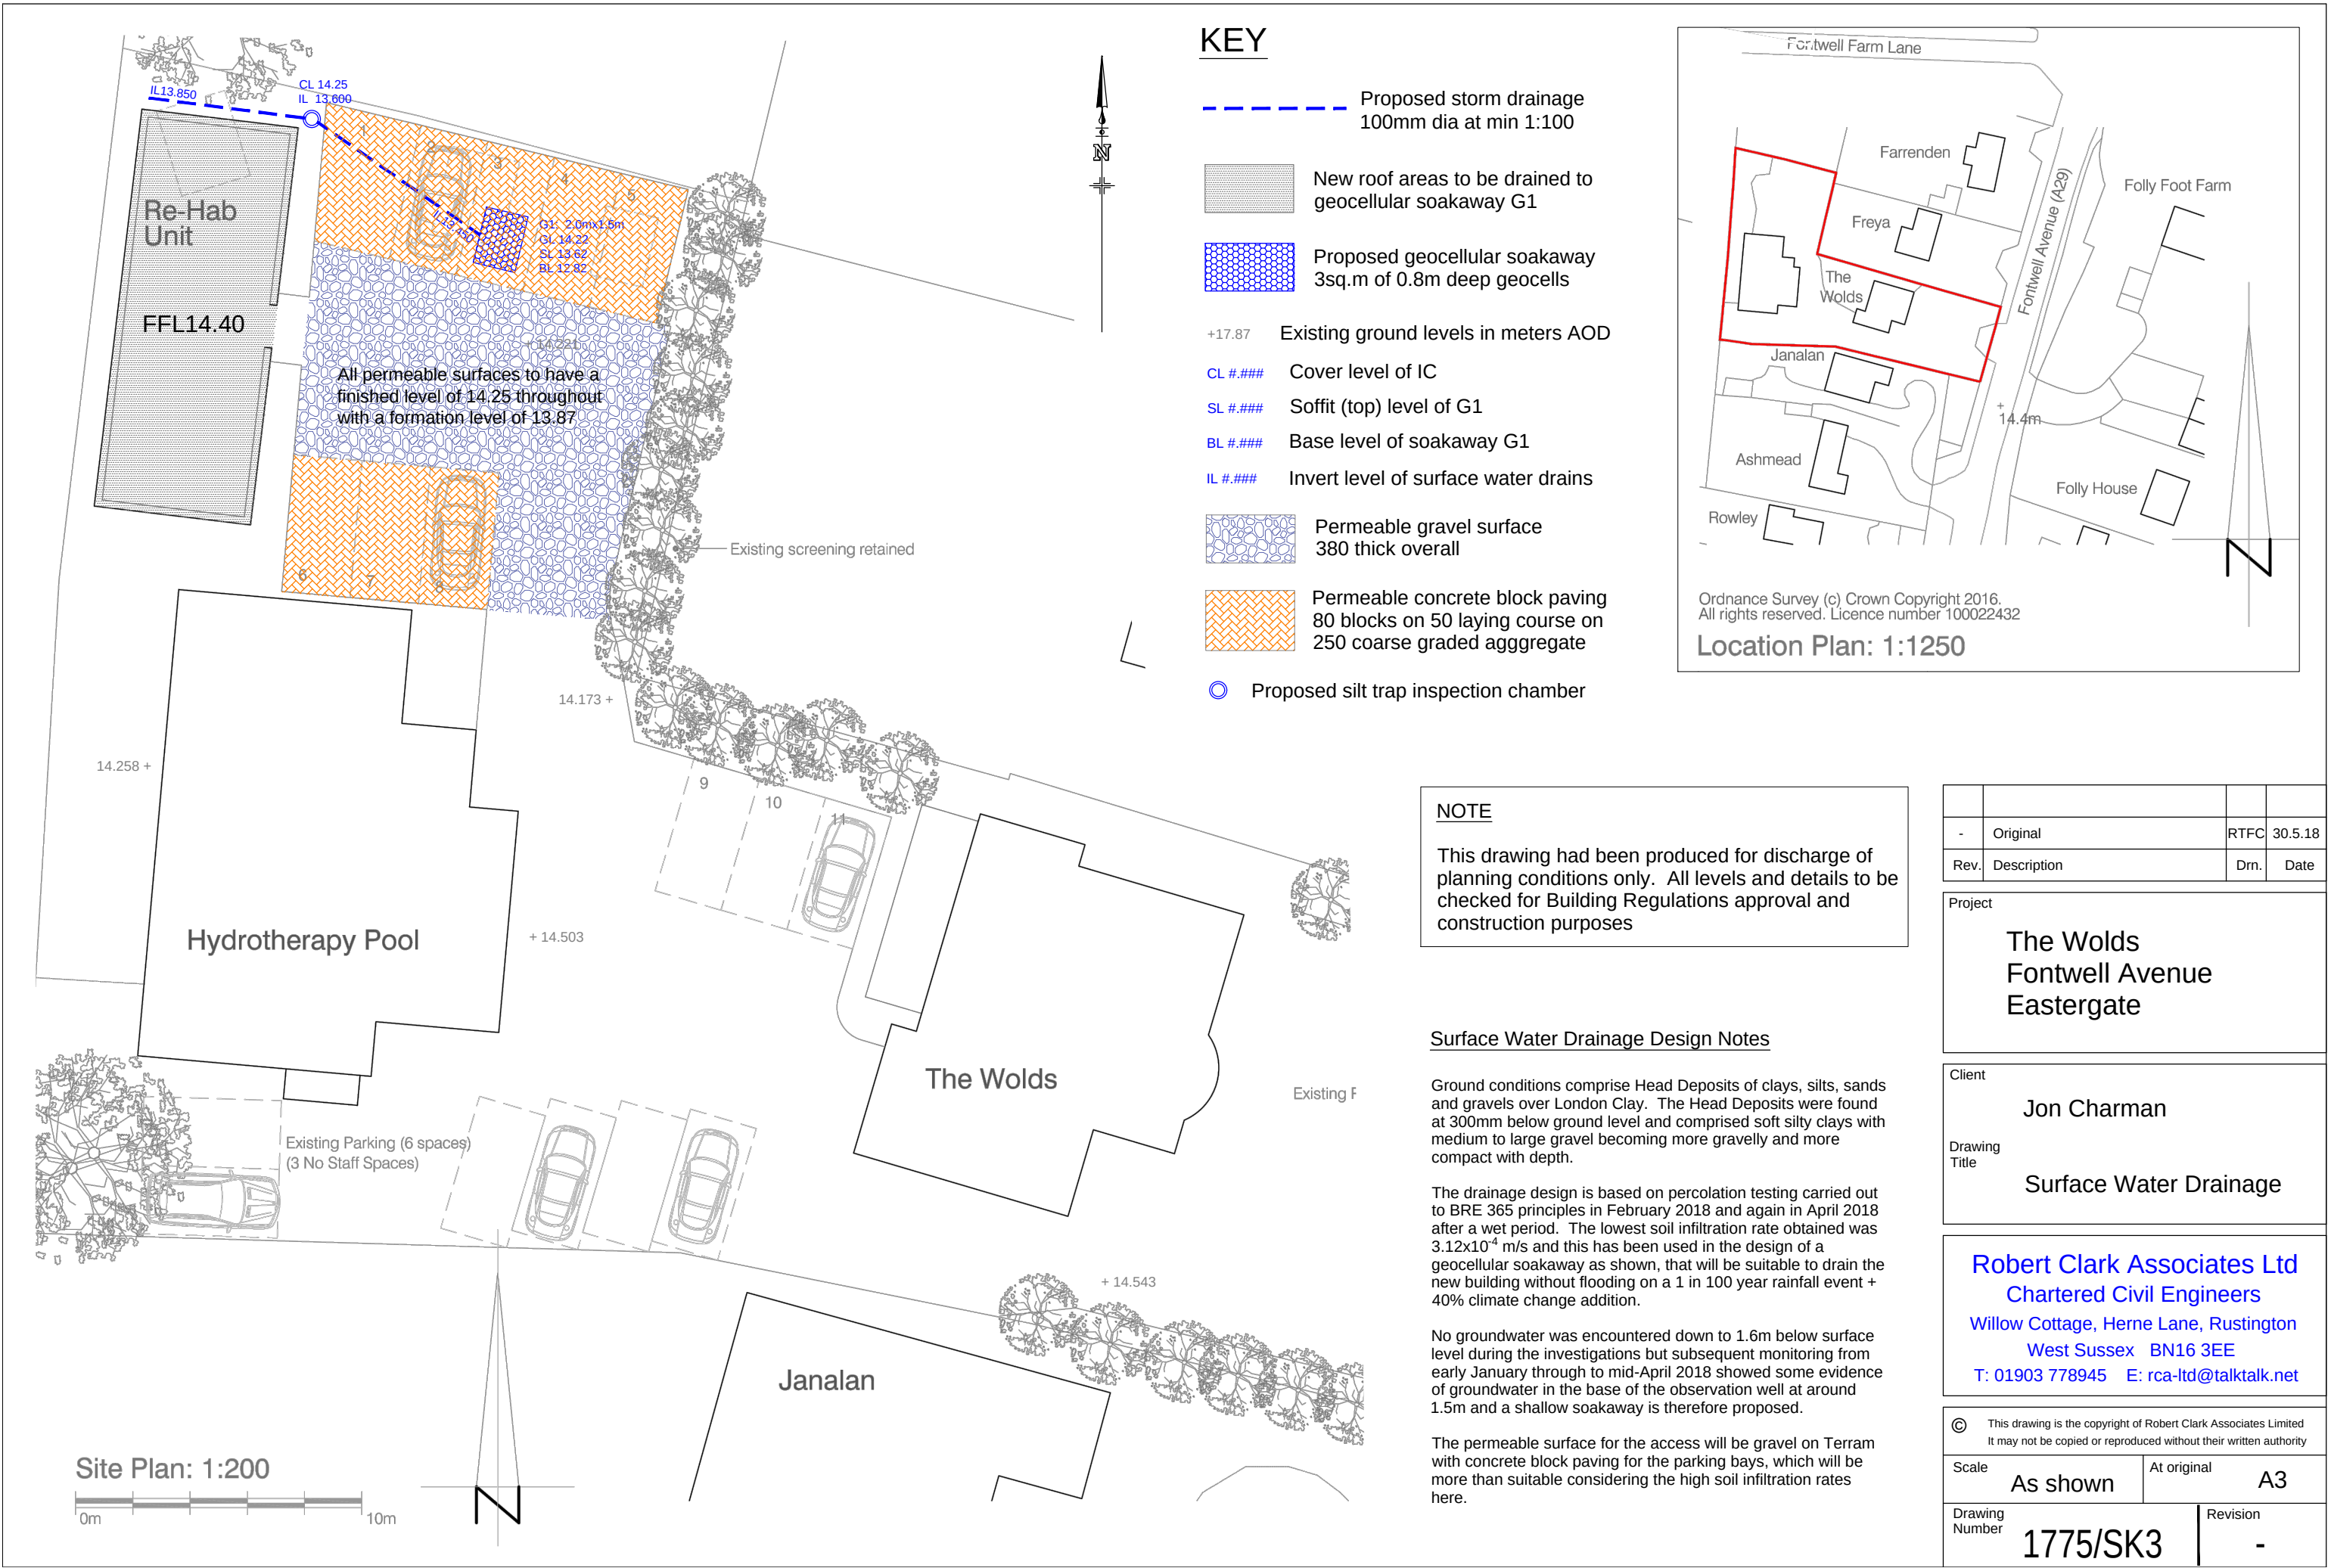

-	Original	RTFC	30.5.18
Rev.	Description	Drn.	Date

Project
The Wolds Fontwell Avenue Eastergate

Client
Jon Charman
Drawing Title
Surface Water Drainage

Robert Clark Associates Ltd Chartered Civil Engineers Willow Cottage, Herne Lane, Rustington West Sussex BN16 3EE T: 01903 778945 E: rca-ltd@talktalk.net

© This drawing is the copyright of Robert Clark Associates Limited It may not be copied or reproduced without their written authority			
Scale	As shown	At original	A3
Drawing Number	1775/SK3	Revision	-