
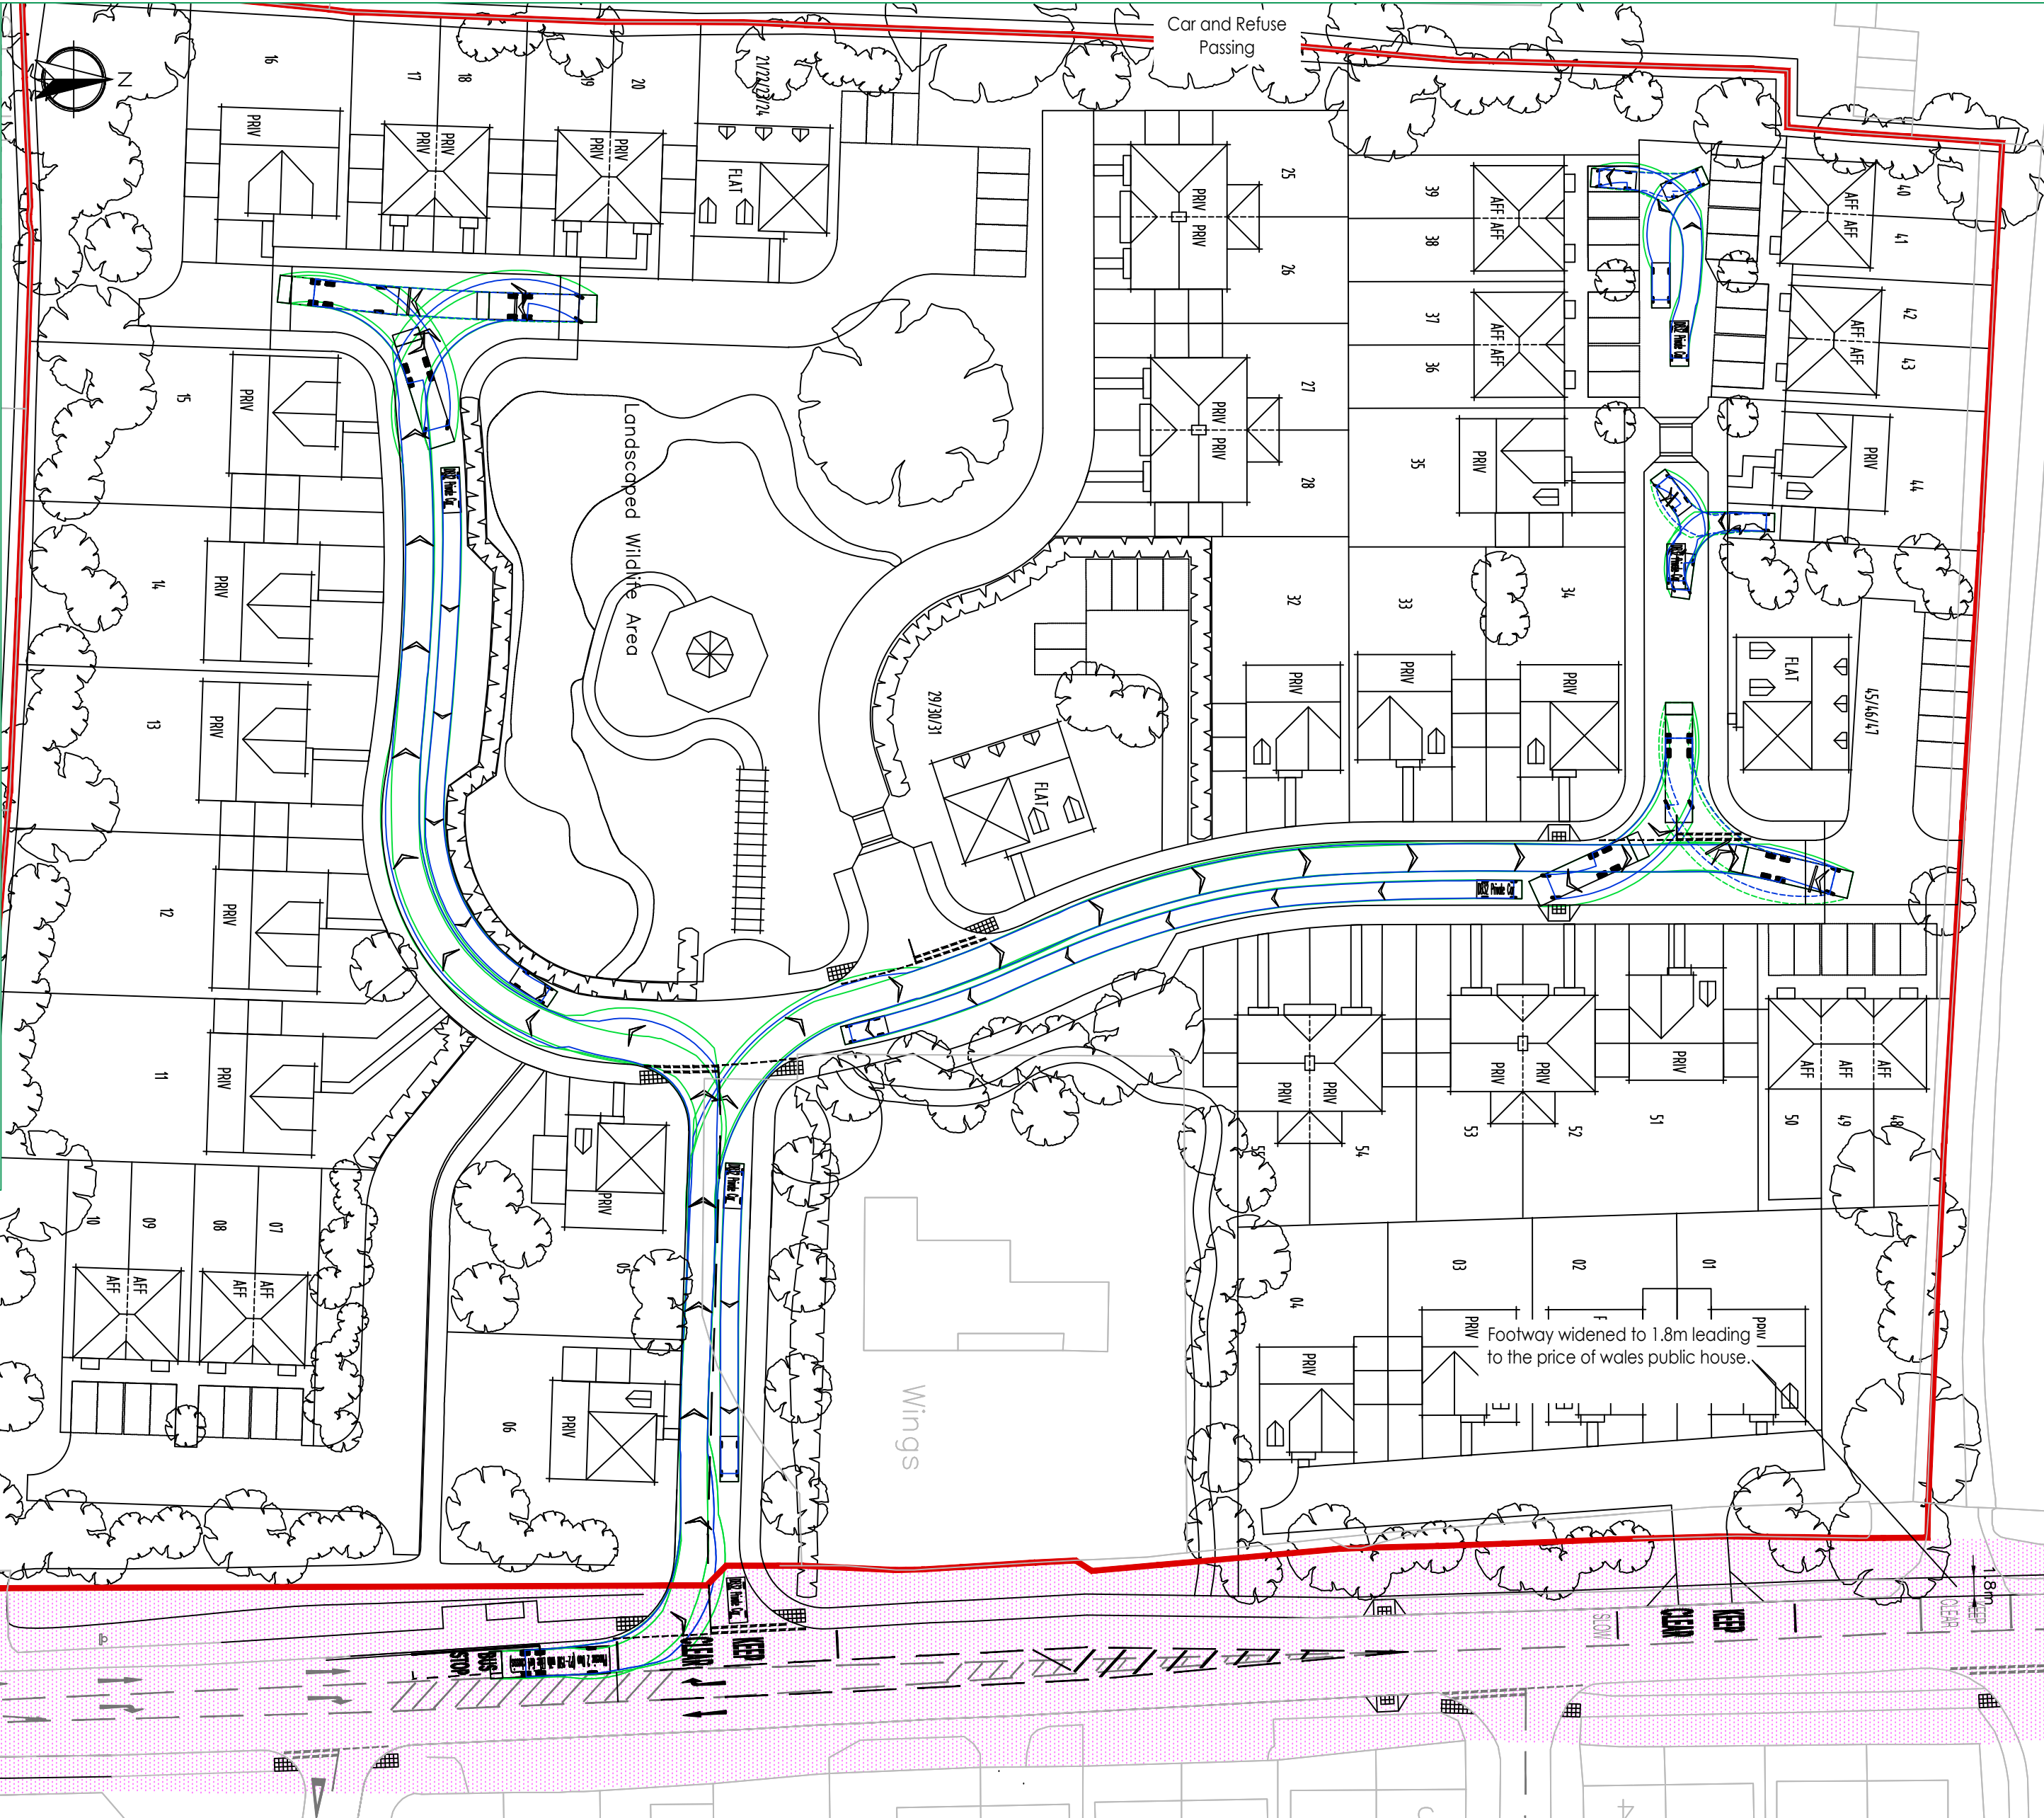
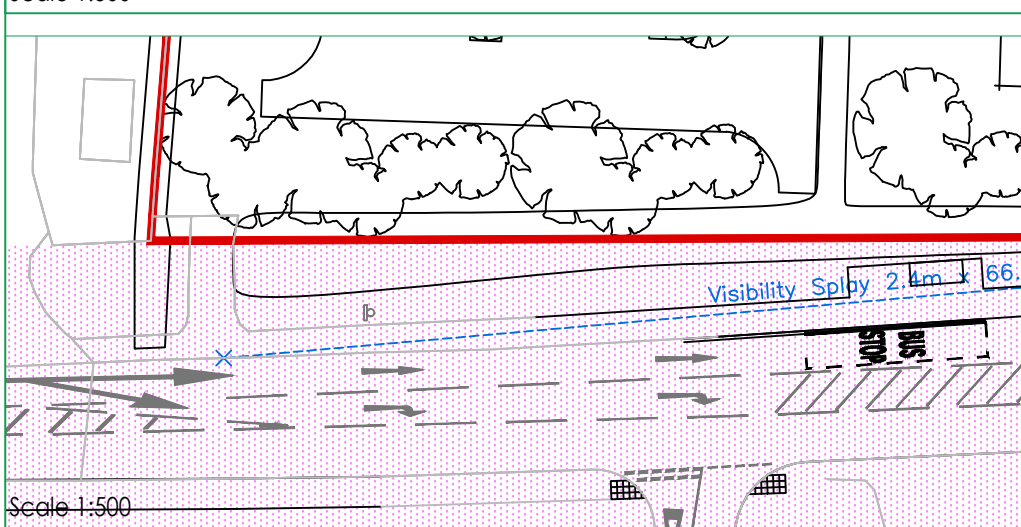
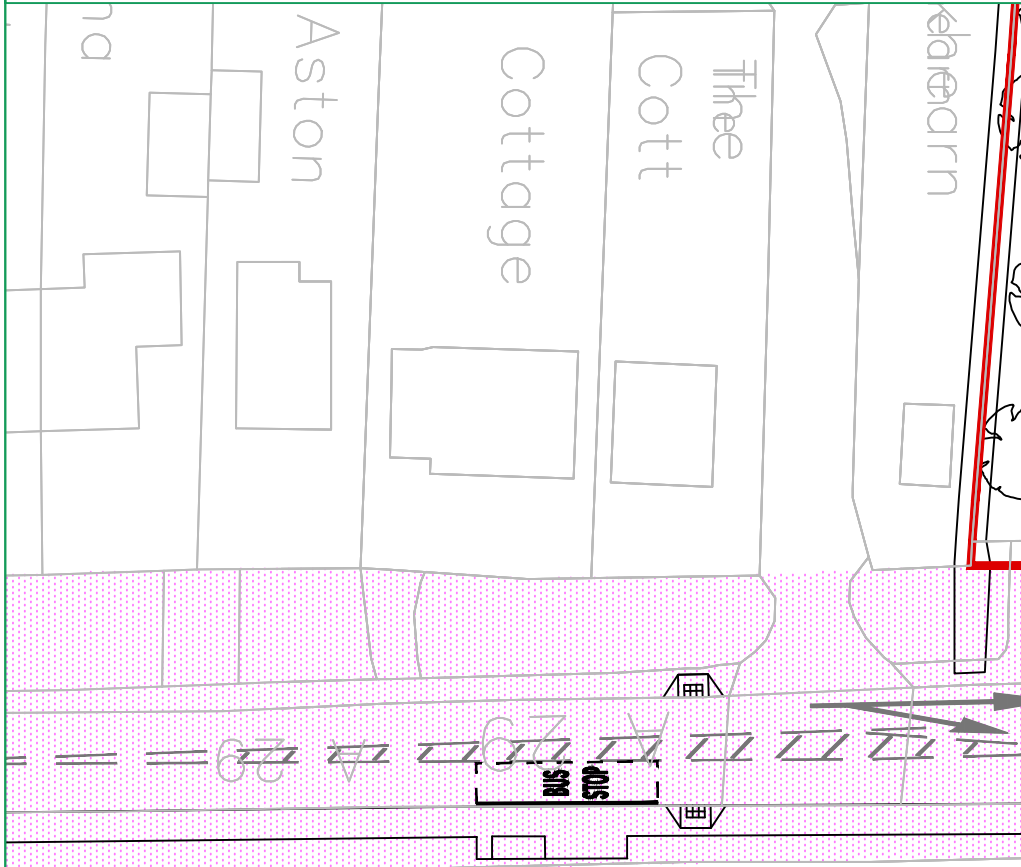
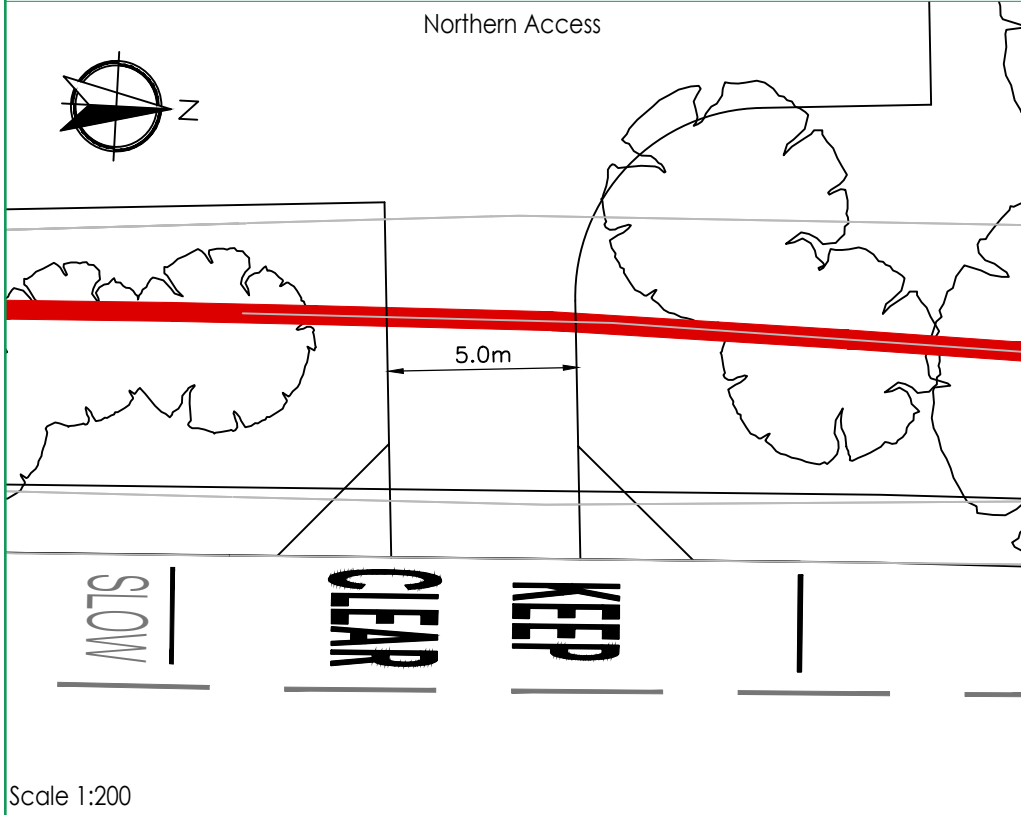


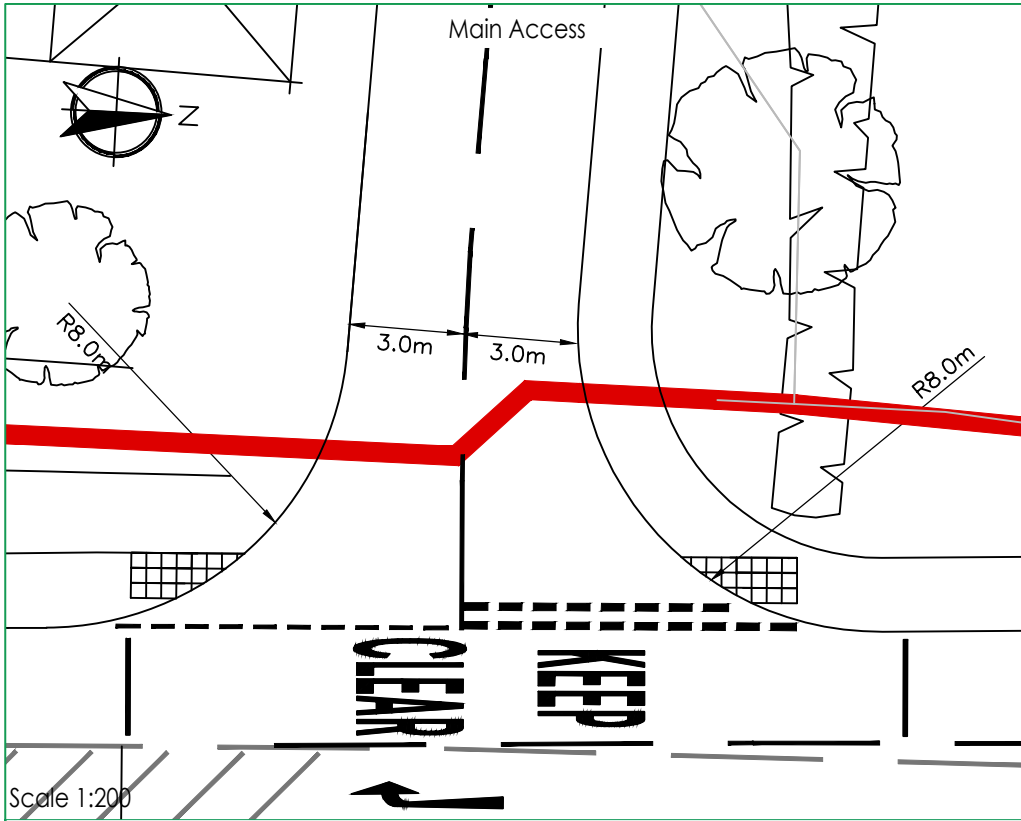

-LEGEND-

- Site Boundary
- Existing Road
- Makings
- Highway Boundary
- Proposed Road
- Makings

Vehicle Dimensions

Vehicle	Overall Length	Overall Width	Overall Body Height	Min Body Ground Clearance	Max Track Width	Lock to lock time	Kerb to Kerb Turning Radius
DB32 Private Car	4.223m	1.932m	1.532m	0.632m	1.632m	4.062s	5.760m
Phoenix 2 Duo (P2-15W with Elite 6x4 chassis)	11.200m	2.400m	3.750m	0.750m	2.400m	4.062s	9.500m

This map is based on or reproduced from Ordnance Survey material with the permission of Ordnance Survey on behalf of the controller of Her Majesty's Stationary Office (c).
Crown Copyright. Licence Number: AL10037123
This drawing is based upon Ordnance Survey mapping - RGP accept no liability for any inaccuracies with the data.

rgp
Transport Planning and Infrastructure Design Consultants
Shackelford Suite, Mill Pool House, Mill Lane, Godalming, GU7 1ET
Tel: 01483 861681 Fax: 01483 861682 www.rgp.co.uk

Client: ADM Architects

Project: Wings Nursery

Drawing Title: Swept Path Analysis and Visibility Splays

Scale	Drawn By	Checked By	Approved By
Varies @ A2	SMO	ALB	PMR

Date: April 2018 Drawing No: 2017/3711/001 Rev: E