



DB32 Private Car	
Overall Length	4.223m
Overall Width	1.715m
Overall Body Height	1.392m
Min Body Ground Clearance	0.234m
Max Track Width	1.629m
Lock to lock time	4.00s
Kerb to Kerb Turning Radius	5.780m

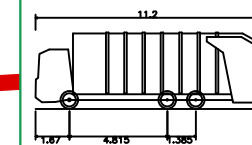

Phoenix 2 Duo (P2-15W with Elite 6x4 chassis)	
Overall Length	11.200m
Overall Width	2.550m
Overall Body Height	5.751m
Min Body Ground Clearance	0.304m
Track Width	2.500m
Lock to lock time	4.00s
Kerb to Kerb Turning Radius	9.500m

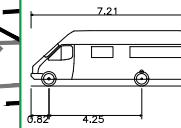

7.5t Panel Van	
Overall Length	7.210m
Overall Width	2.192m
Overall Body Height	2.544m
Min Body Ground Clearance	0.316m
Track Width	1.865m
Lock to lock time	4.00s
Kerb to Kerb Turning Radius	7.400m

This map is based on or reproduced from Ordnance Survey material with the permission of Ordnance Survey on behalf of the controller of Her Majesty's Stationary Office (c) Crown Copyright. Licence Number: AL100037123
This drawing is based upon Ordnance Survey mapping
- RGP accept no liability for any inaccuracies with the data.



Transport Planning and Infrastructure Design Consultants
Shackelford Suite, Mill Pool House, Mill Lane, Godalming, GU7 1EJ
Tel: 01483 861681 Fax: 01483 861682 www.rgp.co.uk

Client

ADM Architects

Project

Wings Nursery

Drawing Title

Swept Path Analysis

Scale

Drawn By	Checked By
----------	------------

50	SMO	ALB
----	-----	-----

Date _____

0010	Drawing No. 0013/2711/00
------	-----------------------------

	A
--	---

2018	2017/3/11/00
------	--------------