



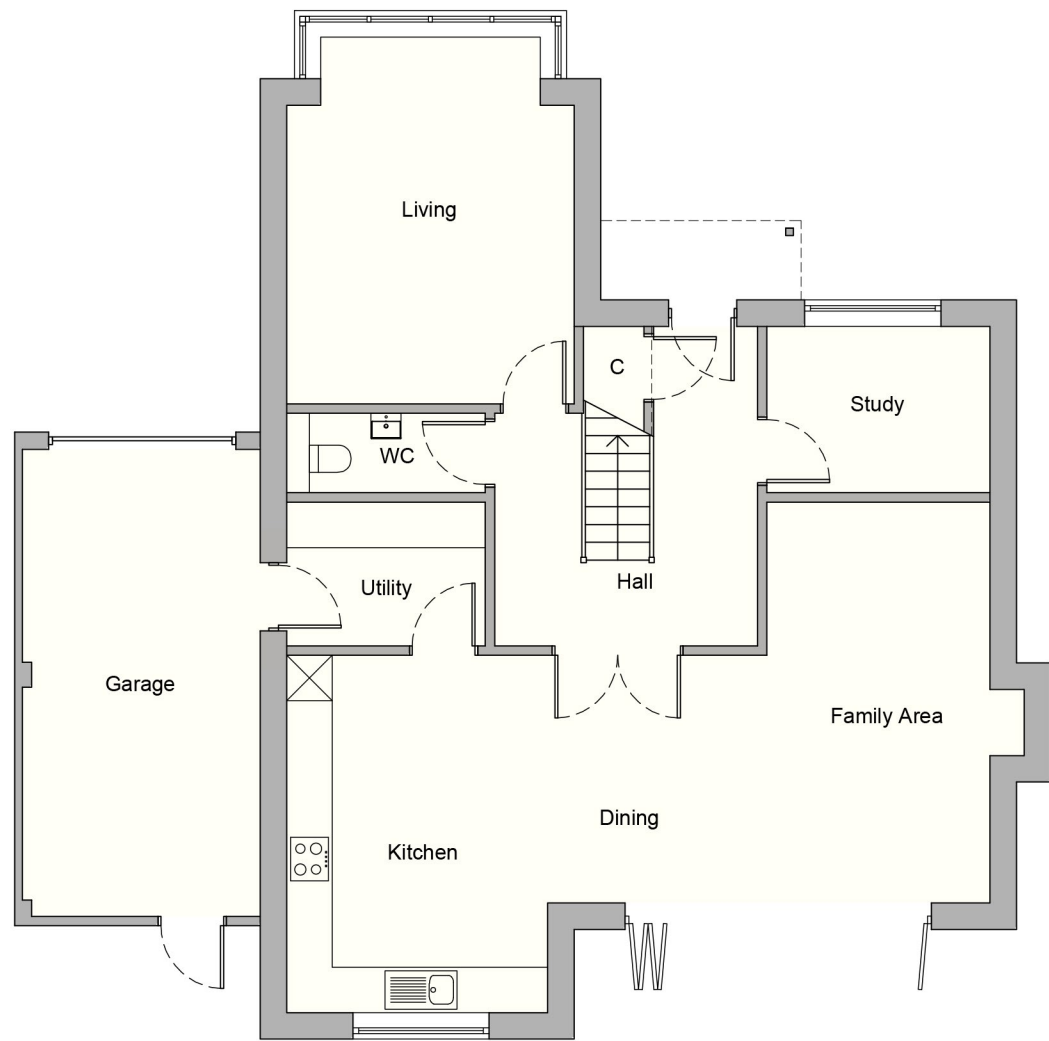

Ground Floor Plan

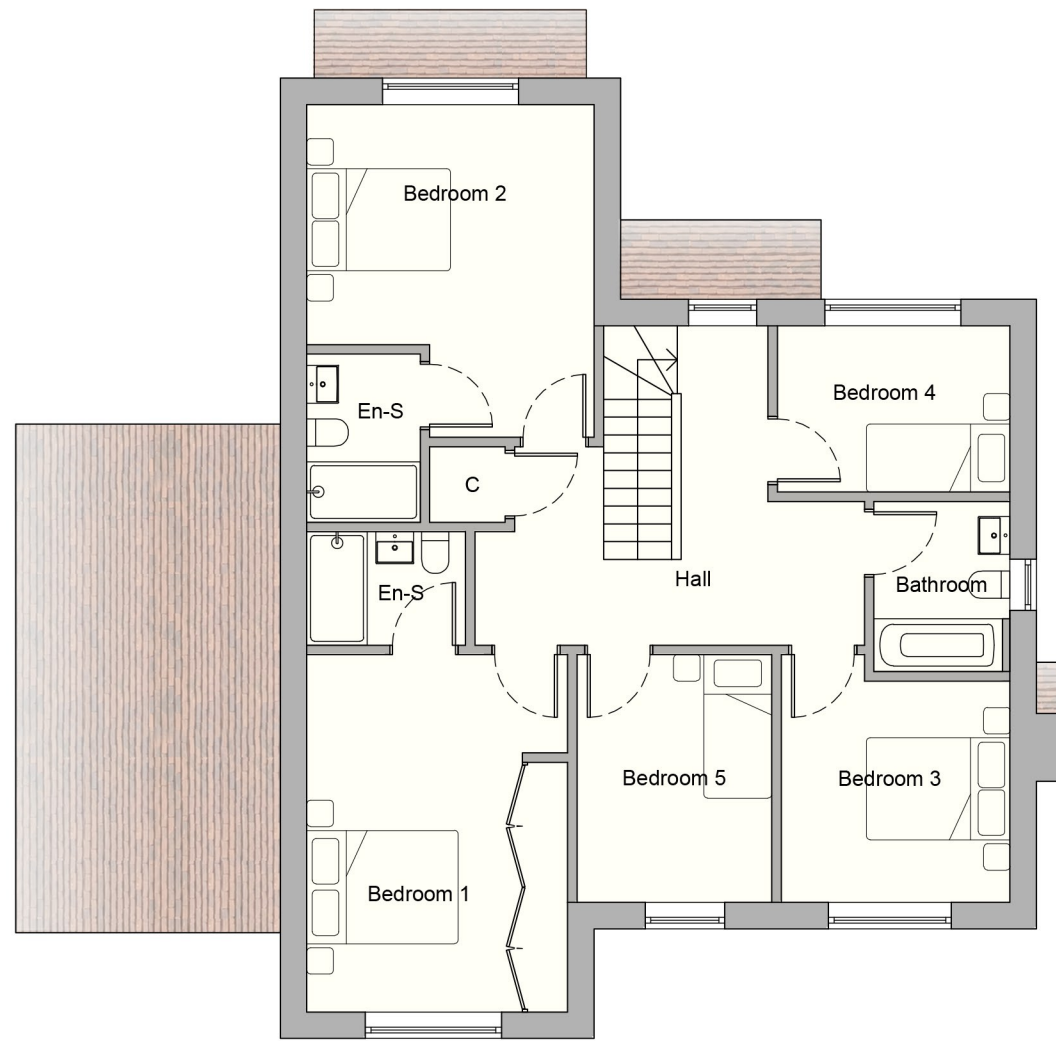

First Floor Plan

REVISIONS |

ALL DIMENSIONS ARE TO BE CHECKED ON SITE BEFORE WORK IS COMMENCED. THE DESIGN AND DRAWING ARE THE COPYRIGHT OF THE CONSULTANTS AND MUST NOT BE USED OR REPRODUCED WITHOUT THEIR PERMISSION. ANY DISCREPANCIES ARE TO BE REPORTED IMMEDIATELY TO THE CONSULTANTS. ALL INFORMATION SHOWN ON THE DRAWING IS SUBJECT TO OBTAINING THE NECESSARY STATUTORY CONSENTS.

Radley House | 8 St Cross Road | Winchester | Hampshire | SO23 9HX
t. 01962842228 e. architects@radleyhouse.co.uk w. www.radleyhouse.co.uk



**RADLEY
HOUSE**
PARTNERSHIP
CHARTERED
ARCHITECTS

JOB | Hook Lane, Aldingbourne

DWG | Plot 11-13 Floor Plans

S | 1:100 @ A3 D | Feb 19

No. | 7632 / D08 / B