


Hook Lane, Aldingbourne, Chichester for Metis Homes Ltd



Proposed Materials Palette


Main Face Bricks

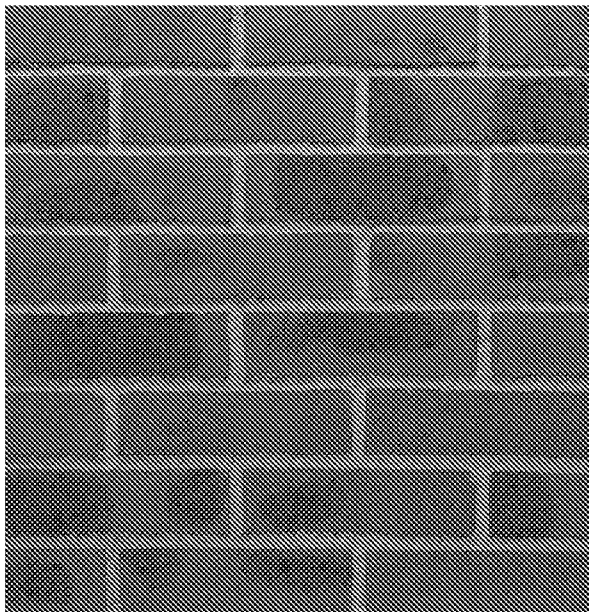

Wienerberger Warnham Nutcombe Multistock

Red soft mud flat multi brick form Warnham
brickworks in West Sussex

Detail Brick

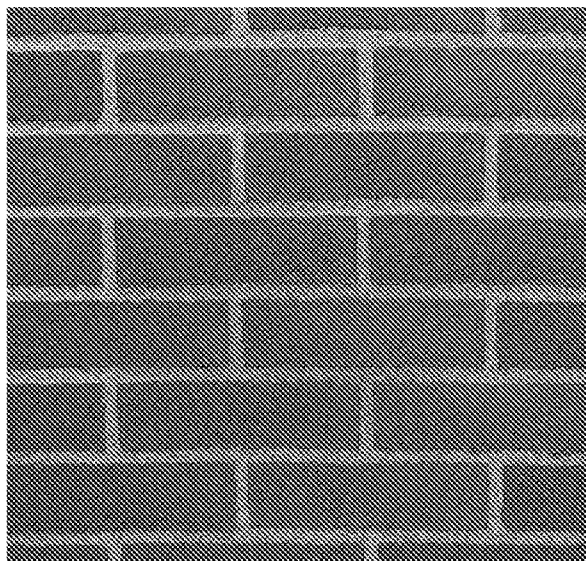

Wienerburger Warnham Red Stock

Traditional red fine sanded stock brick to be used as
a complimentary detailing brick for:

- Arches and soldier courses

MAPLEDEAN PROJECTS LTD
Hollythorns House, The Hollythorns, New Road, Swanmore, SO32 2NW

- Plinth brick sub-cills
- Splash course brickwork below DPC

Roof Coverings – Plain Tiles



Wienerberger – Humber Tuscan

A traditional, cross cambered, machine made clay plain tile.

- ½ Round Ridge
 - ⅓ Round Hip Tiles
 - Ashmore Plain Tiles Dry Verge
 - Dryfix Valley Gutter
-) Matching colour
)



Roof Coverings - Slate

Spanish Natural Slates

N PROJECTS LTD
rns, New Road, Swanmore, SO32 2NW
489 896668
house, 7 Wyllotts Place, Potters Bar, Hertfordshire, EN46 2JD

25 x 50cm dark grey slates with riven surface

- Grey ½ Round Ridge
- Grey ½ Round Hip Ties
- Dryfix Valley Gutter
- Bargeboards Lifted to Cloak Ends of Battens at Verges


Tile Hanging - Humber Natural Red



Wienerberger – Humber Natural

A traditional, cross cambered, machine made clay plain tile.

Patio Paving - Chaucer

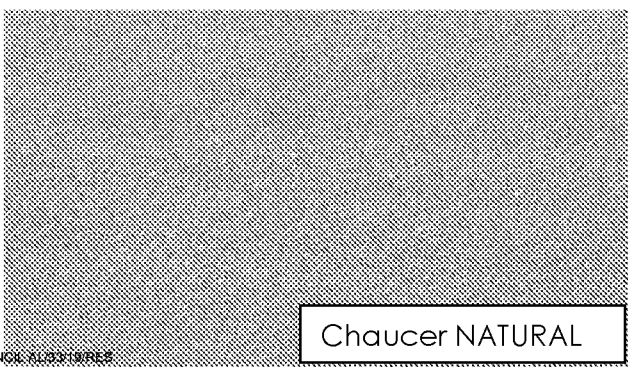

PROJECTS LTD
New Road, Swanmore, SO32 2NW
0896668
7 Wyllotts Place, Potters Bar, Hertfordshire, EL16 2JD



The finely textured surface of Chaucer paving provides attractive and practical patio paving options.

450 x 450mm Slabs laid with closely butted joints, laid 'Stretch Bond' to patio areas.

MAPLEDEAN PROJECTS LTD
Hollythorns House, The Hollythorns, New Road, Swanmore, SO32 2NW
Tel: 01489 896668

Reg in England: 11424302 Reg Address: Graham House, 7 Wyllyotts Place, Potters Bar, Hertfordshire, EN46 2JD