



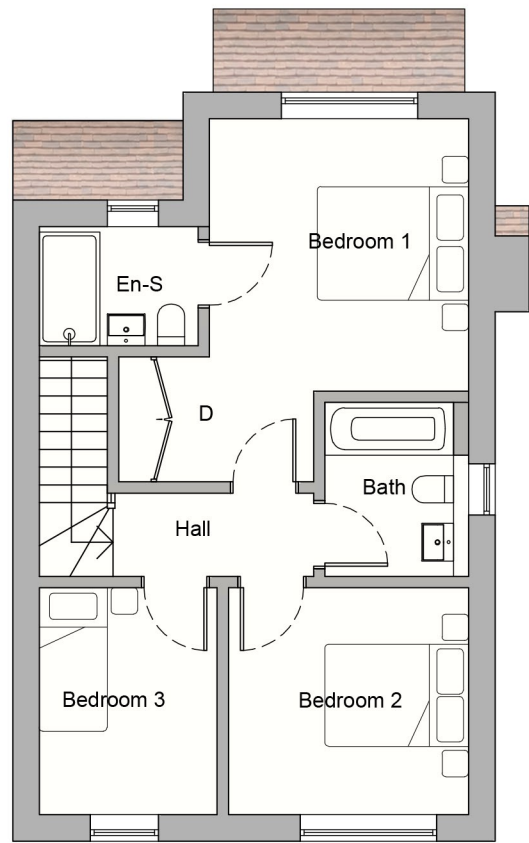


First Floor Plan



Front Elevation (East)

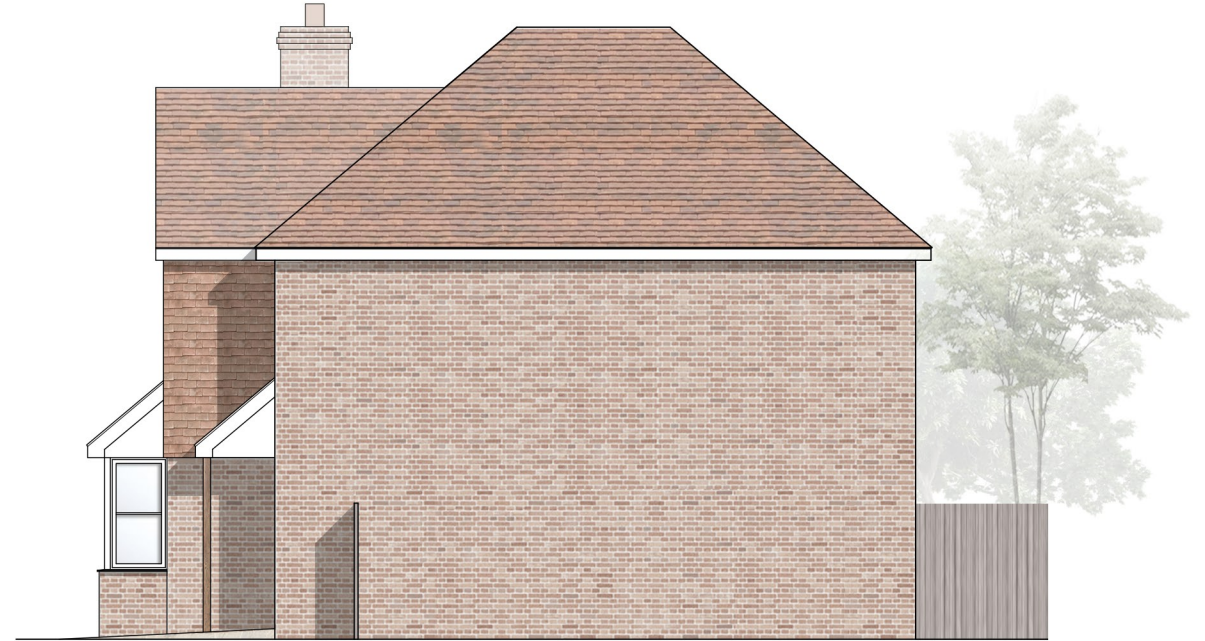

Side Elevation (North)

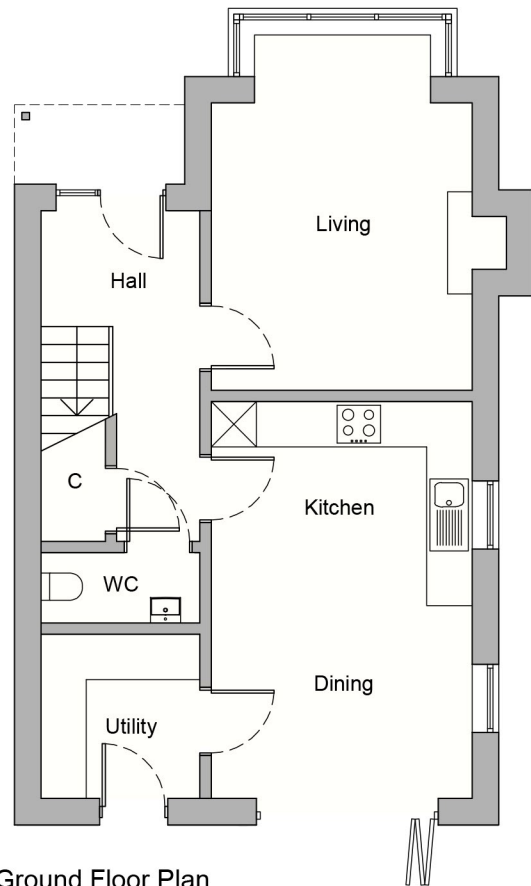

Ground Floor Plan



Rear Elevation (West)



Side Elevation (South)

REVISIONS |

ALL DIMENSIONS ARE TO BE CHECKED ON SITE BEFORE WORK IS COMMENCED. THE DESIGN AND DRAWING ARE THE COPYRIGHT OF THE CONSULTANTS AND MUST NOT BE USED OR REPRODUCED WITHOUT THEIR PERMISSION. ANY DISCREPANCIES ARE TO BE REPORTED IMMEDIATELY TO THE CONSULTANTS. ALL INFORMATION SHOWN ON THE DRAWING IS SUBJECT TO OBTAINING THE NECESSARY STATUTORY CONSENTS.

Radley House | 8 St Cross Road | Winchester | Hampshire | SO23 9HX
t. 01962842228 e. architects@radleyhouse.co.uk w. www.radleyhouse.co.uk

ARUN DISTRICT COUNCIL AL/33/19/RES



**RADLEY
HOUSE**
PARTNERSHIP
CHARTERED
ARCHITECTS

JOB | Hook Lane, Aldingbourne

DWG | Plot 1 Floor Plans and Elevations

S | 1:100 @ A3 D | Feb 19

No. | 7632 / D02 / A