


NOTES


ROOF - Interlocking concrete tiles to pitched roof.

WALLS - Face brickwork finish.


WINDOWS/DOORS - White framed PVC double glazed units.

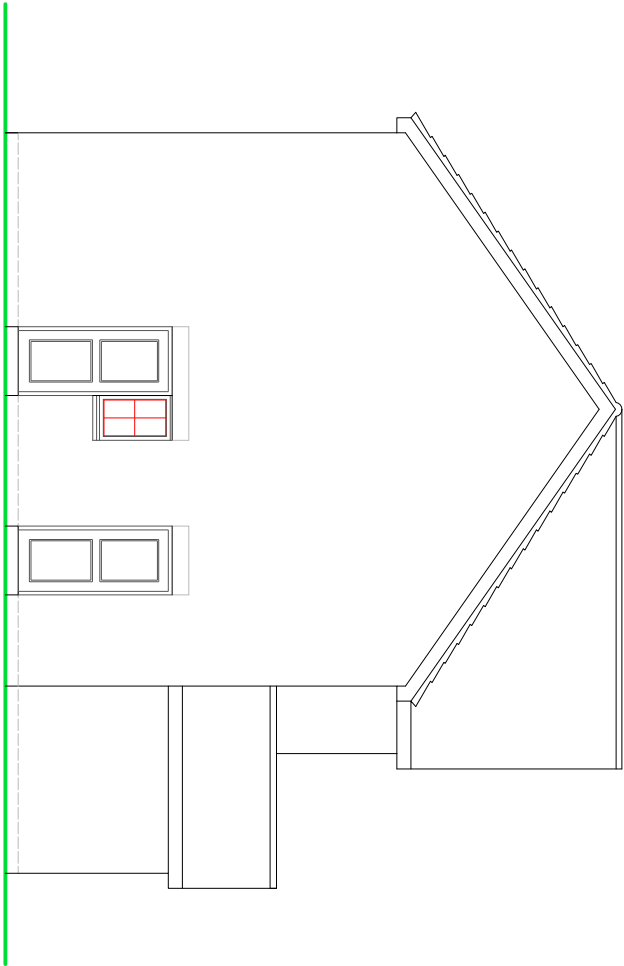

SIDE ELEVATION

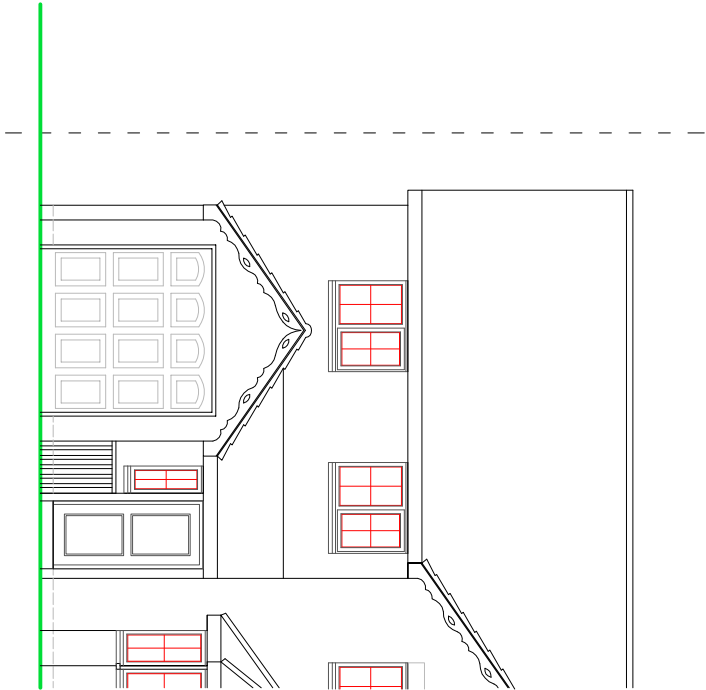


FRONT ELEVATION

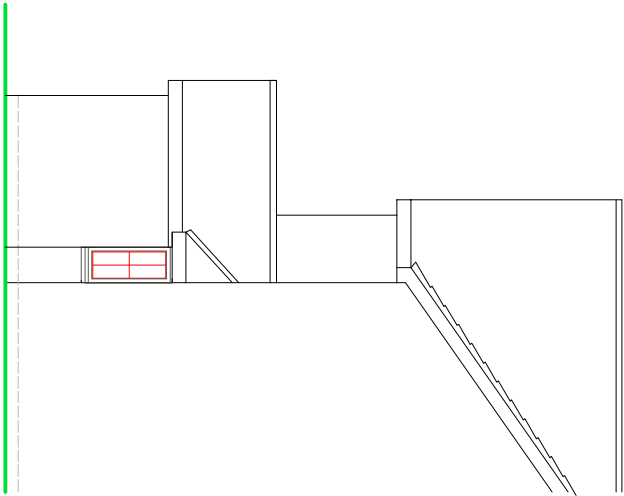

SIDE ELEVATION

SCALE

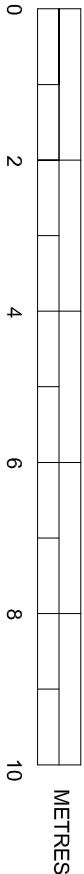

EXISTING ELEVATIONS

SUSSEX BUILDING CONSULTANCY LIMITED

3 THE ORCHARD, ALDWICK,
BOGNOR REGIS, WEST SUSSEX.

SCALE - 1/100 REV - DATE - 02/01/2018



Partner
LABC
3 NORTHCOTE ROAD
PO21 9LZ
TEL: (01243) 861379