




- NOTES
- ROOF - Interlocking concrete tiles to pitched roof to match.
 - WALLS - Face brickwork finish to match.
 - WINDOWS/DOORS - White framed PVC double glazed units, re-use garage door.

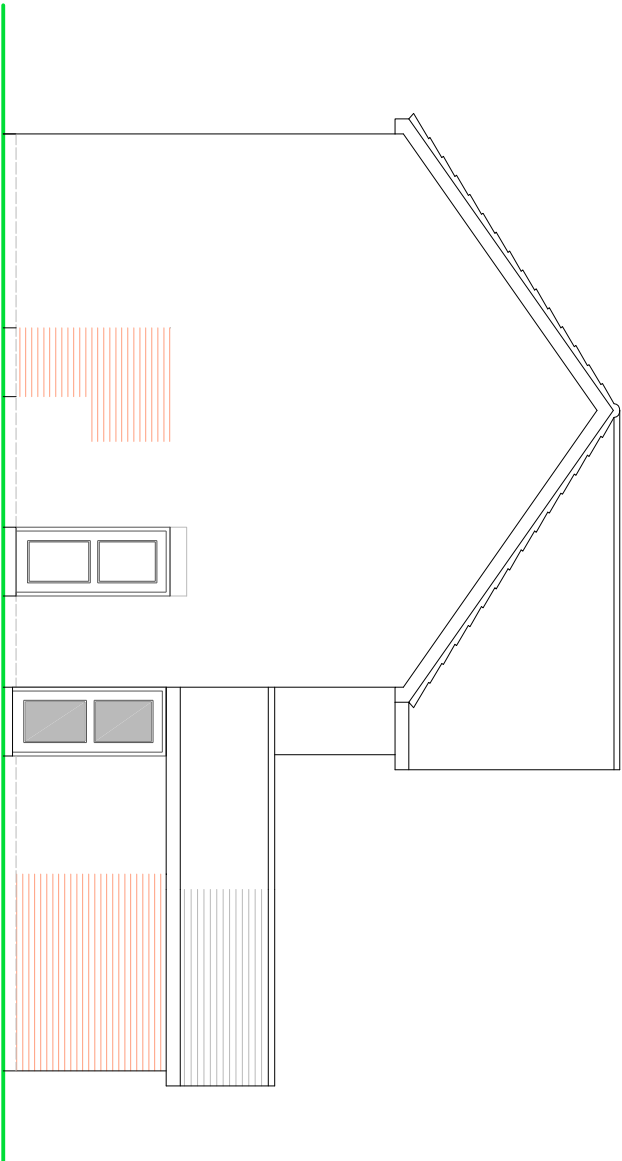


SIDE ELEVATION

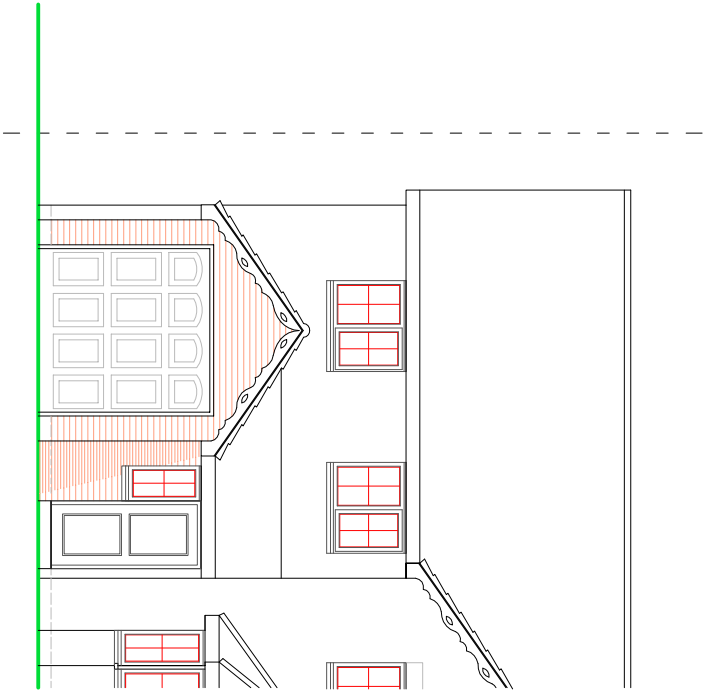

FRONT ELEVATION

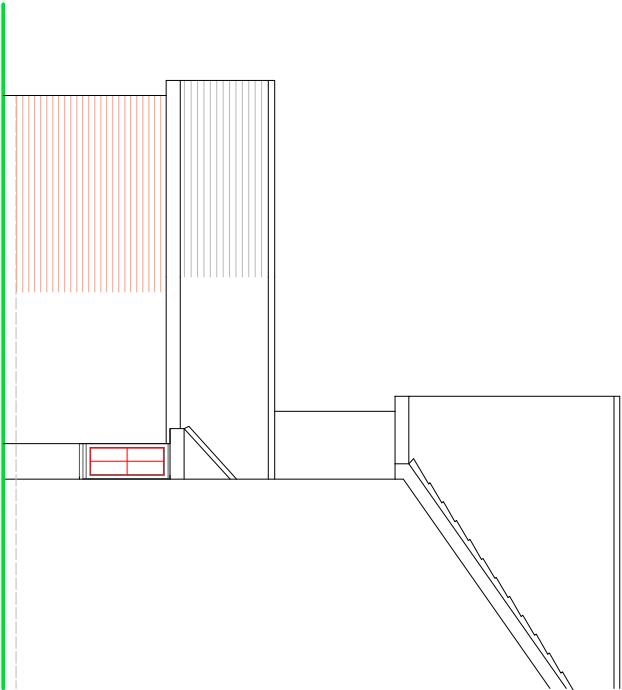

SIDE ELEVATION

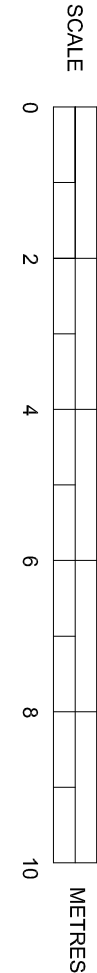

PROPOSED ELEVATIONS

SUSSEX BUILDING CONSULTANCY LIMITED

2 THE CORNFIELDS, WESTERGATE,
CHICHESTER, WEST SUSSEX.

SCALE - 1/100 REV - A DATE - 20/03/2018

LABC

partner

3 HORTICOTE ROAD
PO21 9LZ
BOGNOR REGIS

TEL - (01243) 861379